
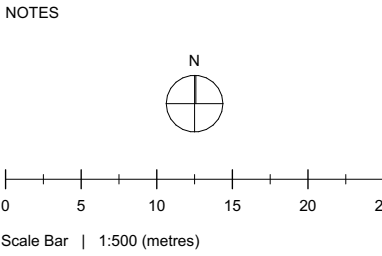


PROPOSED SITE LAYOUT - MASTERPLAN PHI and II PHASING PLAN

1:500

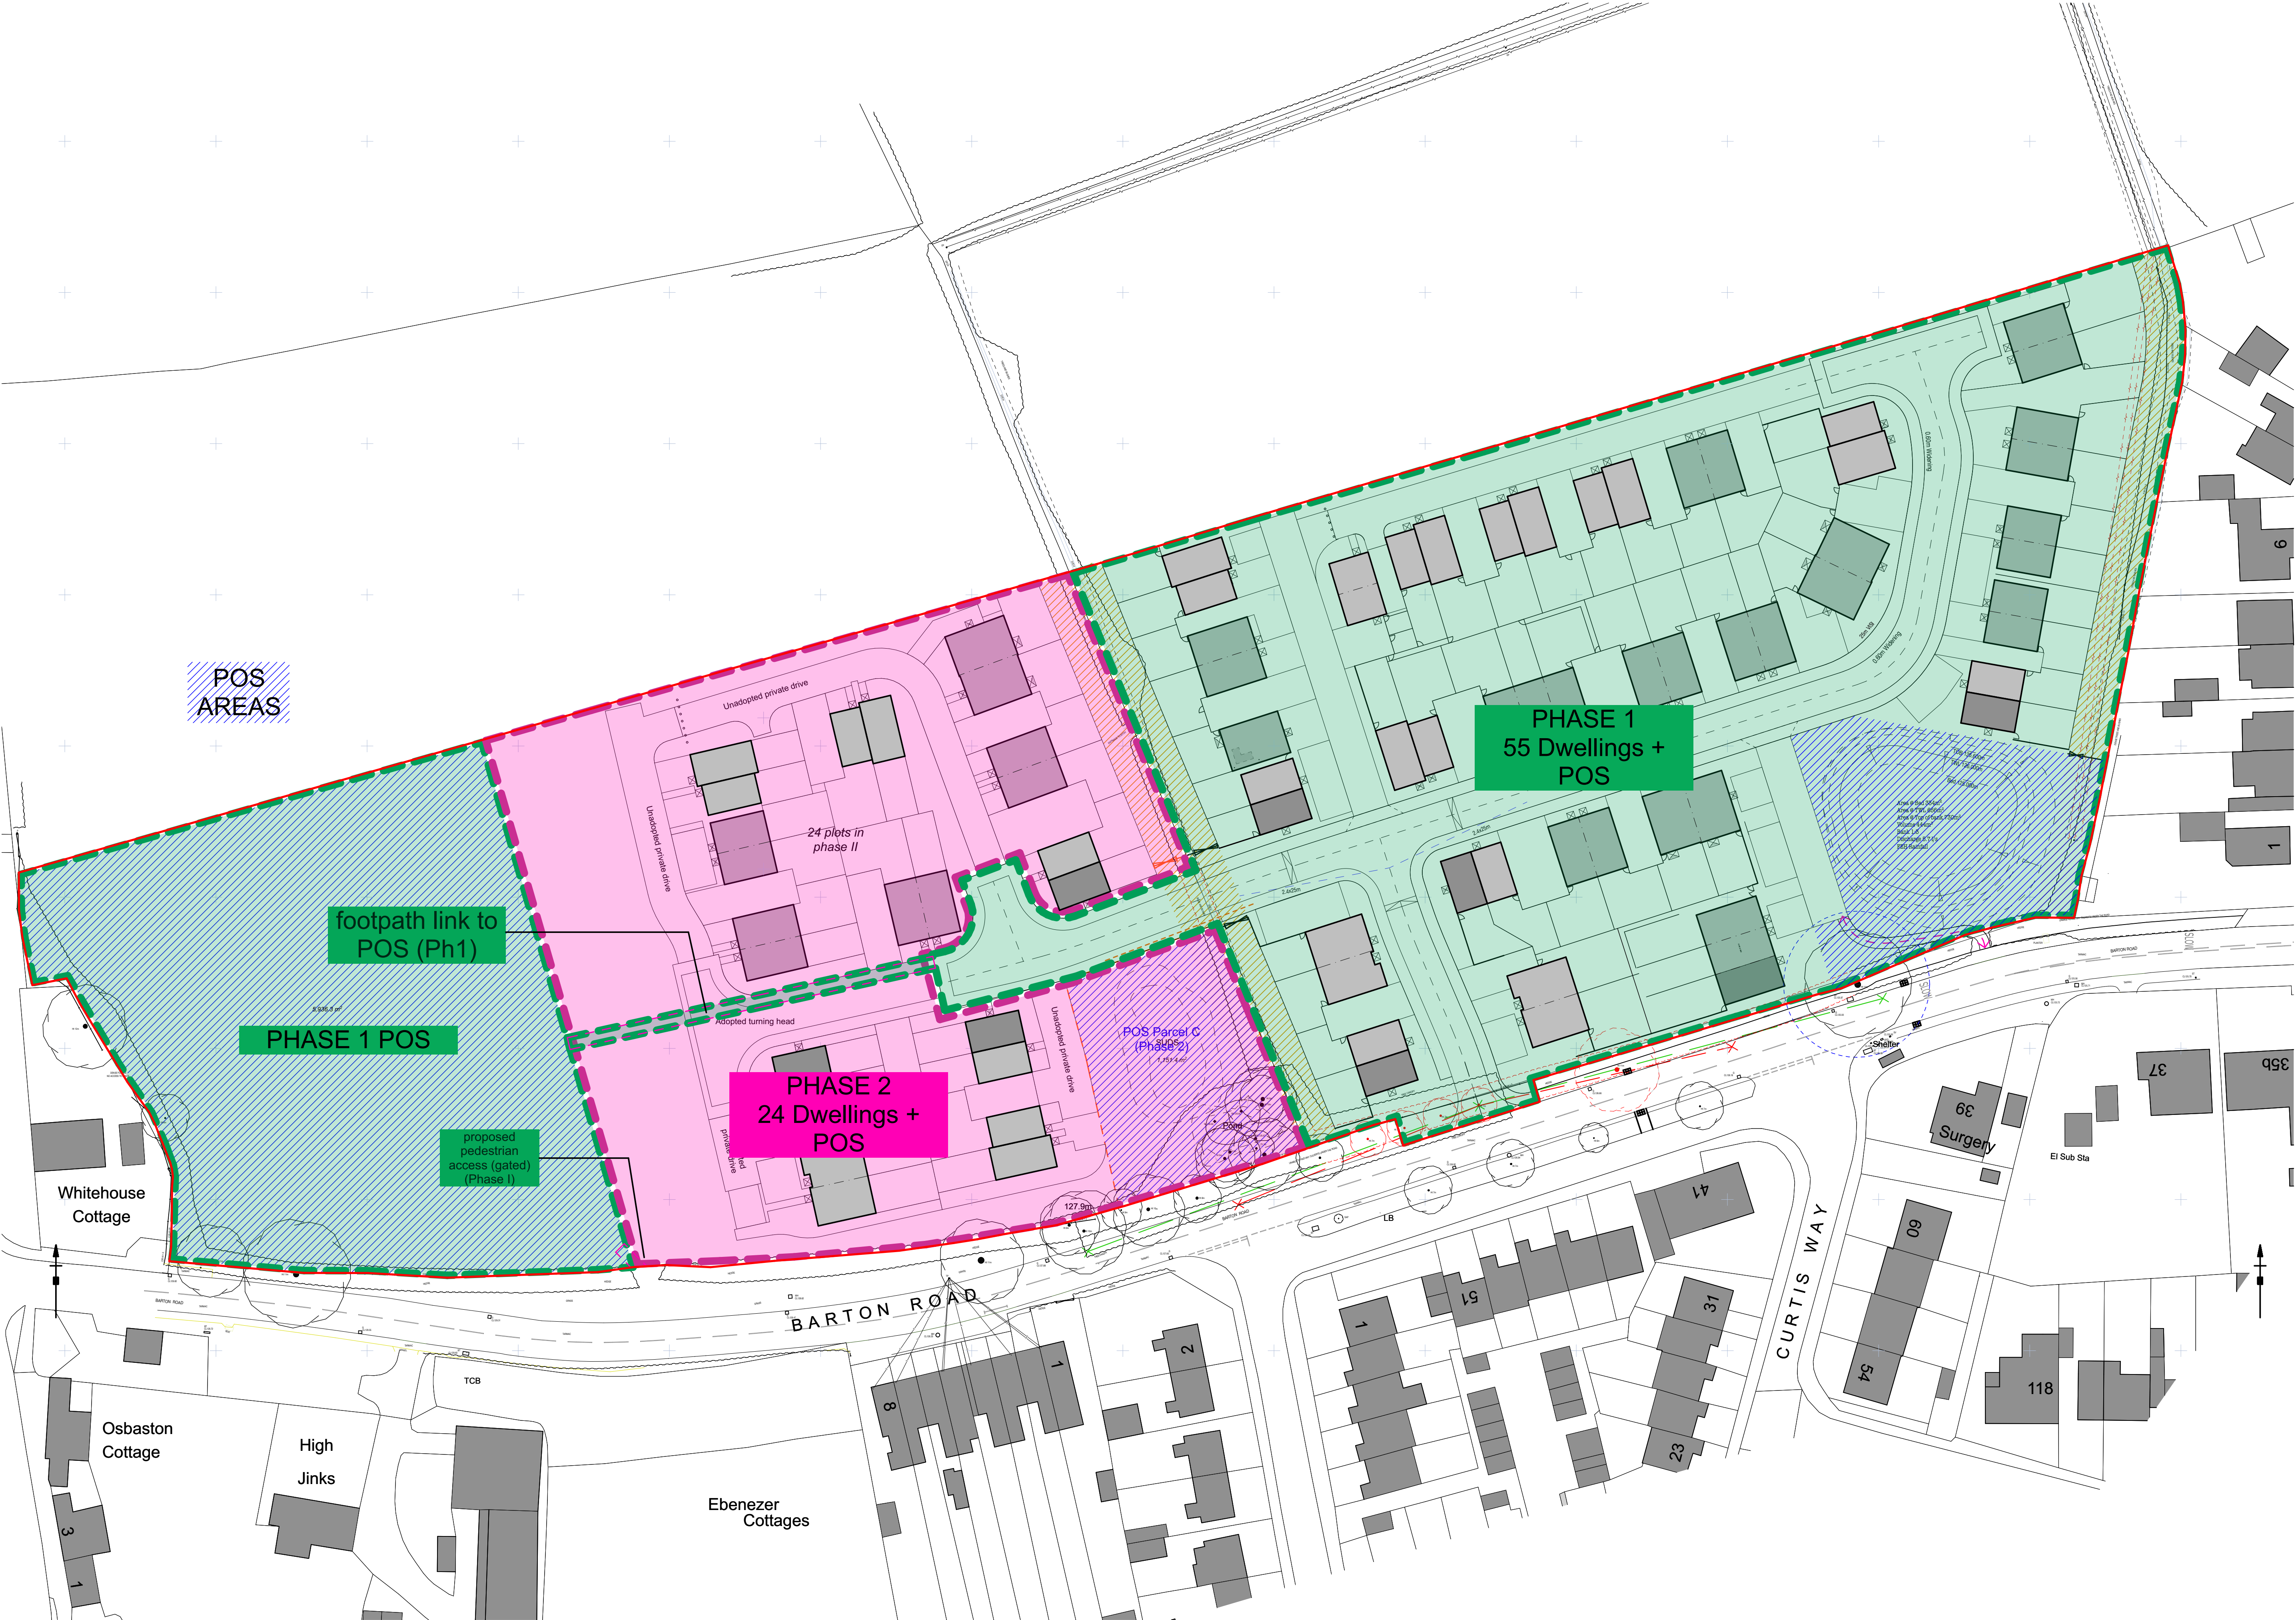

|      |            |                                                                                 |    |
|------|------------|---------------------------------------------------------------------------------|----|
| P6   | 22.08.2024 | PLANNING ISSUE - pedestrian link to existing POS added. Knee rail to be removed | OR |
| P5   | 13.08.2024 | PLANNING ISSUE - new garden sizes reviewed                                      | OR |
| P4   | 03.07.2024 | PLANNING ISSUE - additional parking spaces to shed dwellings - Phas 3 & 4       | OR |
| P3   | 20.06.2024 | PLANNING ISSUE - Revised highways and POS                                       | OR |
| P2   | 20.03.2024 | PLANNING ISSUE                                                                  | OR |
| P1   | 13.03.2024 | Prepared for planning application - issued for client sign off                  | OR |
| Rev/ | Date       | Description                                                                     | By |

ANOTHERKIND  
ARCHITECTS  
STUDIO

5 Brigham Enterprise Centre, Merca Court,  
Brigham, Nottinghamshire, NG13 9JX  
01482 21100 | info@anotherkind.com | www.ankd.com

JOB TITLE  
Land North of Barton Road,  
Barlestone

DWG TITLE  
Phasing Plan - Phase I and II

JOB REF-SERIES:DWG NO. REVISION  
22025-70-008\_P6

STATUS  
PLANNING

|                |         |    |
|----------------|---------|----|
| PROJECT NUMBER | SCALE   | A1 |
| 22-025         | 1:500   |    |
| DRAWN          | CHECKED |    |
| DKM            | OR      |    |

This document and its design content is copyright of Anotherkind Architects Ltd & it shall be used in conjunction with all other associated project information including models, specifications, schedules and related correspondence. Do not scale from documents. All dimensions to be checked on site. Immediately report any discrepancies, errors or omissions on this document to the Originator. Document to be used only for status noted. If in doubt ASK.