
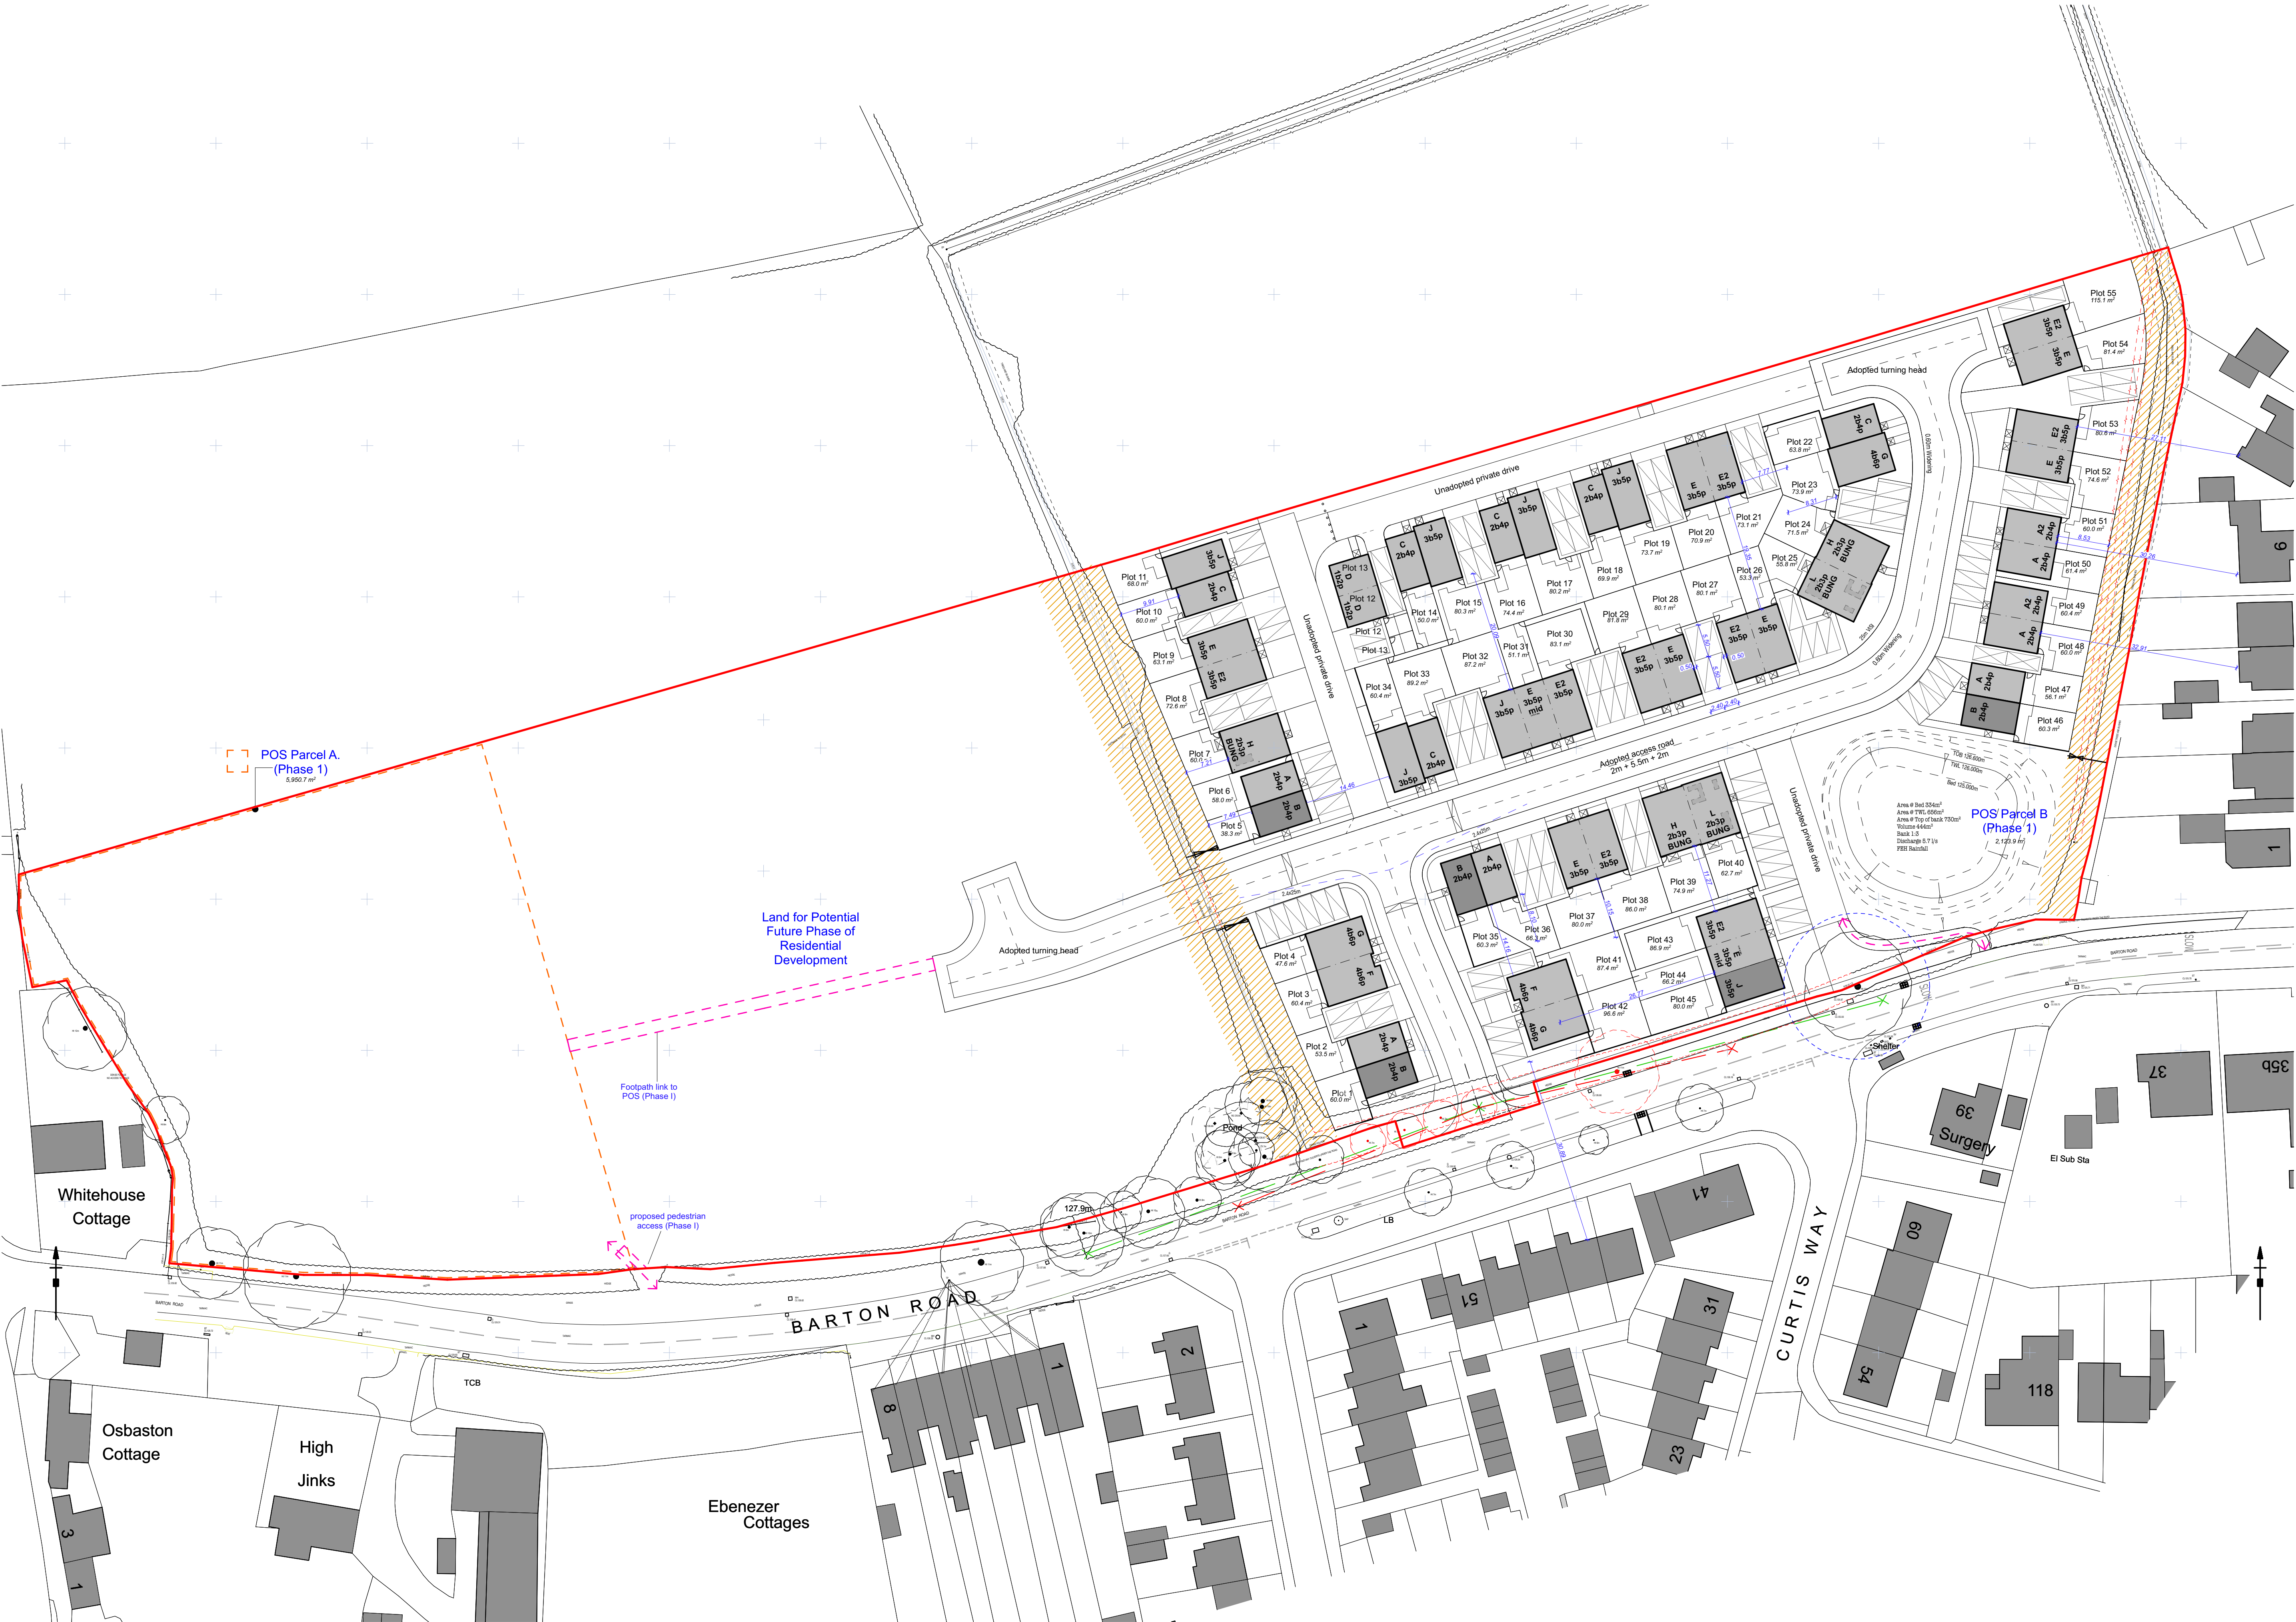


PROPOSED SITE LAYOUT - BLOCK PLAN

1:500

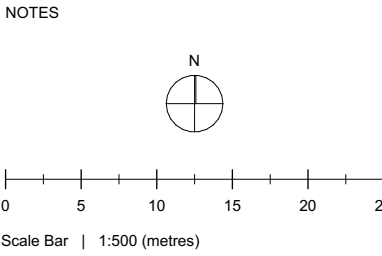

P6	22.08.2024	PLANNING ISSUE - pedestrian link to western POS added. Knees rail to SLOD removed	OR
P5	13.06.2024	PLANNING ISSUE - rear garden sizes revised	OR
P4	03.07.2024	PLANNING ISSUE - additional parking spaces to shed dwellings. Phas 3-4 and 22-26 amended accordingly	OR
P3	20.06.2024	PLANNING ISSUE - Revised highways and POS	OR
P2	20.03.2024	PLANNING ISSUE	OR
P1	13.03.2024	Prepared for planning application - issued for client sign off	OR
Rev/Date	Description		By

ANOTHERKIND
ARCHITECTS
STUDIO

5 Brigham Enterprise Centre, Merca Court,
Brigham, Nottingham, NG13 8JX
01482 21100 | info@anotherkind.com | www.ankd.co.uk

JOB TITLE
Land North of Barton Road,
Barlestone

DWG TITLE
Proposed Block Plan

JOB REF-SERIES:DWG NO. REVISION
22025-70-003_P6

STATUS
PLANNING

PROJECT NUMBER 22-025	SCALE 1:500	A1
DRAWN DKM	CHECKED OR	

This document and its design content is copyright of Anotherkind Architects Ltd ©. It shall be used in conjunction with all other associated project information including models, specifications, schedules and related considerations. Do not scale from documents. All dimensions to be checked on site. Immediately report any discrepancies, errors or omissions on this document to the Originator. Document to be used only for status noted. If in doubt ASK.