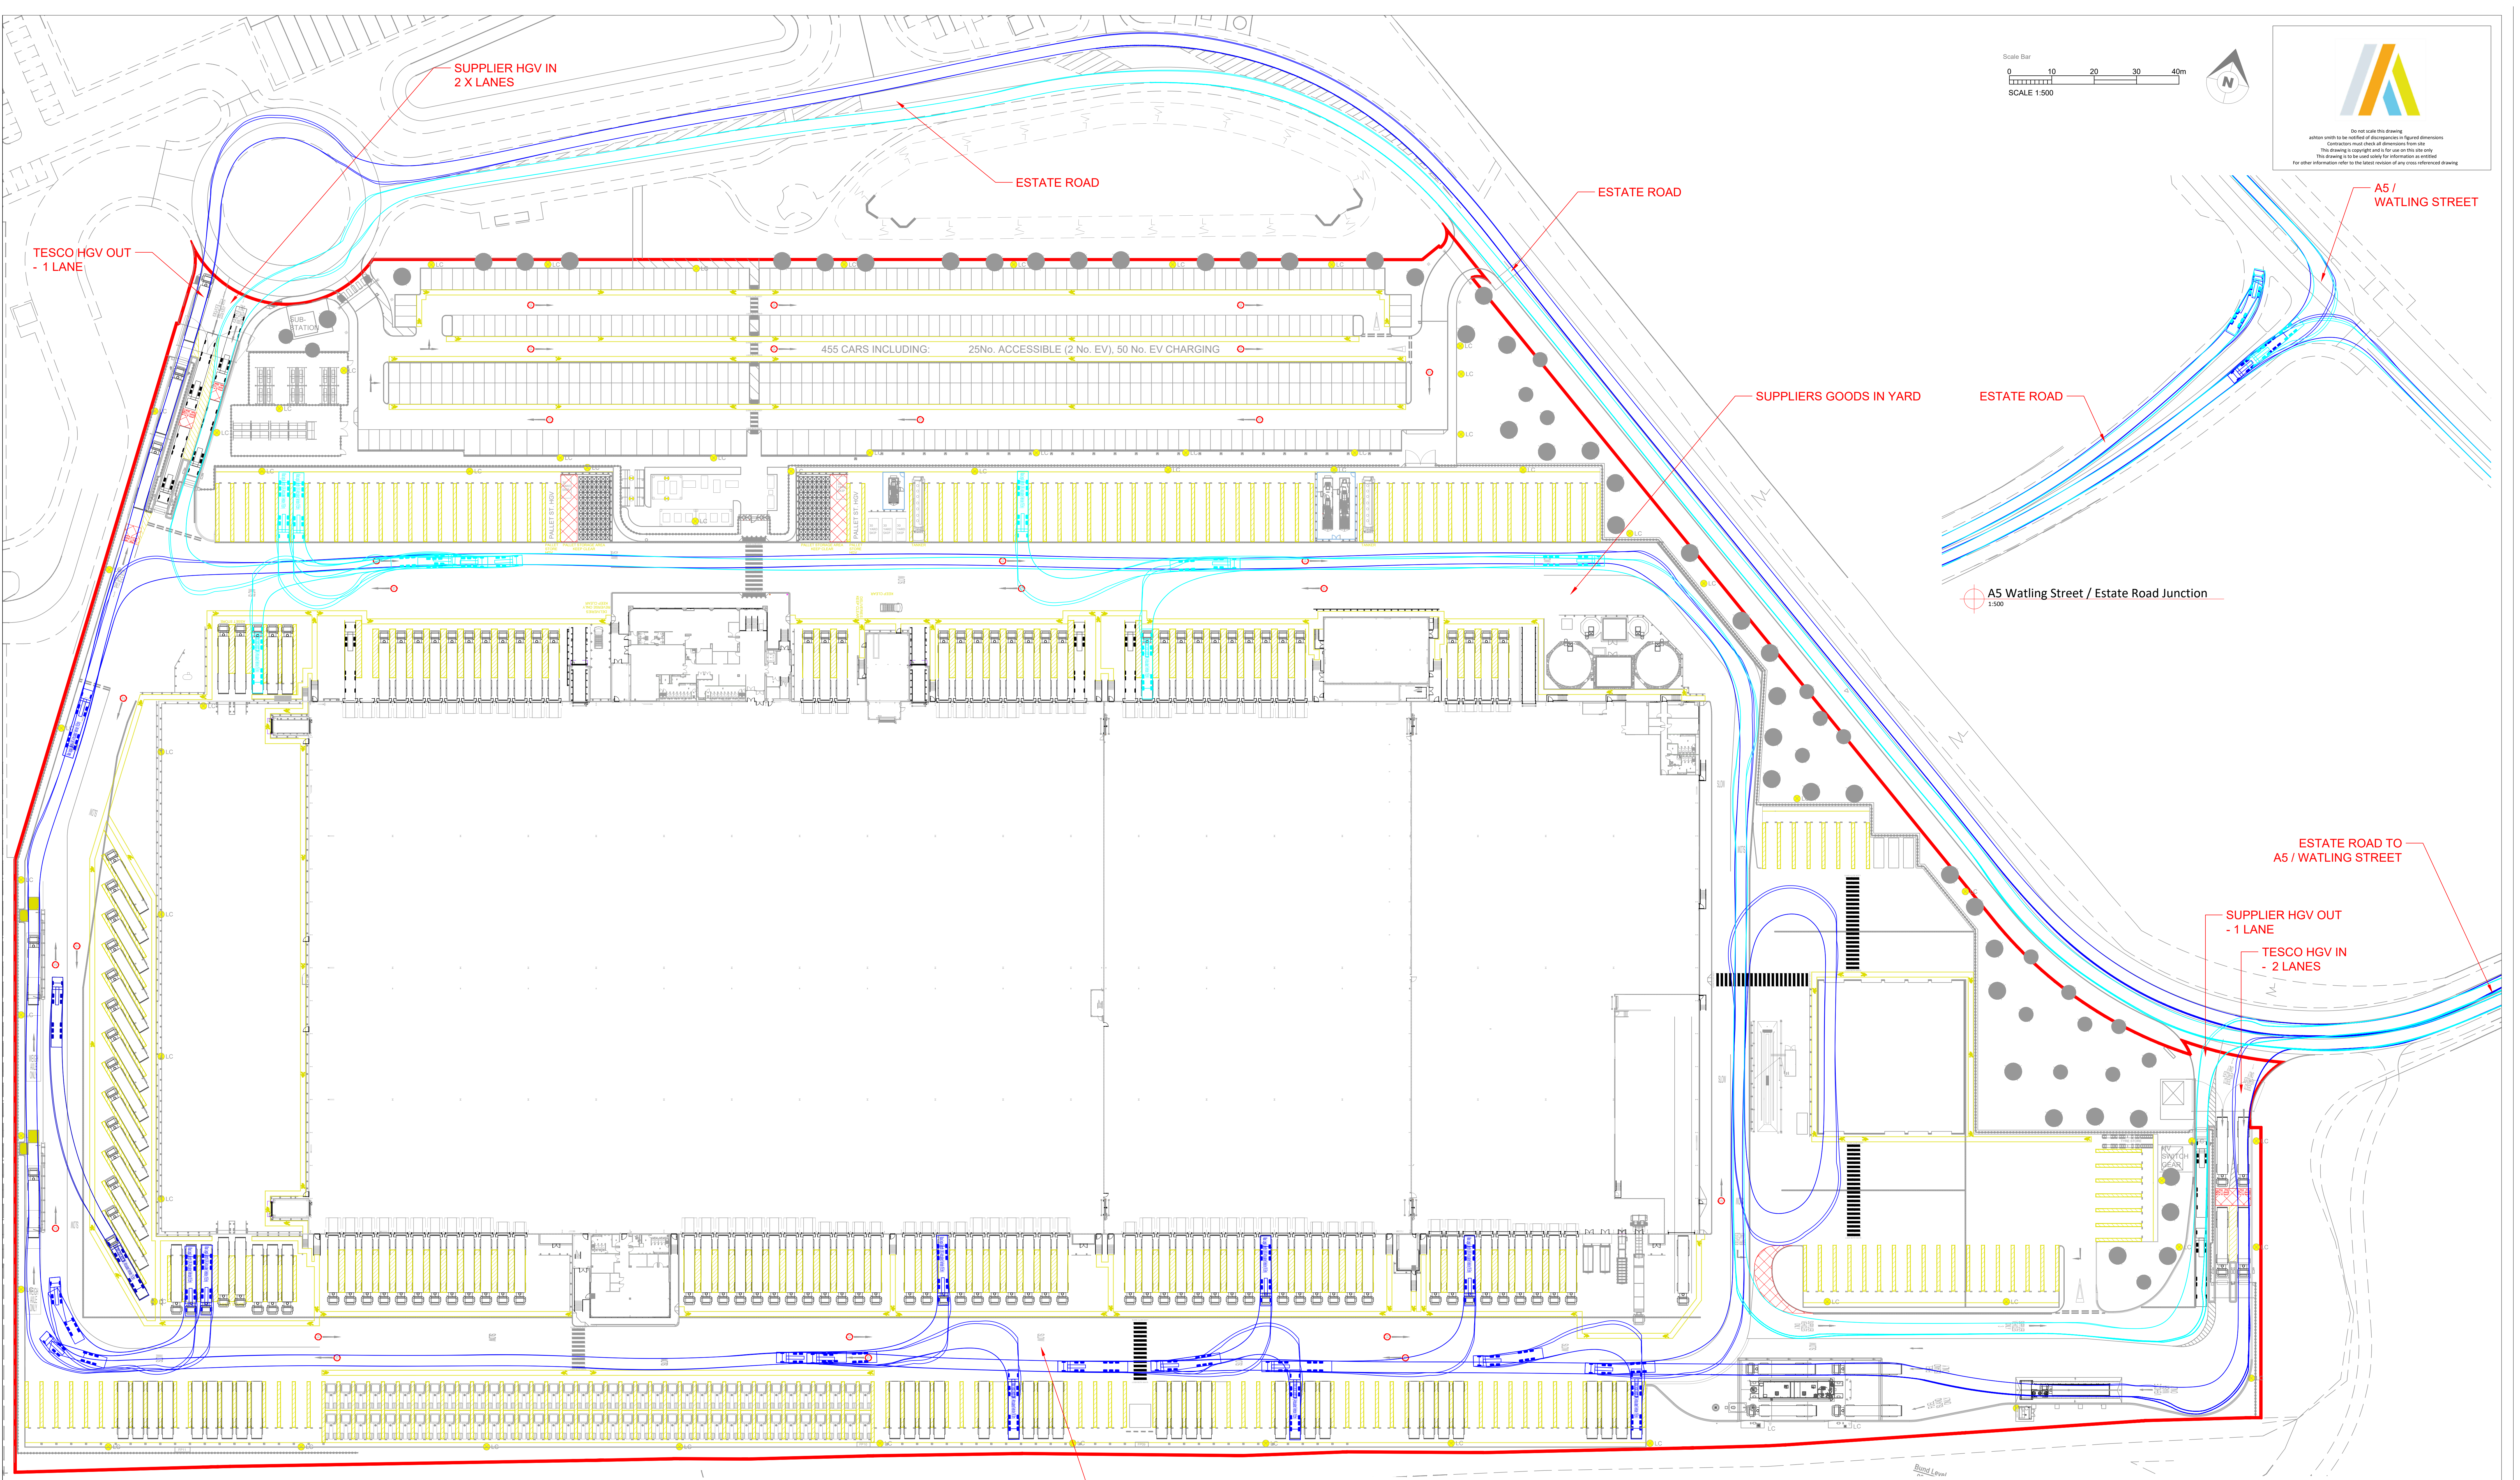


Do not scale this drawing
action must be to verify all dimensions in figure dimensions
This drawing is copyright and for use on this site only
This drawing is to be used solely for information as stated
For other information refer to the latest revision of any cross referenced drawing

TESCO HGV OUT
- 1 LANE

SUPPLIER HGV IN
2 X LANES

ESTATE ROAD

ESTATE ROAD

SUPPLIERS GOODS IN YARD

ESTATE ROAD

A5 /
WATLING STREET

A5 Watling Street / Estate Road Junction
1:500


ESTATE ROAD TO
A5 / WATLING STREET

SUPPLIER HGV OUT
- 1 LANE

TESCO HGV IN
- 2 LANES

TESCO GOODS OUT YARD

HGV Route Plan
1:500

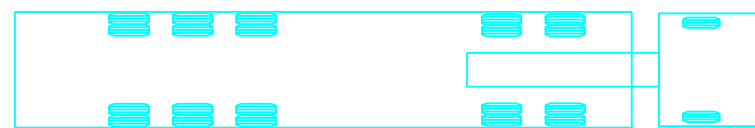

SUPPLIERS ROUTE



TESCO HGV ROUTE

PROJECT FILE					
New Hinckley					
DRAWING TITLE					
HGV Routing Plan					
Planning Condition					
REVISION	SCALE	DATE	SUBMIT	DATE	BY
N/A	1 : 500	2026-01-22	SO	P1	
DRAWING NO.					
HIK - ASA - SK - EX.SI - D - A - SK149 - (S0 - P1)					

CURT

AshtonSmith
Beyond Design

Ashton Smith, Belvedere House, 2 Victoria Avenue, Harrogate, North Yorkshire, HG1 1EL
Tel: 01423 528866 Fax: 01423 528868
www.ashtonsmith.co.uk