



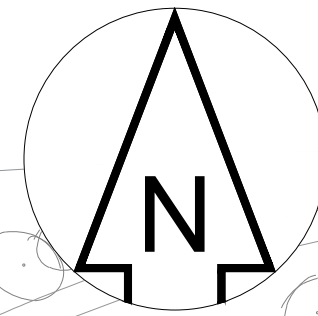

LIGHTING DESIGN NOTE:
DRAWING TO BE PRINTED IN COLOUR TO ENABLE
CORRECT IDENTIFICATION OF SYMBOLS.

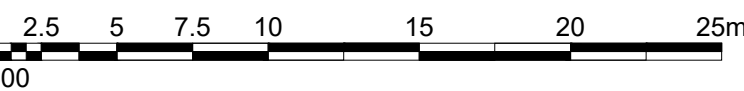

STREET LIGHTING KEY

- SOLAR BOLLARD

LC TYPE C -
QTY -
MOUNTING -
FINISH -
LANTERN -
ORDER REF -
LUMENS -
OPTIC -
COLOUR -
WATTAGE -
LENS -
SUPPLY -

NEW SOLAR BOLLARD
63
FLANGE BASE MOUNTED
BLACK
DW WINDSOR - LIGHTSOFT
LH-10822-T4-8030 - 18 LED 3000K
370
T4
3000K
4W
POLYCARBONATE
OFF GRID - NO CONNECTION REQUIRED

1-63
PCN/OG
A

EQUAL OR APPROVED

- ROAD NUM

***/**
*

COLUMN NUMBER

CONNECTIONS
• DNO - NETWORK
• PCN - PRIVATE


TYPE

• NC - NEW CONNECTION
• TR - TRANSFER
• DC - DISCONNECTION
• OG - OFF GRID

COLUMN KEY REF

• A B etc

ISOLUX CONTOUR KEY

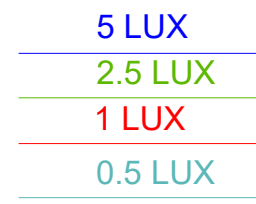

- NOTES:
- THE PROPOSALS HAVE BEEN DESIGNED TO MEET THE REQUIREMENTS OF THE DEVELOPER FOR FULL DETAILED SEE LIGHTING REALITY REPORTS
 - THIS DESIGN HAS BEEN PREPARED IN ACCORDANCE WITH HEA-HEMSA GUIDANCE NOTE - CDM2015 REGULATIONS, DETAILED DESIGN - BASED ON INFORMATION PROVIDED BY THE PRINCIPAL DESIGNER WORKS TO BE CARRIED OUT IN ACCORDANCE WITH THIS DRAWING AND BS STANDARDS
 - ELECTRICAL WORK SHALL COMPLY IN ALL RESPECTS WITH THE 18TH EDITION OF THE I.E.T WIRING REGULATIONS BS:7671 AS AMENDED.
 - CONTRACTORS SHOULD SATISFY THEMSELVES THAT ANY UTILITY DRAWINGS AFFECTING THE SCHEME ARE ACCURATE AND UP TO DATE FROM THE COMMENCEMENT OF CONSTRUCTION WORKS, IN SOME CIRCUMSTANCES, TRAIL HOLES OF A SUITABLE SIZE ARE TO BE DUG BEFORE PLANNED INSTALLATION OF ANY BOLLARDS.
 - THE DEVELOPER SHALL BE RESPONSIBLE FOR ISSUING ALL AS INSTALLED DRAWINGS AND ELECTRICAL TEST CERTIFICATES TO DEVELOPER.
 - ALL PROPOSED LIGHTING BOLLARDS SHALL BE INSTALLED A MINIMUM OF 800MM FROM KERB
 - ALL DIMENSIONS IN METRES UNLESS OTHERWISE STATED.
 - LIGHTING BOLLARD SYMBOLS ARE NOT TO SCALE.

PLEASE NOTE : THE DESIGN OF THIS PROJECT IS VALID FOR UP TO (THREE) 3 YEARS AFTER WHICH THE DRAWING SHALL BE RESUBMITTED TO THE BOROUGH COUNCIL FOR APPROVAL IN ACCORDANCE WITH CURRENT STANDARDS.

Revision				
Rev	Date	Description	Designer	Checked

Project Name:

DEFORD LANE

Title:

PROPOSED PRIVATE LIGHTING LAYOUTS
PAGE 1 OF 2

Location:

DEFORD

Client:

BELLWAY

Designer:

MAC

Checked:

NB

Approved:

1:500@1
ISO A1

Design Date:

15-01-26

Drawing Number:

LD122510

Owner:

Origindc Ltd
Unit L42
Bletchley Business
Campus
Milton Keynes
MK2 3HU
www.origindc.co.uk
info@origindc.co.uk
07843092361

