
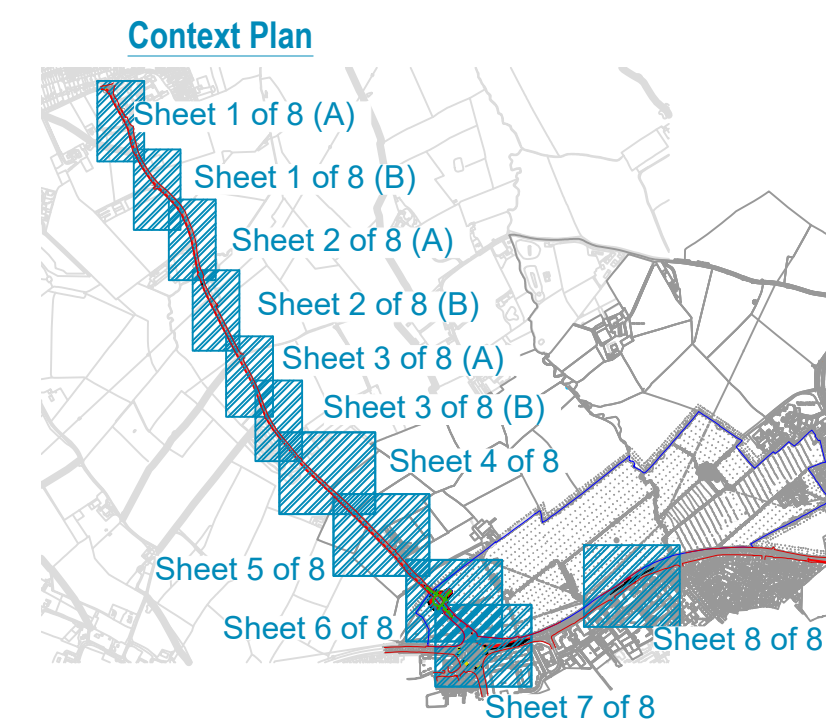


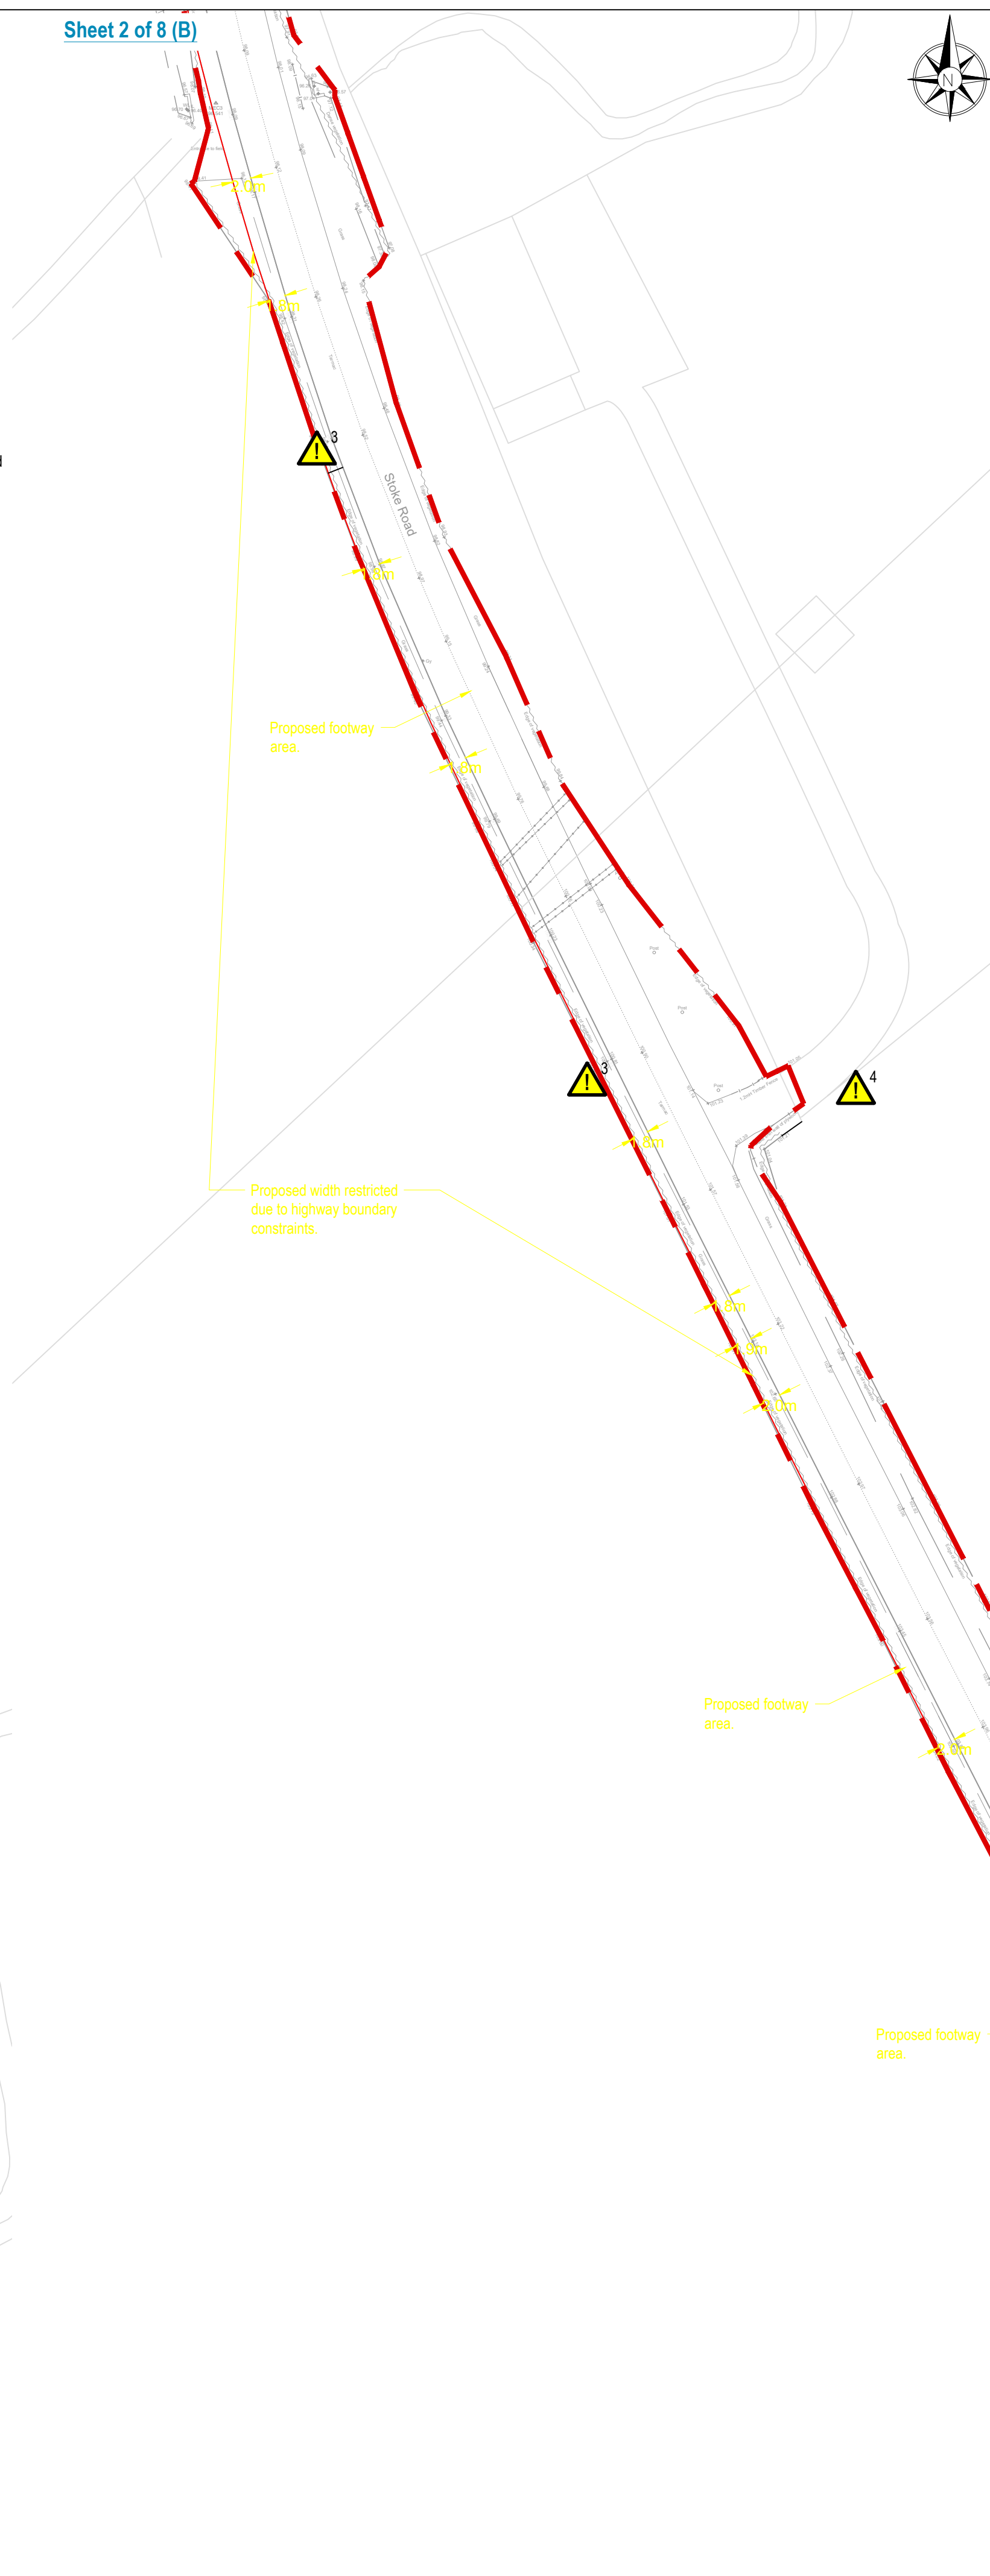

1. Where this drawing has been issued in electronic .dwg format it has been done so in good faith. AJP do not take any responsibility for any inaccuracies in the electronic data, which should be checked against the paper (or .pdf) drawing issue. Any apparent discrepancies should be immediately reported to AJP. The electronic .dwg file should not be assumed to be to scale and should not be used for 'overlaying', setting out or checking of any third party information. All dimensions should be taken from the paper (or .pdf) version of the drawing. Electronic drawings may contain third party information, jnpgroup take no responsibility for this information, which should be checked against the originators paper drawing(s).
2. All working dimensions to be checked on site.
3. Do not scale.
4. Any discrepancies between drawings of different scales, and between drawings and specification where appropriate to be notified to The Engineer for decision.
5. Copyright reserved. This drawing may only be used for The Client and location specified in the title block. It may not be copied or disclosed to any third party without the prior written consent of AJP.
6. This drawing should only be used for construction if the drawing status is "Construction". AJP take no responsibility for construction works undertaken to drawings which are not marked with this status.

HAZARD IDENTIFICATION BOX			
This table is provided to assist the Principal Contractor to fulfil their obligations under the CDM Regulations 2015			
Hazard Ref	Hazard Type (Construction/Maintenance/Cleaning/Demolition/Adaptation)	Hazard Description	Mitigation Measures/ Residual Risk
 1	Construction	Vehicles approaching works at high speeds	Appropriate traffic management to be implemented
 2	Construction	Live works being carried out by other parties	Co-ordination required between the S278 contractor, Section 38 contractor and Orbit Homes development
 3	Construction	Existing live utilities	Contractor to provide necessary measures to protect existing apparatus
 4	Construction	Existing residential/agricultural property	Access to frontage must be maintained at all times. Measures to protect residents during works are paramount

P03	11/10/25	For Section 278 Technical Approval Submission no. 2	SM	KG	C
P02	30/07/25	For Section 278 Technical Approval Submission	SM	KG	C
P01	11/07/25	Original Issue of drawings	AQ	SM	C

REV	DATE	DESCRIPTION	BY	CHK	AP
-----	------	-------------	----	-----	----

DRAWING STATUS:

CLIENT: _____

ARCHITECT:

PROJECT: Phase 1, Section 278 Works,
Proposed Roundabout & Associated Pedestrian/Cyclist Facility Improvements
Stoke Road/ A47 Normandy Way, Hinckley, Leicestershire, LE10 3EA

TITLE: Section 278 Engineering Layout,
(Sheet 2 of 8, A&B)

STATUS:	PROJECT No.	PROJECT	ORIGINATOR	VOL/SYS	LEVEL	TYPE	ROLE	DRAWING No.	REV:
S2	M224-138	SBH- AJP	- 77 - 00	- DB - C -	1601				P03

SCALE @ A1:	DESIGNED:	DRAWN:	CHECKED:	APPROVED:	DATE:
1:500	SM	SM	KG	CS	11/07/2025

 THE DETAILS ON THIS DRAWING HAVE BEEN PREPARED ON THE ASSUMPTION THAT A COMPETENT CONTRACTOR WILL BE CARRYING OUT THE WORKS. IF THE CONTRACTOR(S) CONSIDERS THAT THERE IS INSUFFICIENT HEALTH AND SAFETY INFORMATION ON THIS DRAWING, THIS SHOULD IMMEDIATELY BE BROUGHT TO THE ATTENTION OF THE DESIGNER.