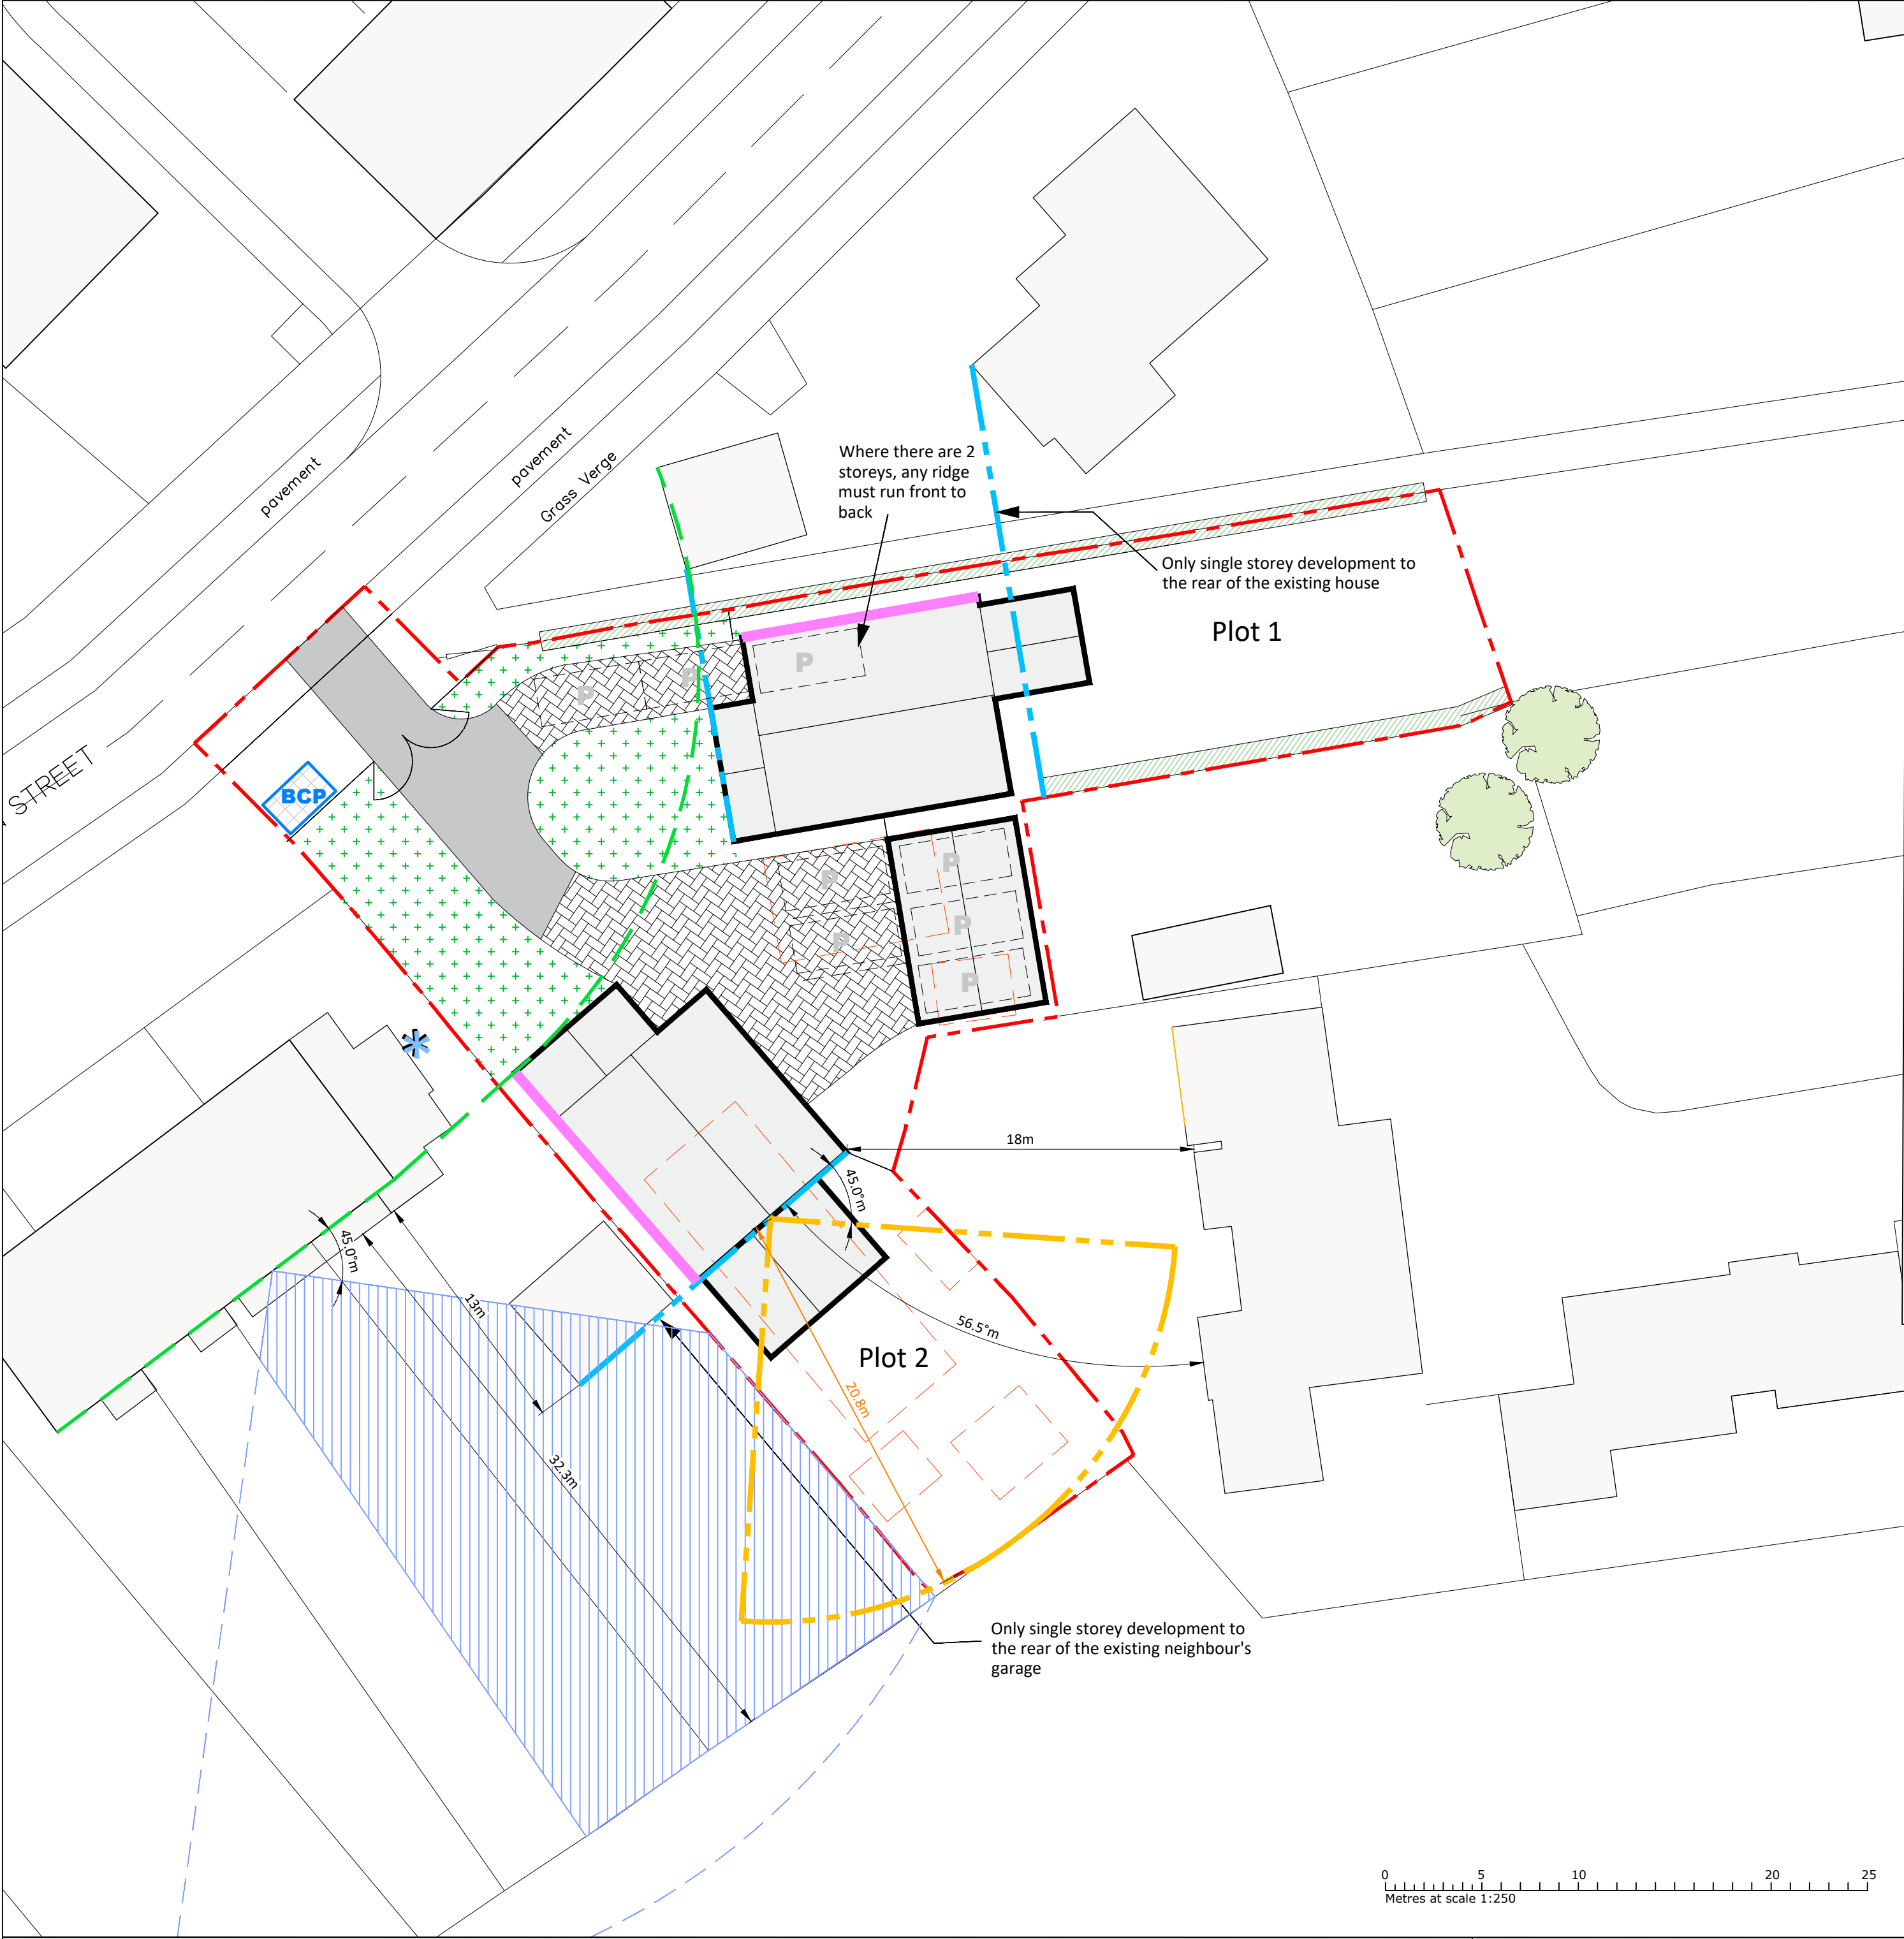


Indicative Street Elevation: View from Main Street

- Application Boundary
- 21m from First Floor
- Area of garden already overlooked by neighbours
- Elevations which must not contain windows to habitable rooms above ground floor
- Limit to first floor development
- Continuation of building line
- P Proposed Parking Space