


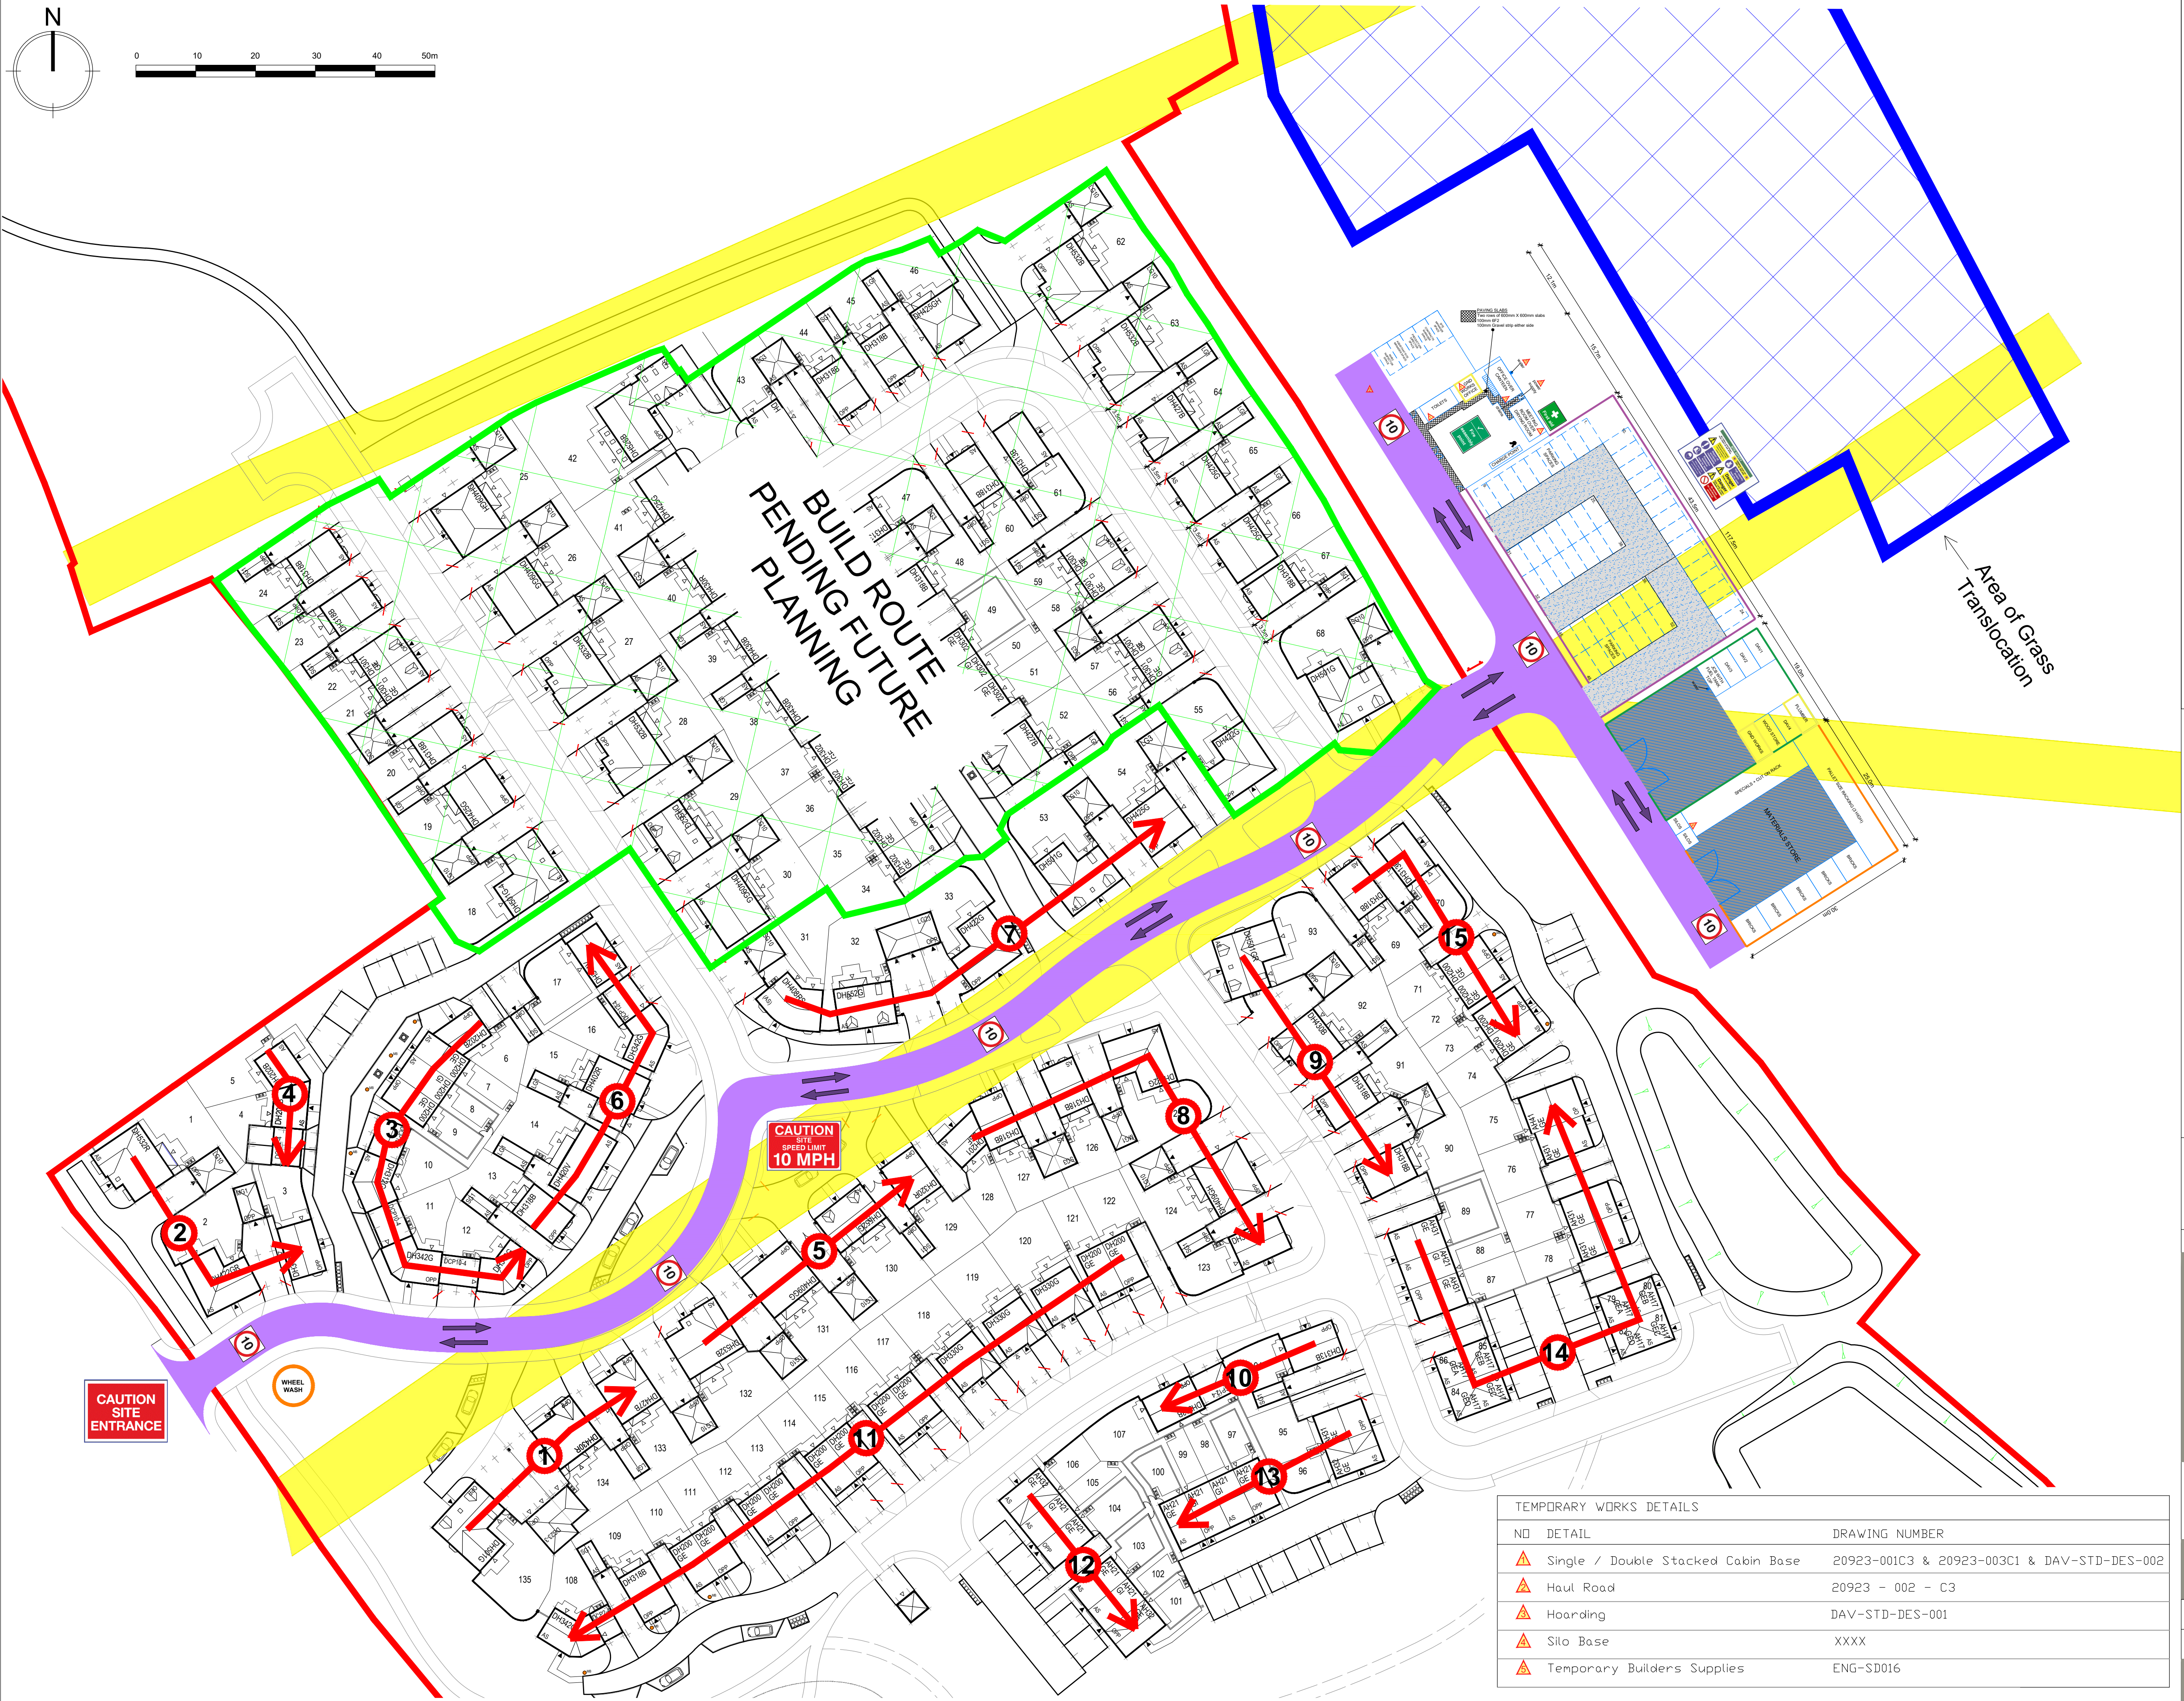

Working Hours:
8am - 6pm Monday to Friday
8am - 1pm Saturdays
No working on Sundays or Bank Holidays

Rev	Description	Date
-----	-------------	------



Wilson House, Leicester Road, Ibstock,
Leicestershire. LE67 6HP
T: 01530 261 444 F: 01530 267 101
www.davidsonsgroup.co.uk
E: info@davidsonsgroup.co.uk

Development: Land East Of Lutterworth Road
Burbage

Drawing Ref:

Build Route & TMP

Drawing Status:	Planning	Drawn: SW	Checked:
-----------------	----------	-----------	----------

Date: August 2023 Scale: 1:500 Signed Off: PW Rev: /

Job Ref: BURB_600

TEMPORARY WORKS DETAILS		
NO	DETAIL	DRAWING NUMBER
⚠	Single / Double Stacked Cabin Base	20923-001C3 & 20923-003C1 & DAV-STD-DES-002
⚠	Haul Road	20923 - 002 - C3
⚠	Hoarding	DAV-STD-DES-001
⚠	Silo Base	XXXX
⚠	Temporary Builders Supplies	ENG-SD016