
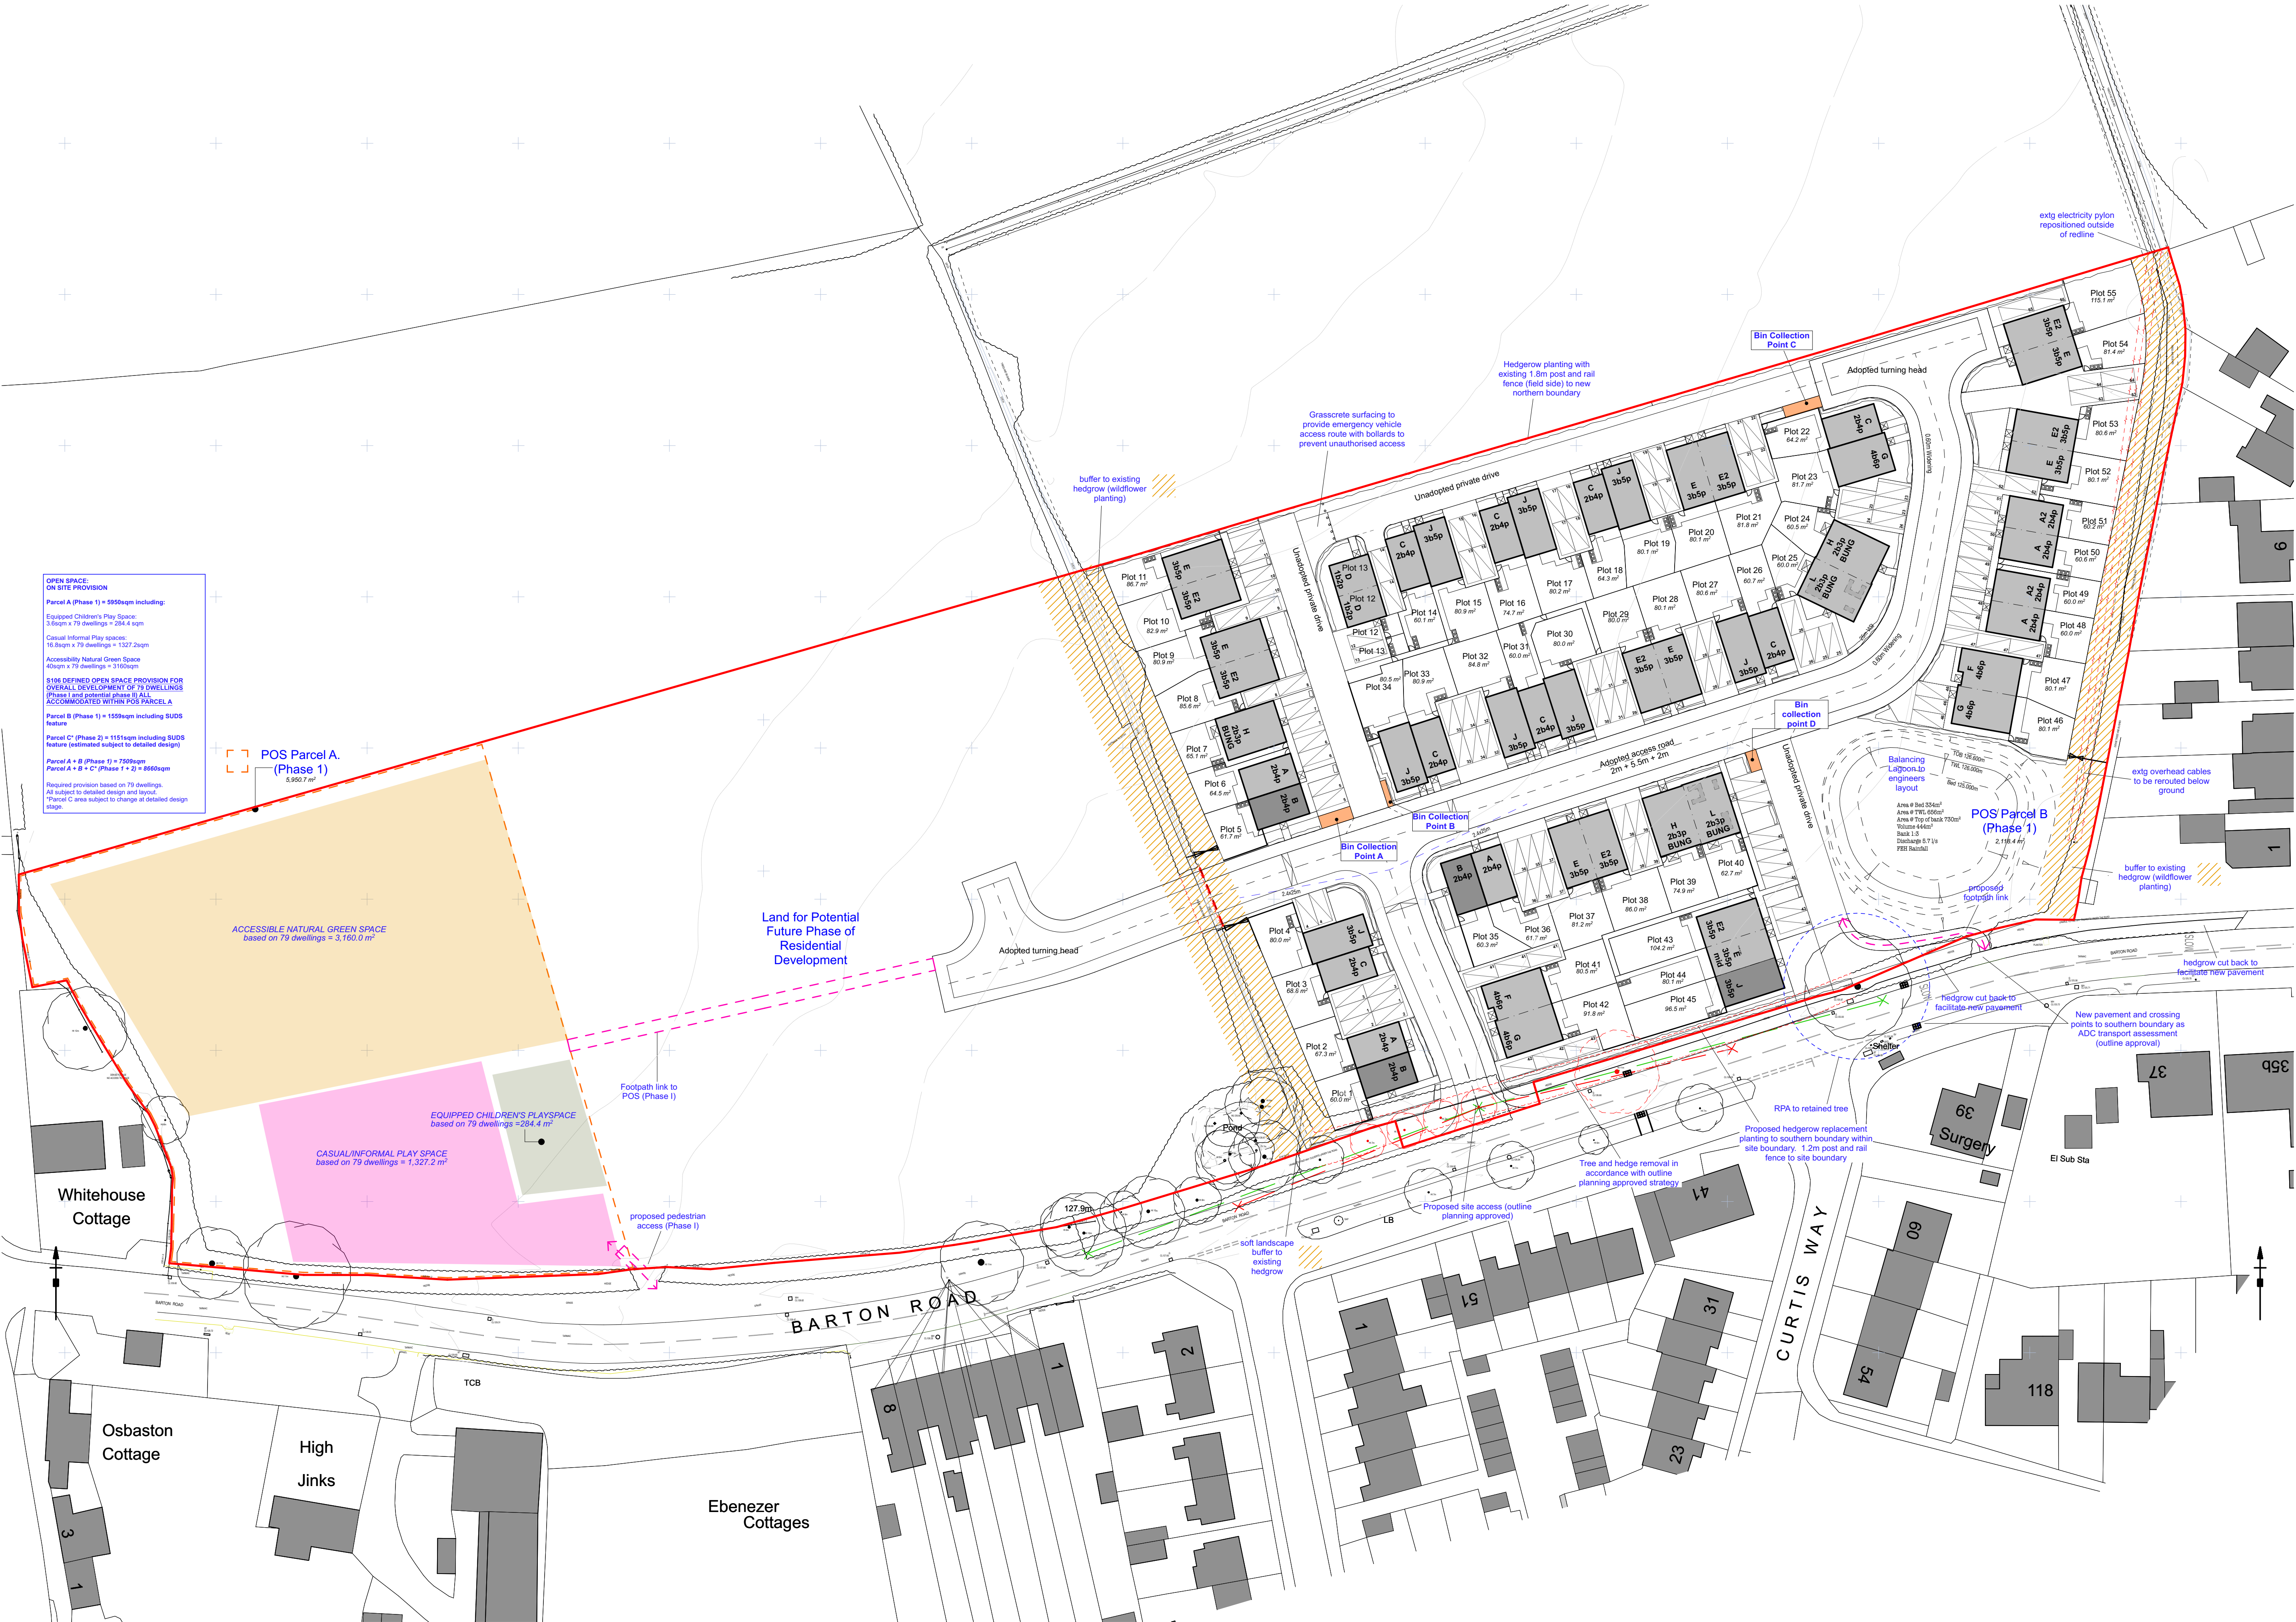


PROPOSED BIN COLLECTION STRATEGY

1:500

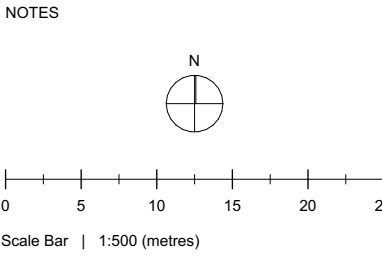

P2	23.01.2025	Bin collection points revised	OR
P1	05.12.2024	Prepared for DISCON	OR
Rev/Date	Description		By

ANOTHERKIND
ARCHITECTS
STUDIO

5 Brigham Enterprise Centre, Merica Court,
Brigham, Nottinghamshire, NG13 3XZ
01662 21100 | hello@anotherkind.com | www.ankd.co.uk

JOB TITLE
Land North of Barton Road,
Barlestone

DWG TITLE
Proposed Bin Storage and Collection
Strategy

JOB REF-SERIES-DWG NO. REVISION
22025-70-009_P2

STATUS
PLANNING

PROJECT NUMBER 22-025	SCALE 1:500	A1
DRAWN DKM	CHECKED OR	

This document and its design content is copyright of Anotherkind Architects Ltd & it shall be read in conjunction with all other associated project information including models, specifications, schedules and related consultations documents. Do not scale from documents. All dimensions to be checked on site. Immediately report any discrepancies, errors or omissions on this document to the Originator document to be used only for status noted. If in doubt ASK.