



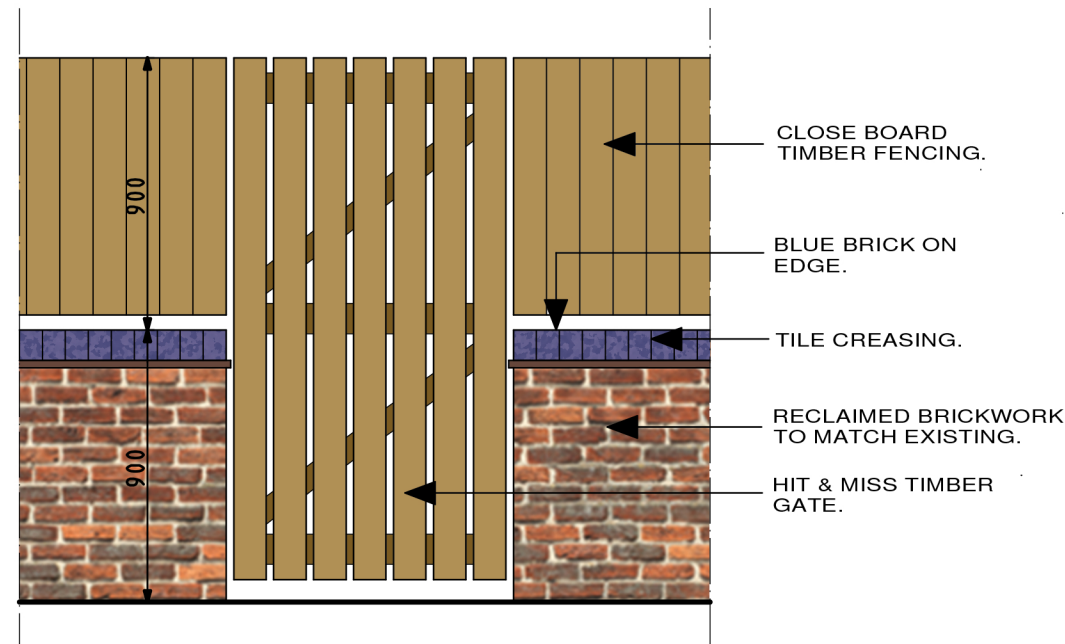


**0.9m BRICKWORK / 0.9m CLOSE
BOARDED FENCE WITH HIT & MISS
TIMBER GATE.**

Scale 1/25.

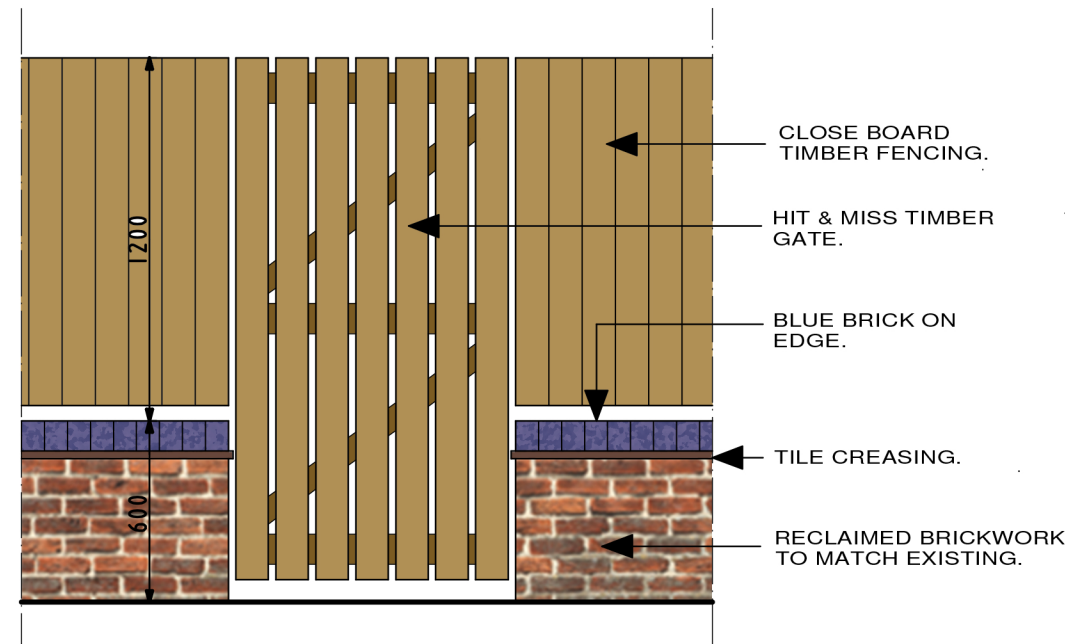


**0.6m BRICKWORK / 1.2m CLOSE
BOARDED FENCE WITH HIT & MISS
TIMBER GATE.**

Scale 1/25.

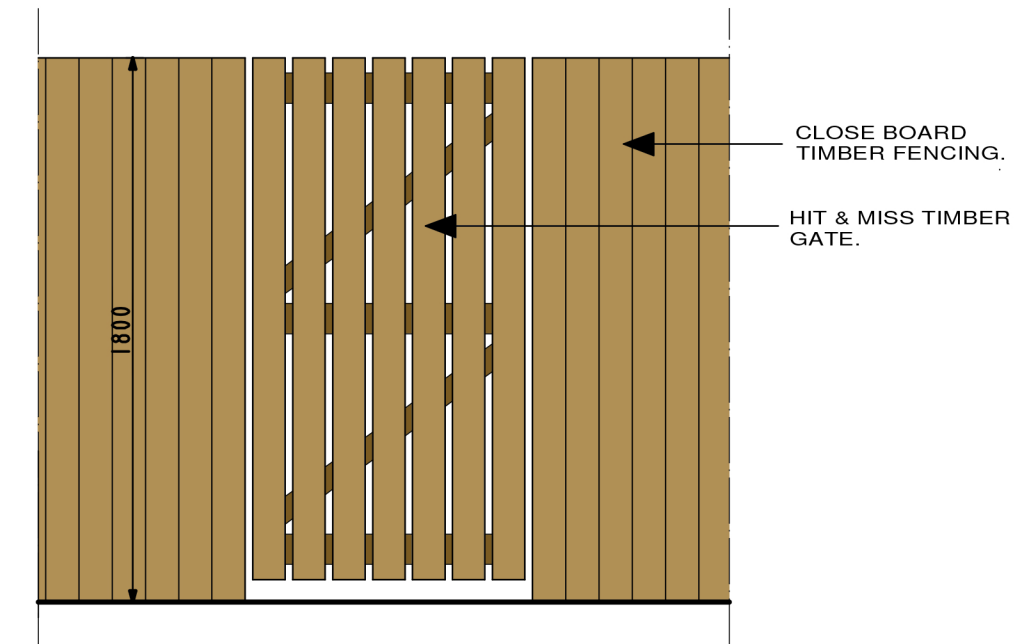


**CLOSE BOARDED FENCE WITH
HIT & MISS TIMBER GATE.**

Scale 1/25.

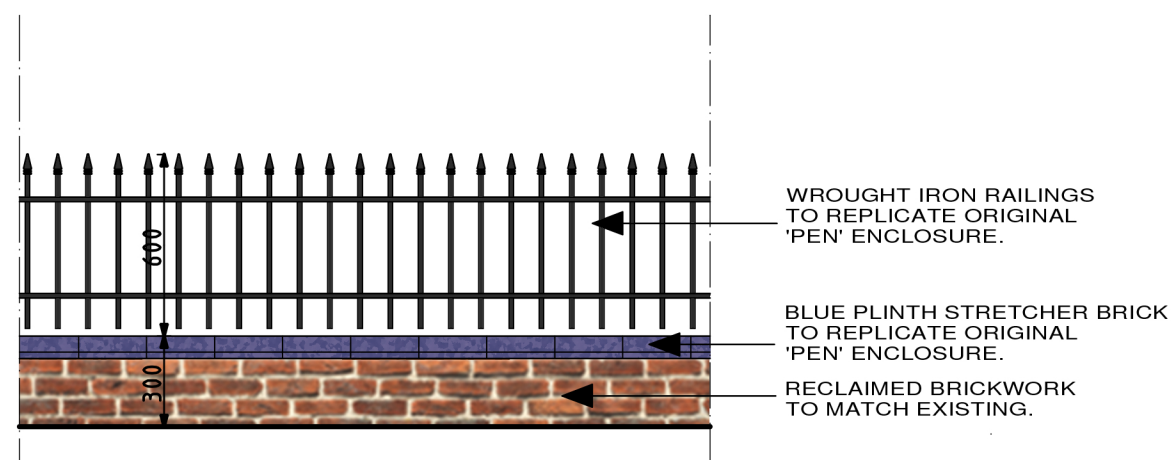


**0.3m BRICKWORK WITH 0.6m
WROUGHT IRON RAILINGS.**

Scale 1/25.

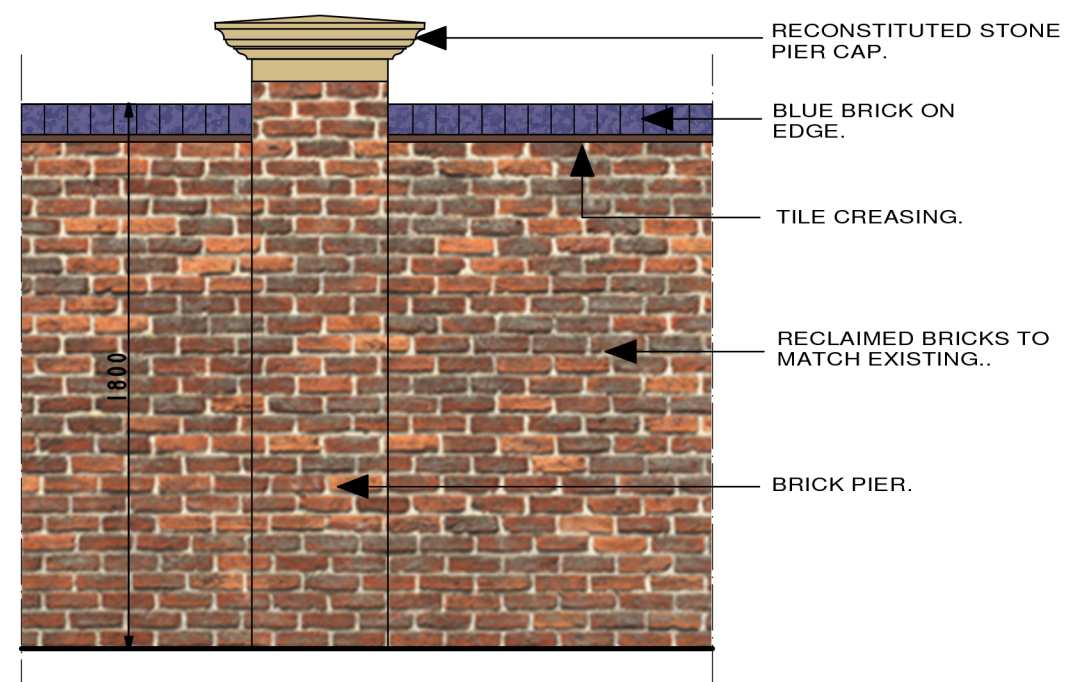


**1.8m BRICKWORK WITH BRICK
PIER AND CAPING.**

Scale 1/25.

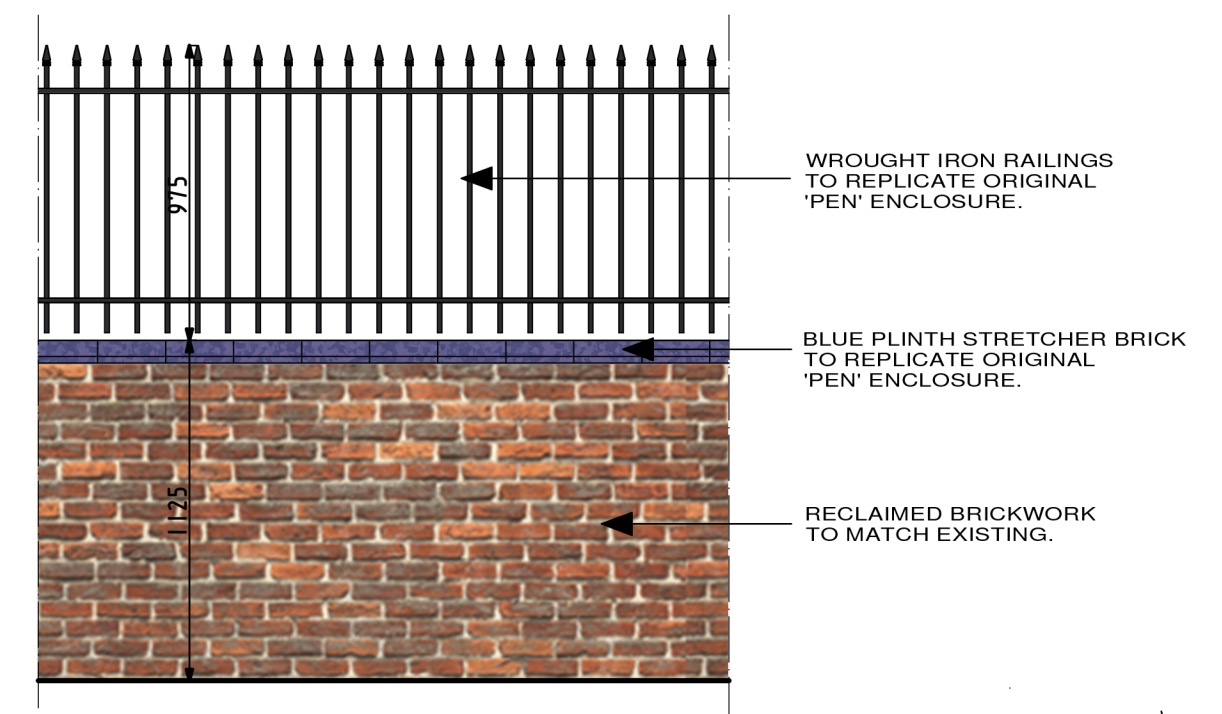


**1.125m BRICKWORK WITH 0.975m
WROUGHT IRON RAILINGS.**

Scale 1/25.

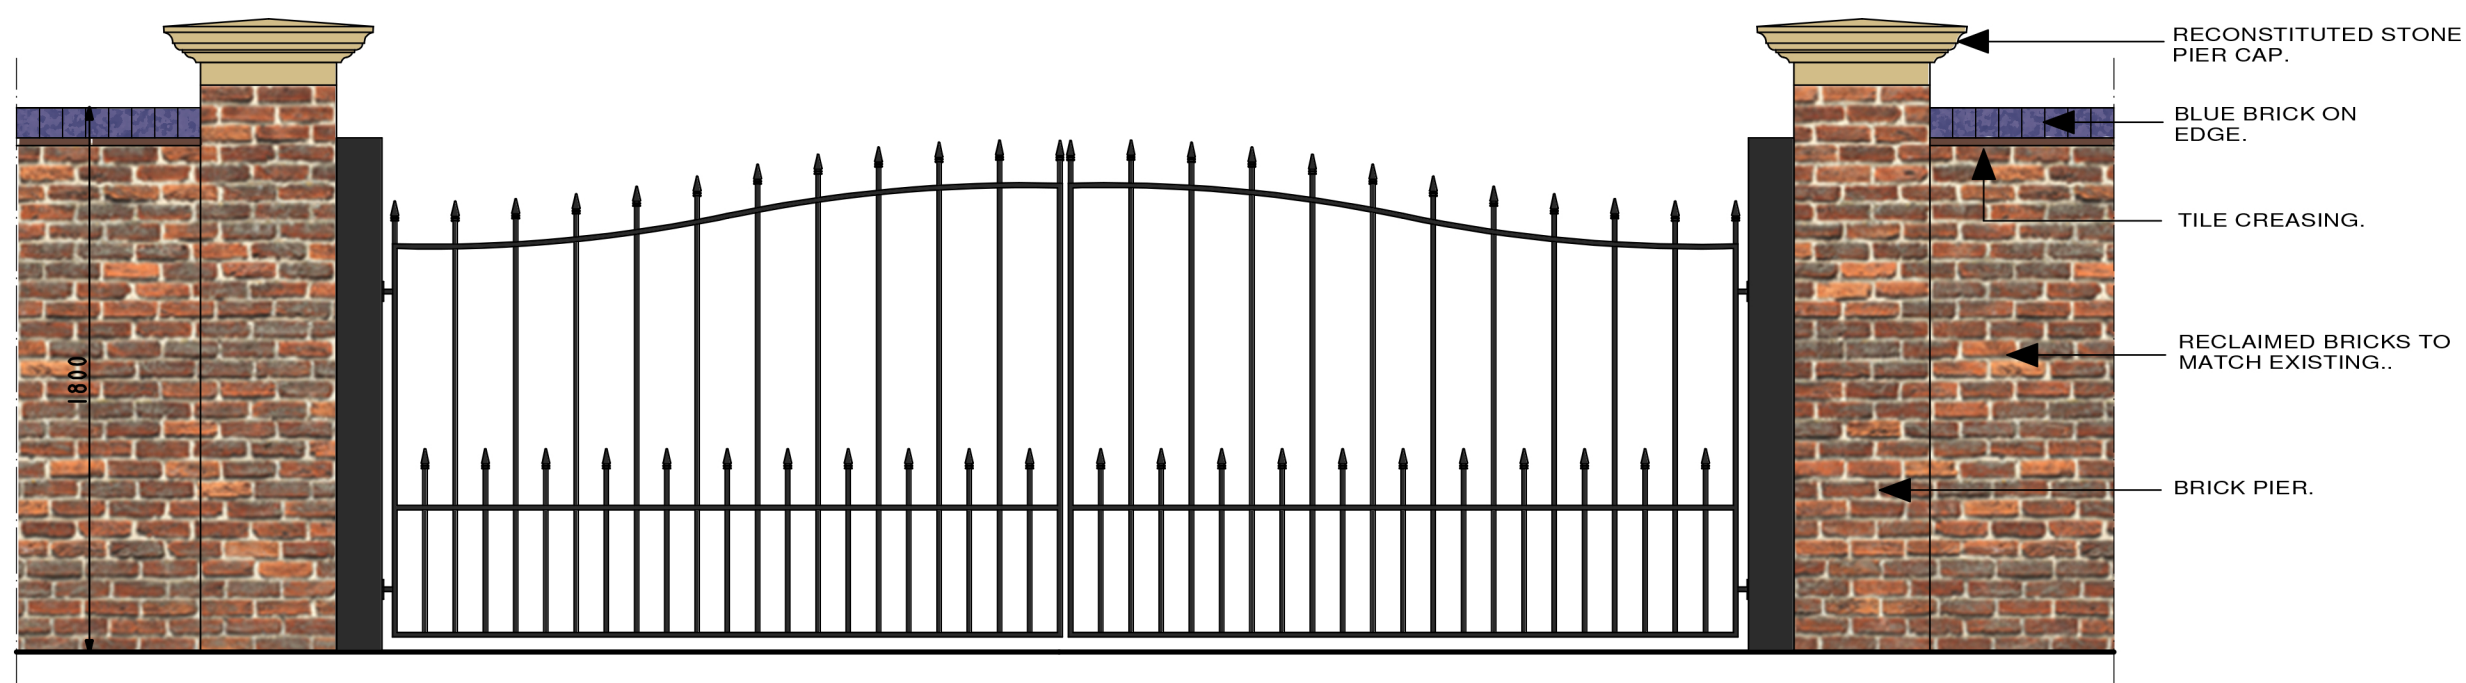

**1.8m BRICKWORK, BRICK PIER AND CAPING
WITH WROUGHT IRON GATES.**

Scale 1/25.

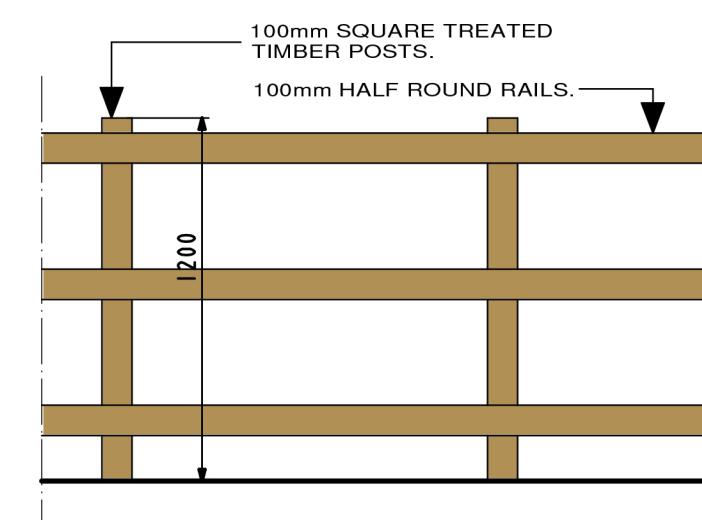

POST & RAIL FENCE.

Scale 1/25.

Rev.A. Additional railing / wall detail added. 15/09/23.

BAILEY DESIGN LIMITED
ARCHITECTURAL, PLANNING & DEVELOPMENT CONSULTANTS

43a MITCHELLS COURT LOWER GUNGATE TAMWORTH
STAFFORDSHIRE B79 7AS Tel 01827 314962

**RESIDENTIAL RE-DEVELOPMENT AT
FORMER KENNELS, KENNEL LANE,
WITHERLEY.**

BOUNDARY DETAILS.

SCALE	DATE	DRAWN	JOB No.
1/25.	June 23.	tb.	9754.98

copyright of this drawing and of work executed from it remain the property of BDL