


NOTES

1. THE DRAWING IS THE PROPERTY OF A.T.C. DESIGN AND BUILD LTD AND THE DRAWING MAY NOT BE REPRODUCED OR TRANSMITTED IN ANY FORM OR BY ANY MEANS, ELECTRONIC OR MECHANICAL, WITHOUT THE WRITTEN PERMISSION OF A.T.C. DESIGN AND BUILD LTD.

2. THIS DRAWING HAS BEEN APPROVED TO A RECOMMENDED SCALE AND CONTENT IS GRANTED TO LOCAL AUTHORITY REPRESENTATIVES FOR TOWN PLANNING AND BUILDING CONTROL FOR THE DRAWING TO BE SCALED UNDER REQUIREMENT OF THE TOWN AND COUNTRY PLANNING ACT 1990 AND THE BUILDING ACT 1984.


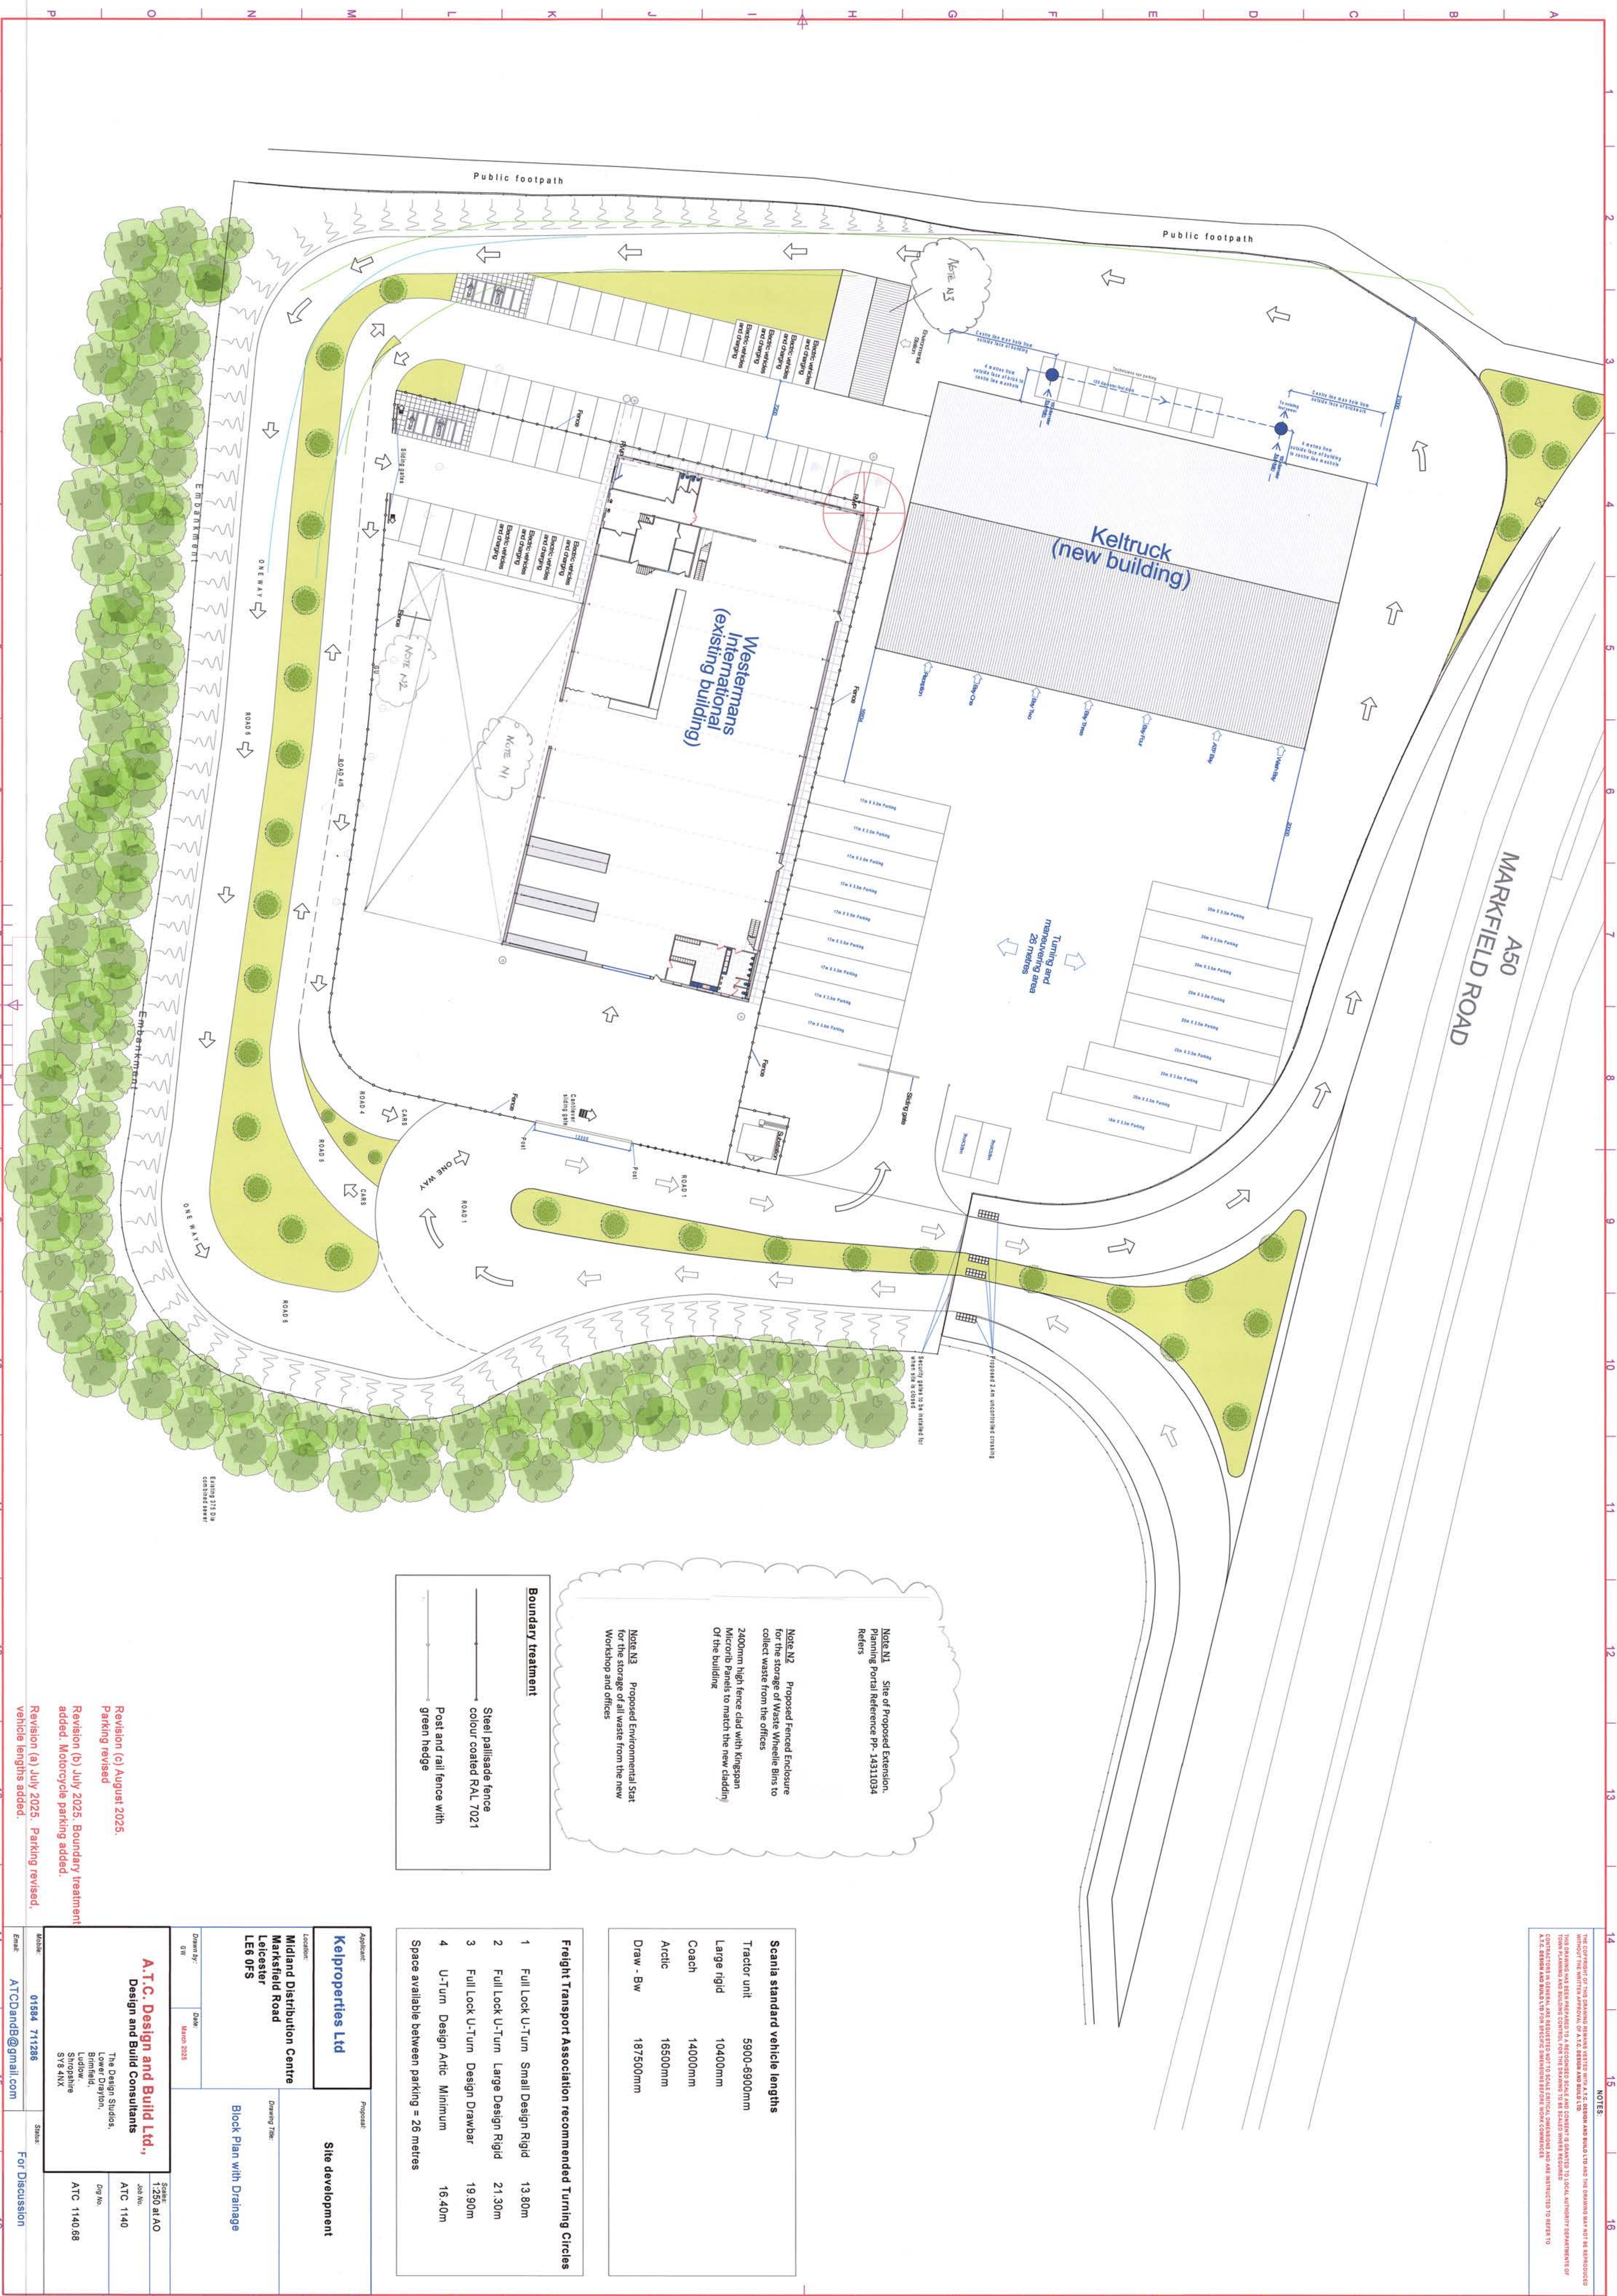

NOTE N1 Site of Proposed Extension, Planning Portal Reference PP-14311034 Refers


NOTE N3 Proposed Environmental Stat for the storage of all waste from the new Workshop and offices

Boundary treatment

Steel palisade fence colour coated RAL 7021

Post and rail fence with green hedge

- Freight Transport Association recommended Turning Circles**
- 1 Full Lock U-Turn Small Design Rigid 13.80m
 - 2 Full Lock U-Turn Large Design Rigid 21.30m
 - 4 U-Turn Design Artic Minimum 16.40m
- Space available between parking = 26 metres

Scale standard vehicle lengths	
Tractor unit	5900-6900mm
Large rigid	10400mm
Coach	14000mm
Artic	16500mm
Draw - Bw	187500mm

Kelproperties Ltd		Site development	
Midland Distribution Centre Markfield Road Leicester LE6 0FS		Block Plan with Drainage	

A.T.C. Design and Build Ltd.,
Design and Build Consultants

The Design Studios,
Ludlow,
Shropshire
SY8 4NX

ATC 1140
ATC 1140.68

01584 711286

For Discussion



7021. Polished Chrome ironmongery

HGV Entrance Doors


W7 2000mm wide x 2250mm high. 2 x top hung casements 1200mm deep.

W9 Feature Entrance Frame 4000mm wide x 2250mm high. Centre pair electrically

W11 2250mm high x 1010mm wide overall steel doorset with vision panel.

W13 2250mm high x 1010mm wide overall steel doorset with vision panel.

Personnel Pool

[illegible]

Satin Grey Mist Glass top hung opening casement 1200mm high and fixed

W20 2250mm high x 1010mm wide overall steel doorset with vision panel

General Specification

system to Structural Engineers design

rail system to Structural Engineers design



















