




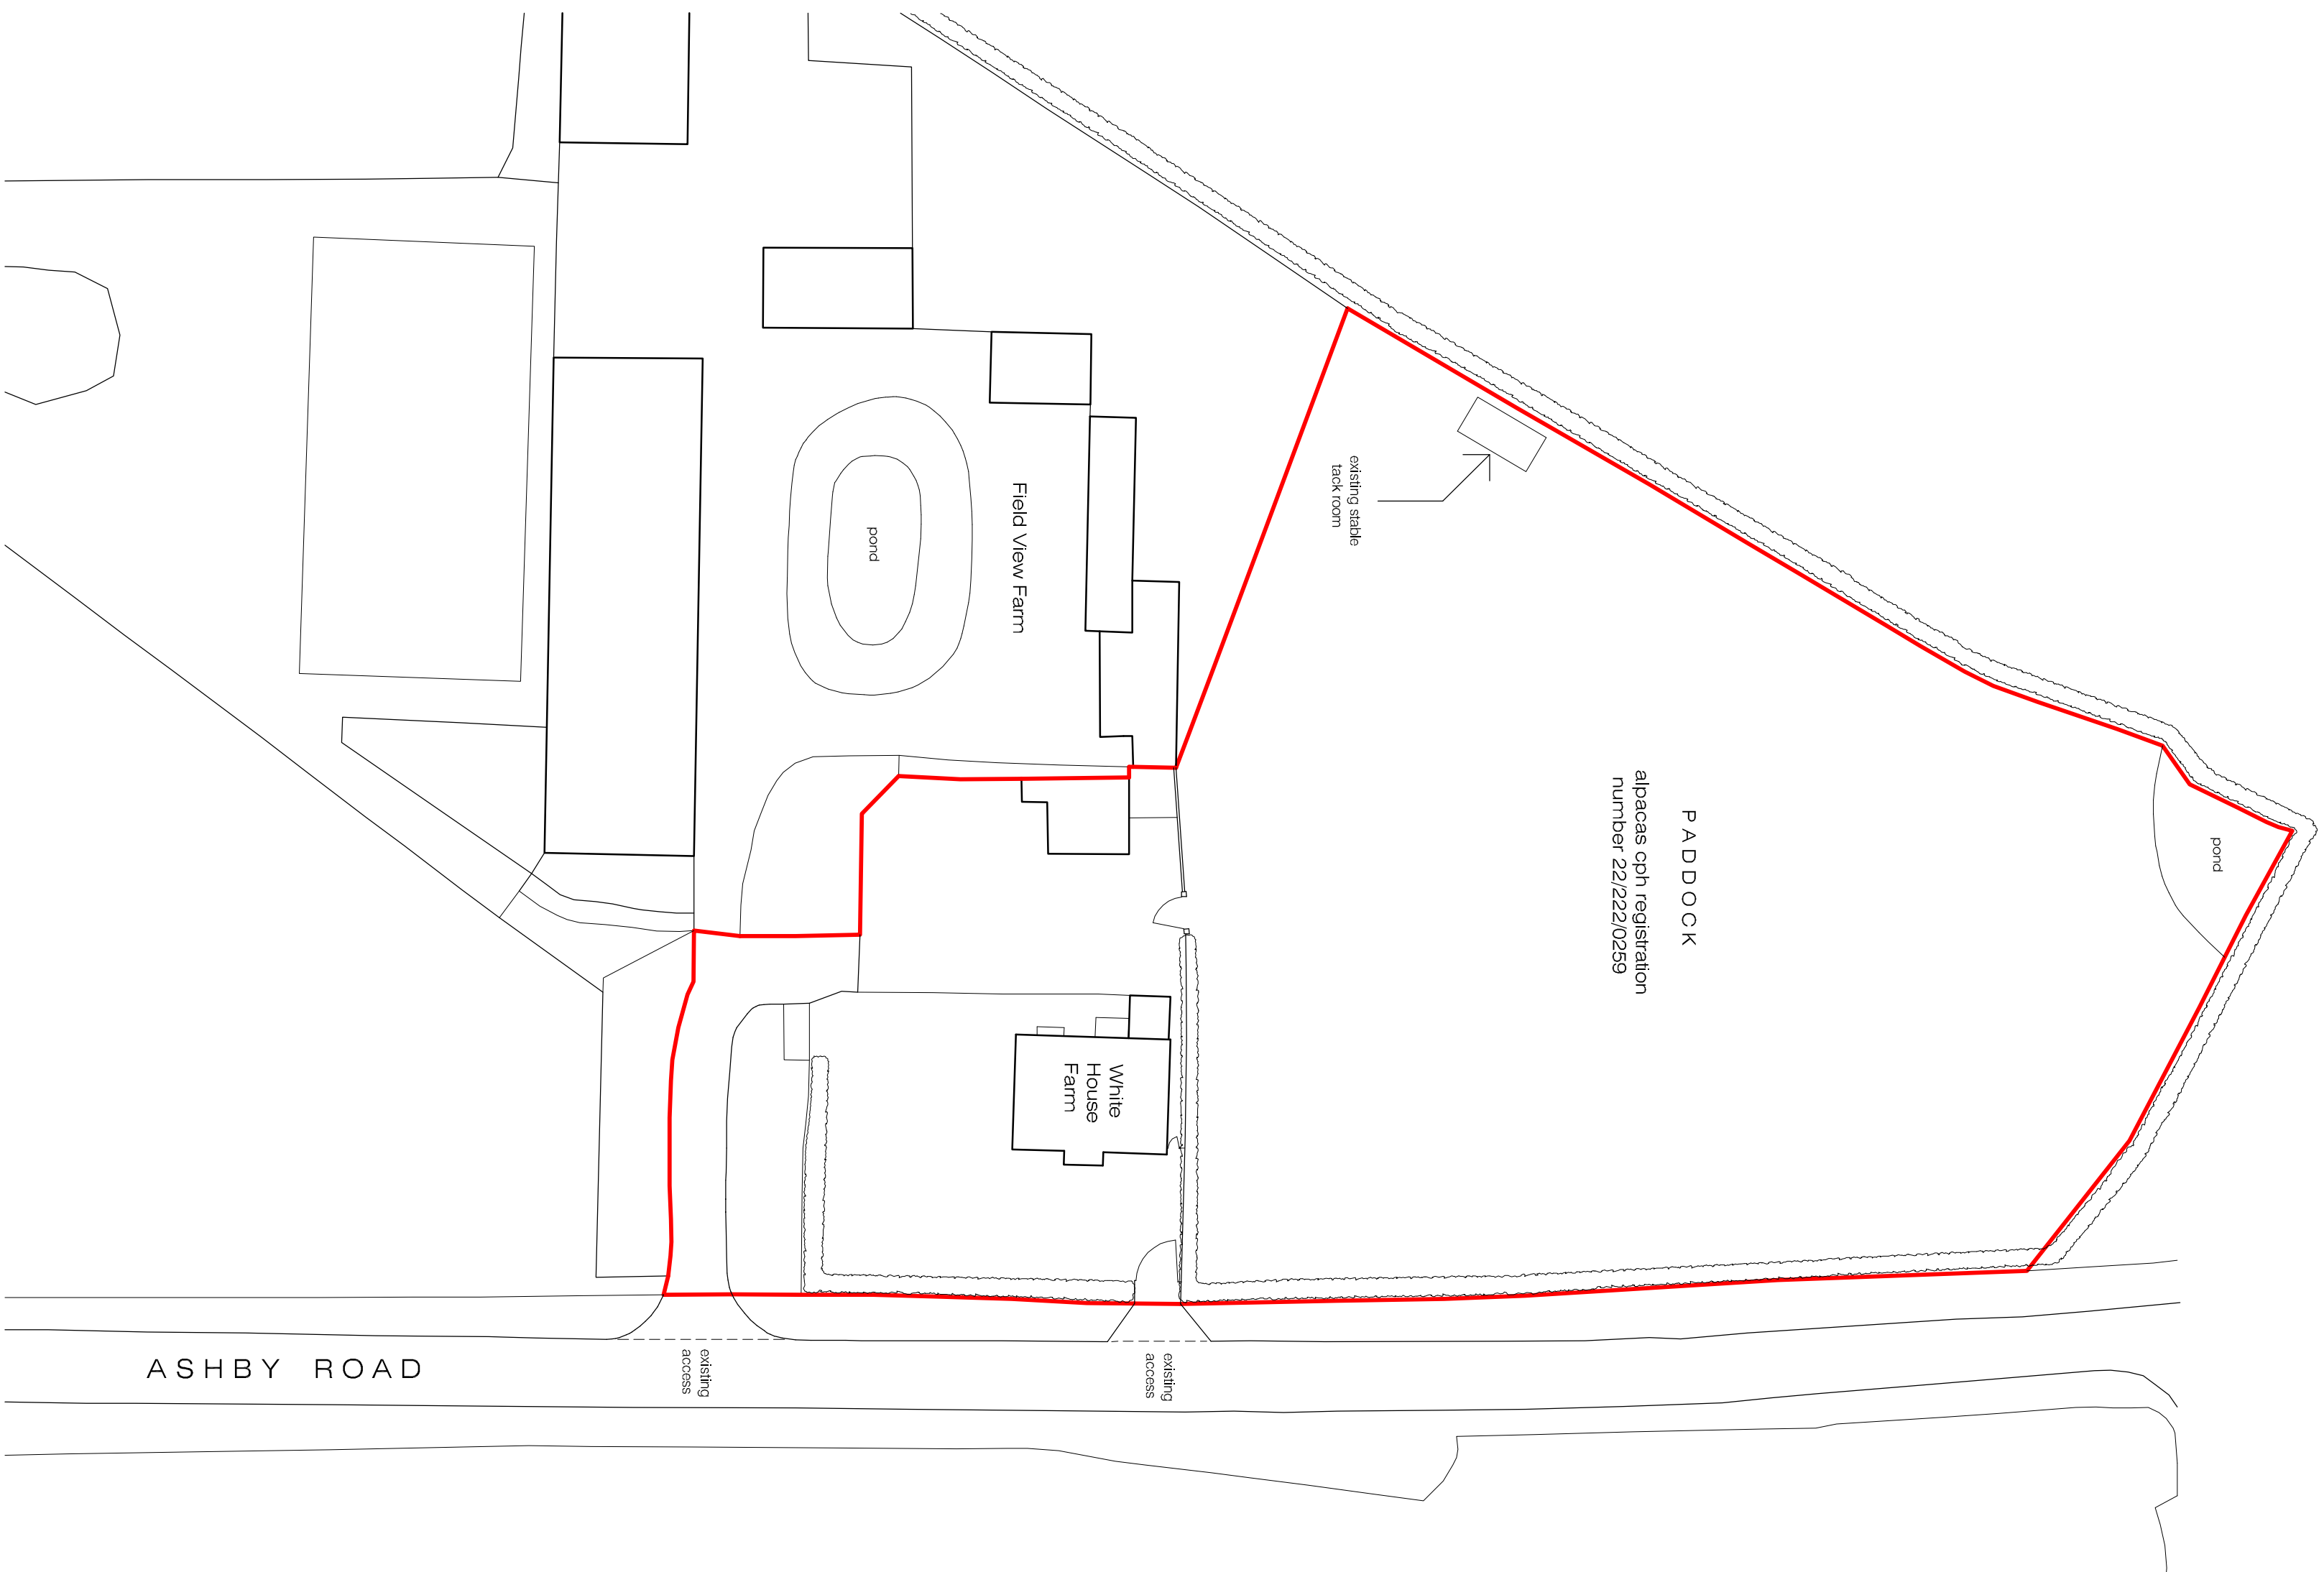


existing block plan 1:500

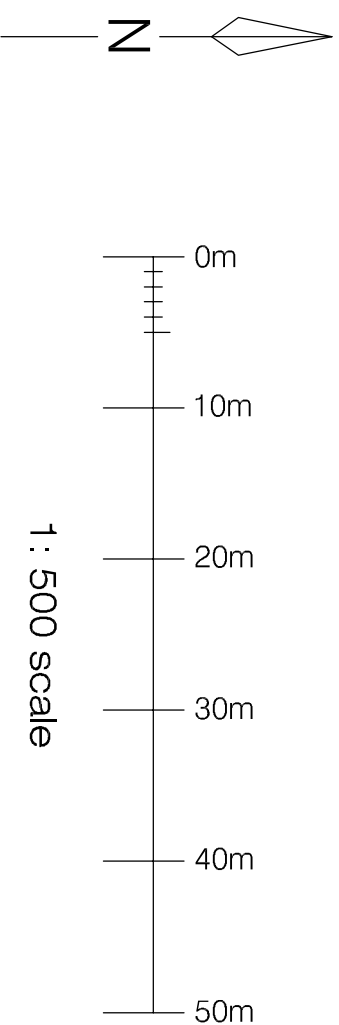

1 : 500 scale

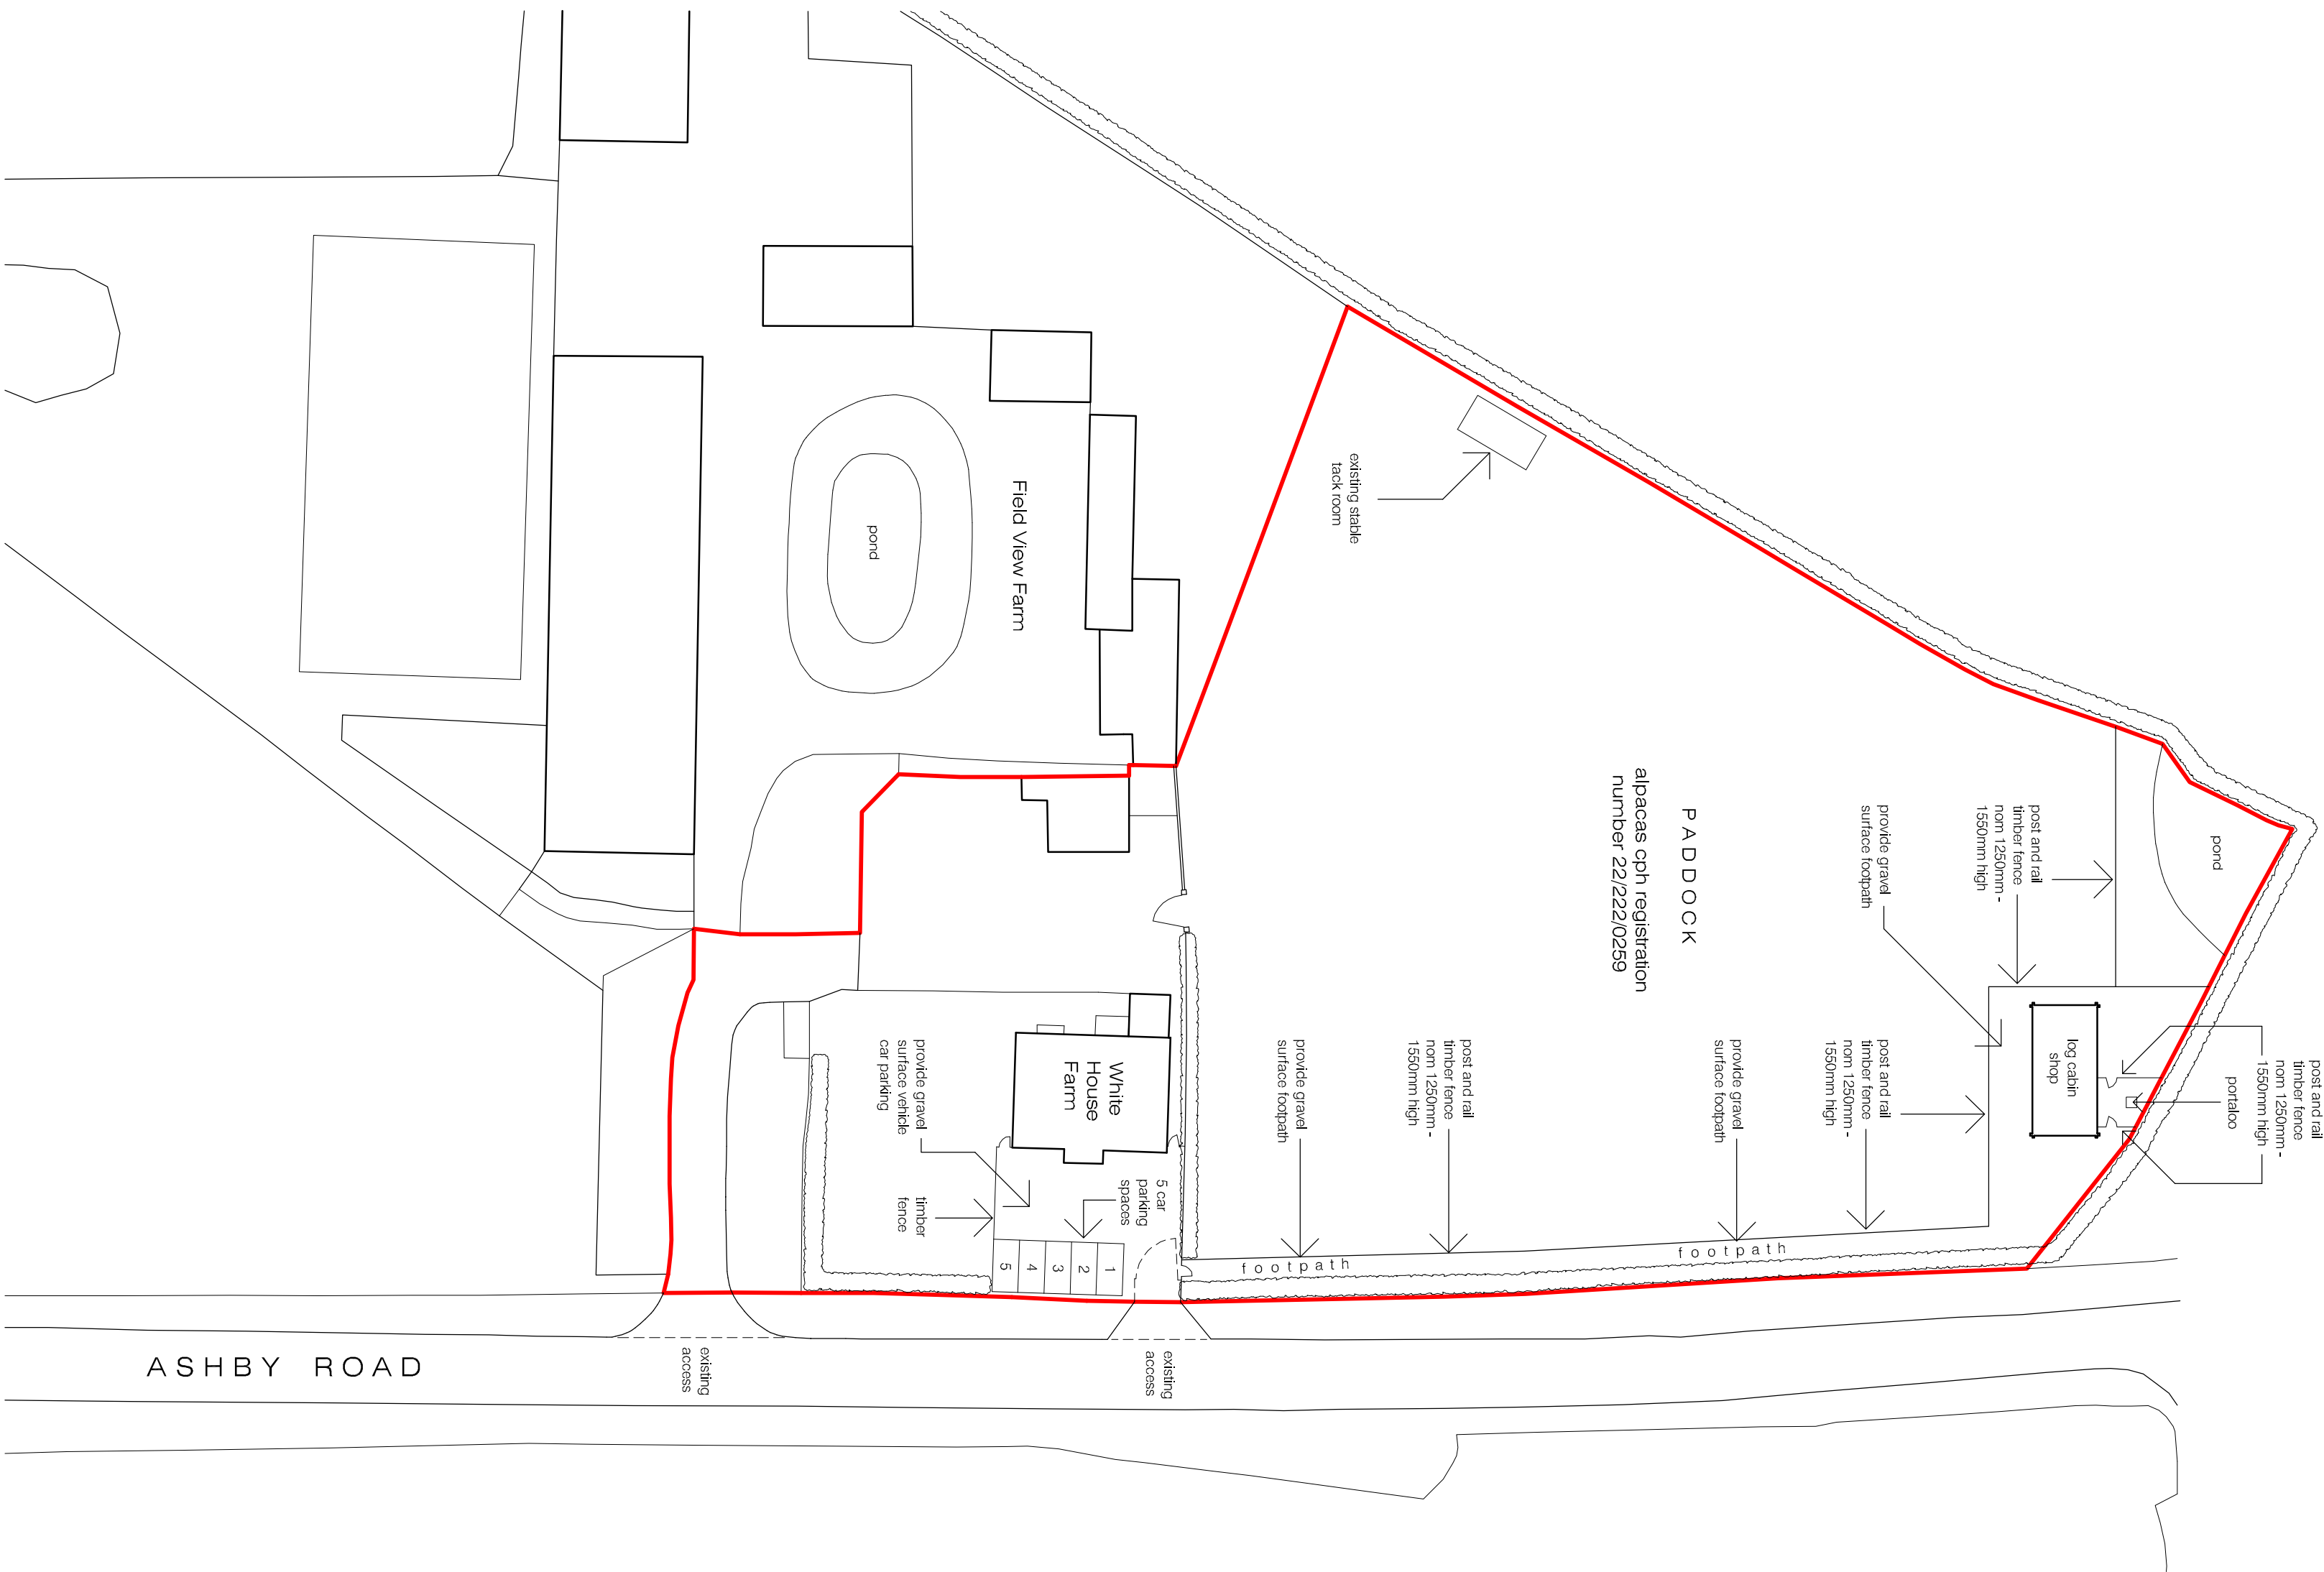


proposed block plan 1:500

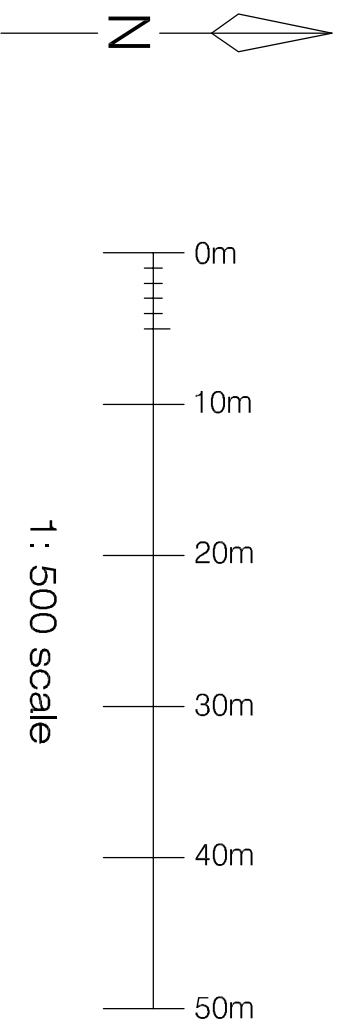

1 : 500 scale

LOG CABIN SHOP
White House Farm,
Ashby Road, Stapleton,
Leicester, LE9 8JF.

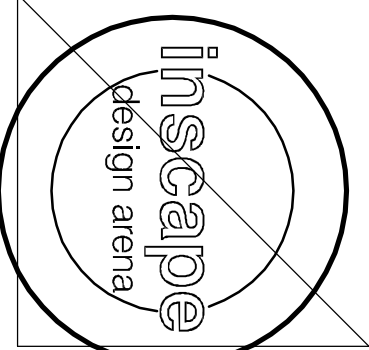

Mr. A. TEAL

block plans

ARCHITECTURAL CONSULTANTS
Holly Lodge, 16 Glascoe Road,
Tamworth, Staffs/Bklns, B77 2YA
TELEPHONE 07841 786077

04.06.26 1:500

881 - 06

A