



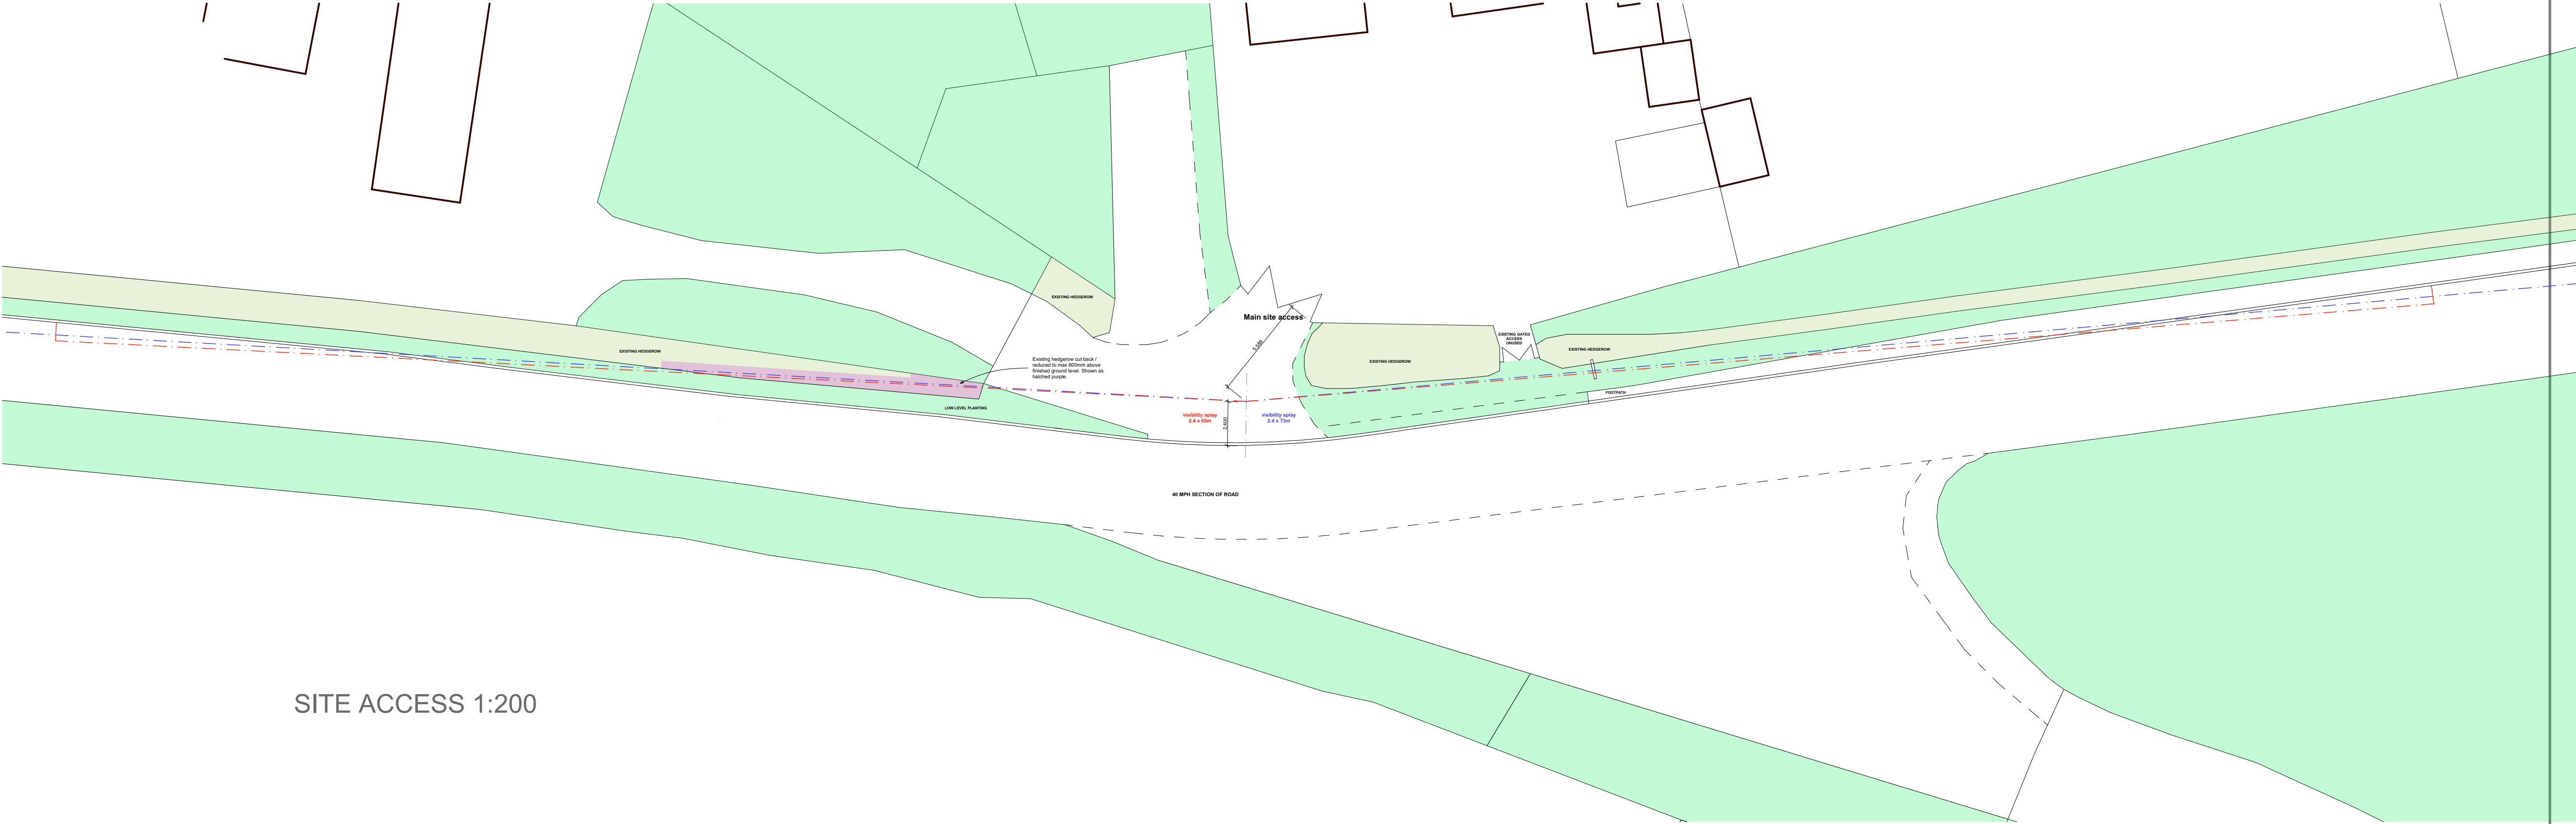

SITE ACCESS 1:200

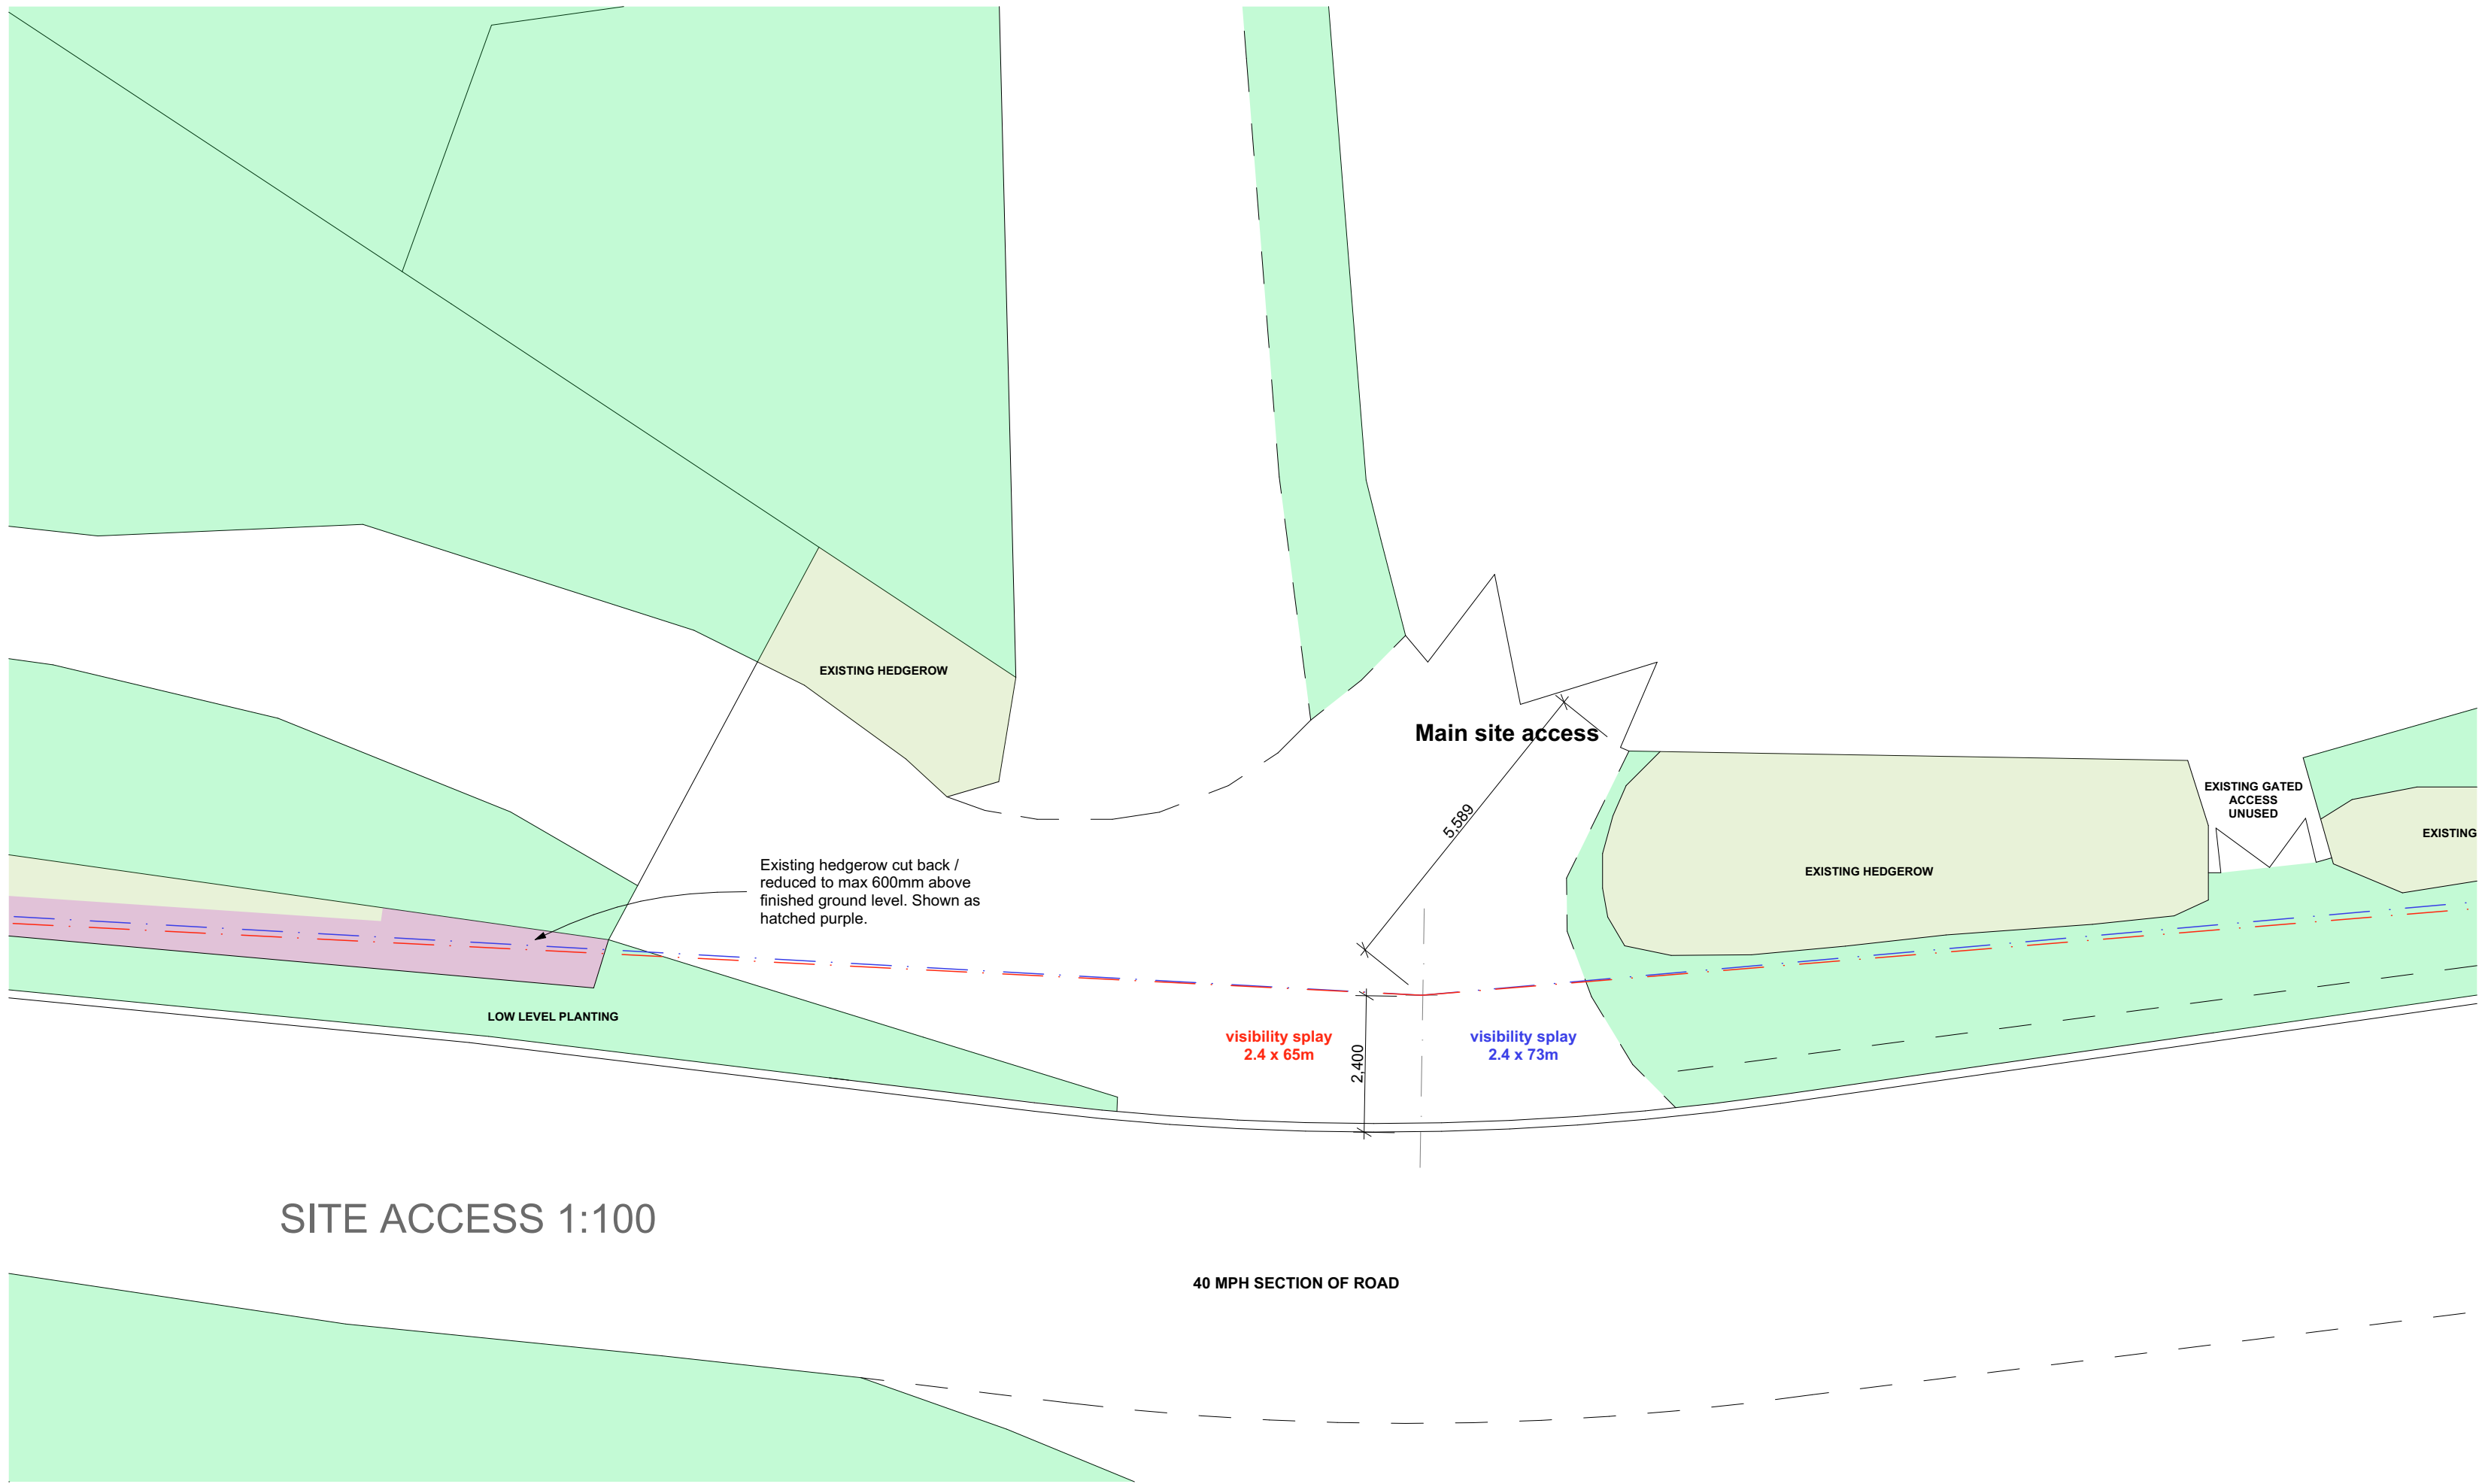

SITE ACCESS 1:100

- Notes**
- 1) This drawing MUST NOT BE SCALED. Unless being used for planning purposes.
 - 2) All dimensions to be CHECKED ON SITE and any DISCREPANCY reported to the Architects.
 - 3) The site boundary shown is the best assumed from available data and does NOT represent legal ownership.

Revisions.	
APPROVAL	INFORMATION
PRELIMINARY	FOR CONSTRUCTION

Project
NEW STABLES
RESERVOIR ROAD
THORNTON

Client
MR & MRS GREENSMITH

Drawing Title
EXISTING HIGHWAY ACCESS

Drawing By PJT	Checked By JHS
--------------------------	--------------------------

Date SEPTEMBER 2024	Scale AS SHOWN @ A1
-------------------------------	-------------------------------

Drawing Number 7958 / 103	Revision
-------------------------------------	-----------------

UNIT 4B
FIR TREE LANE
GROBY
LEICESTERSHIRE
LE6 0FH
TEL: 0116 254 7868
EMAIL: enquiries@gwh.co.uk
www.gwh.co.uk

