


HINCKLEY WEST PH4

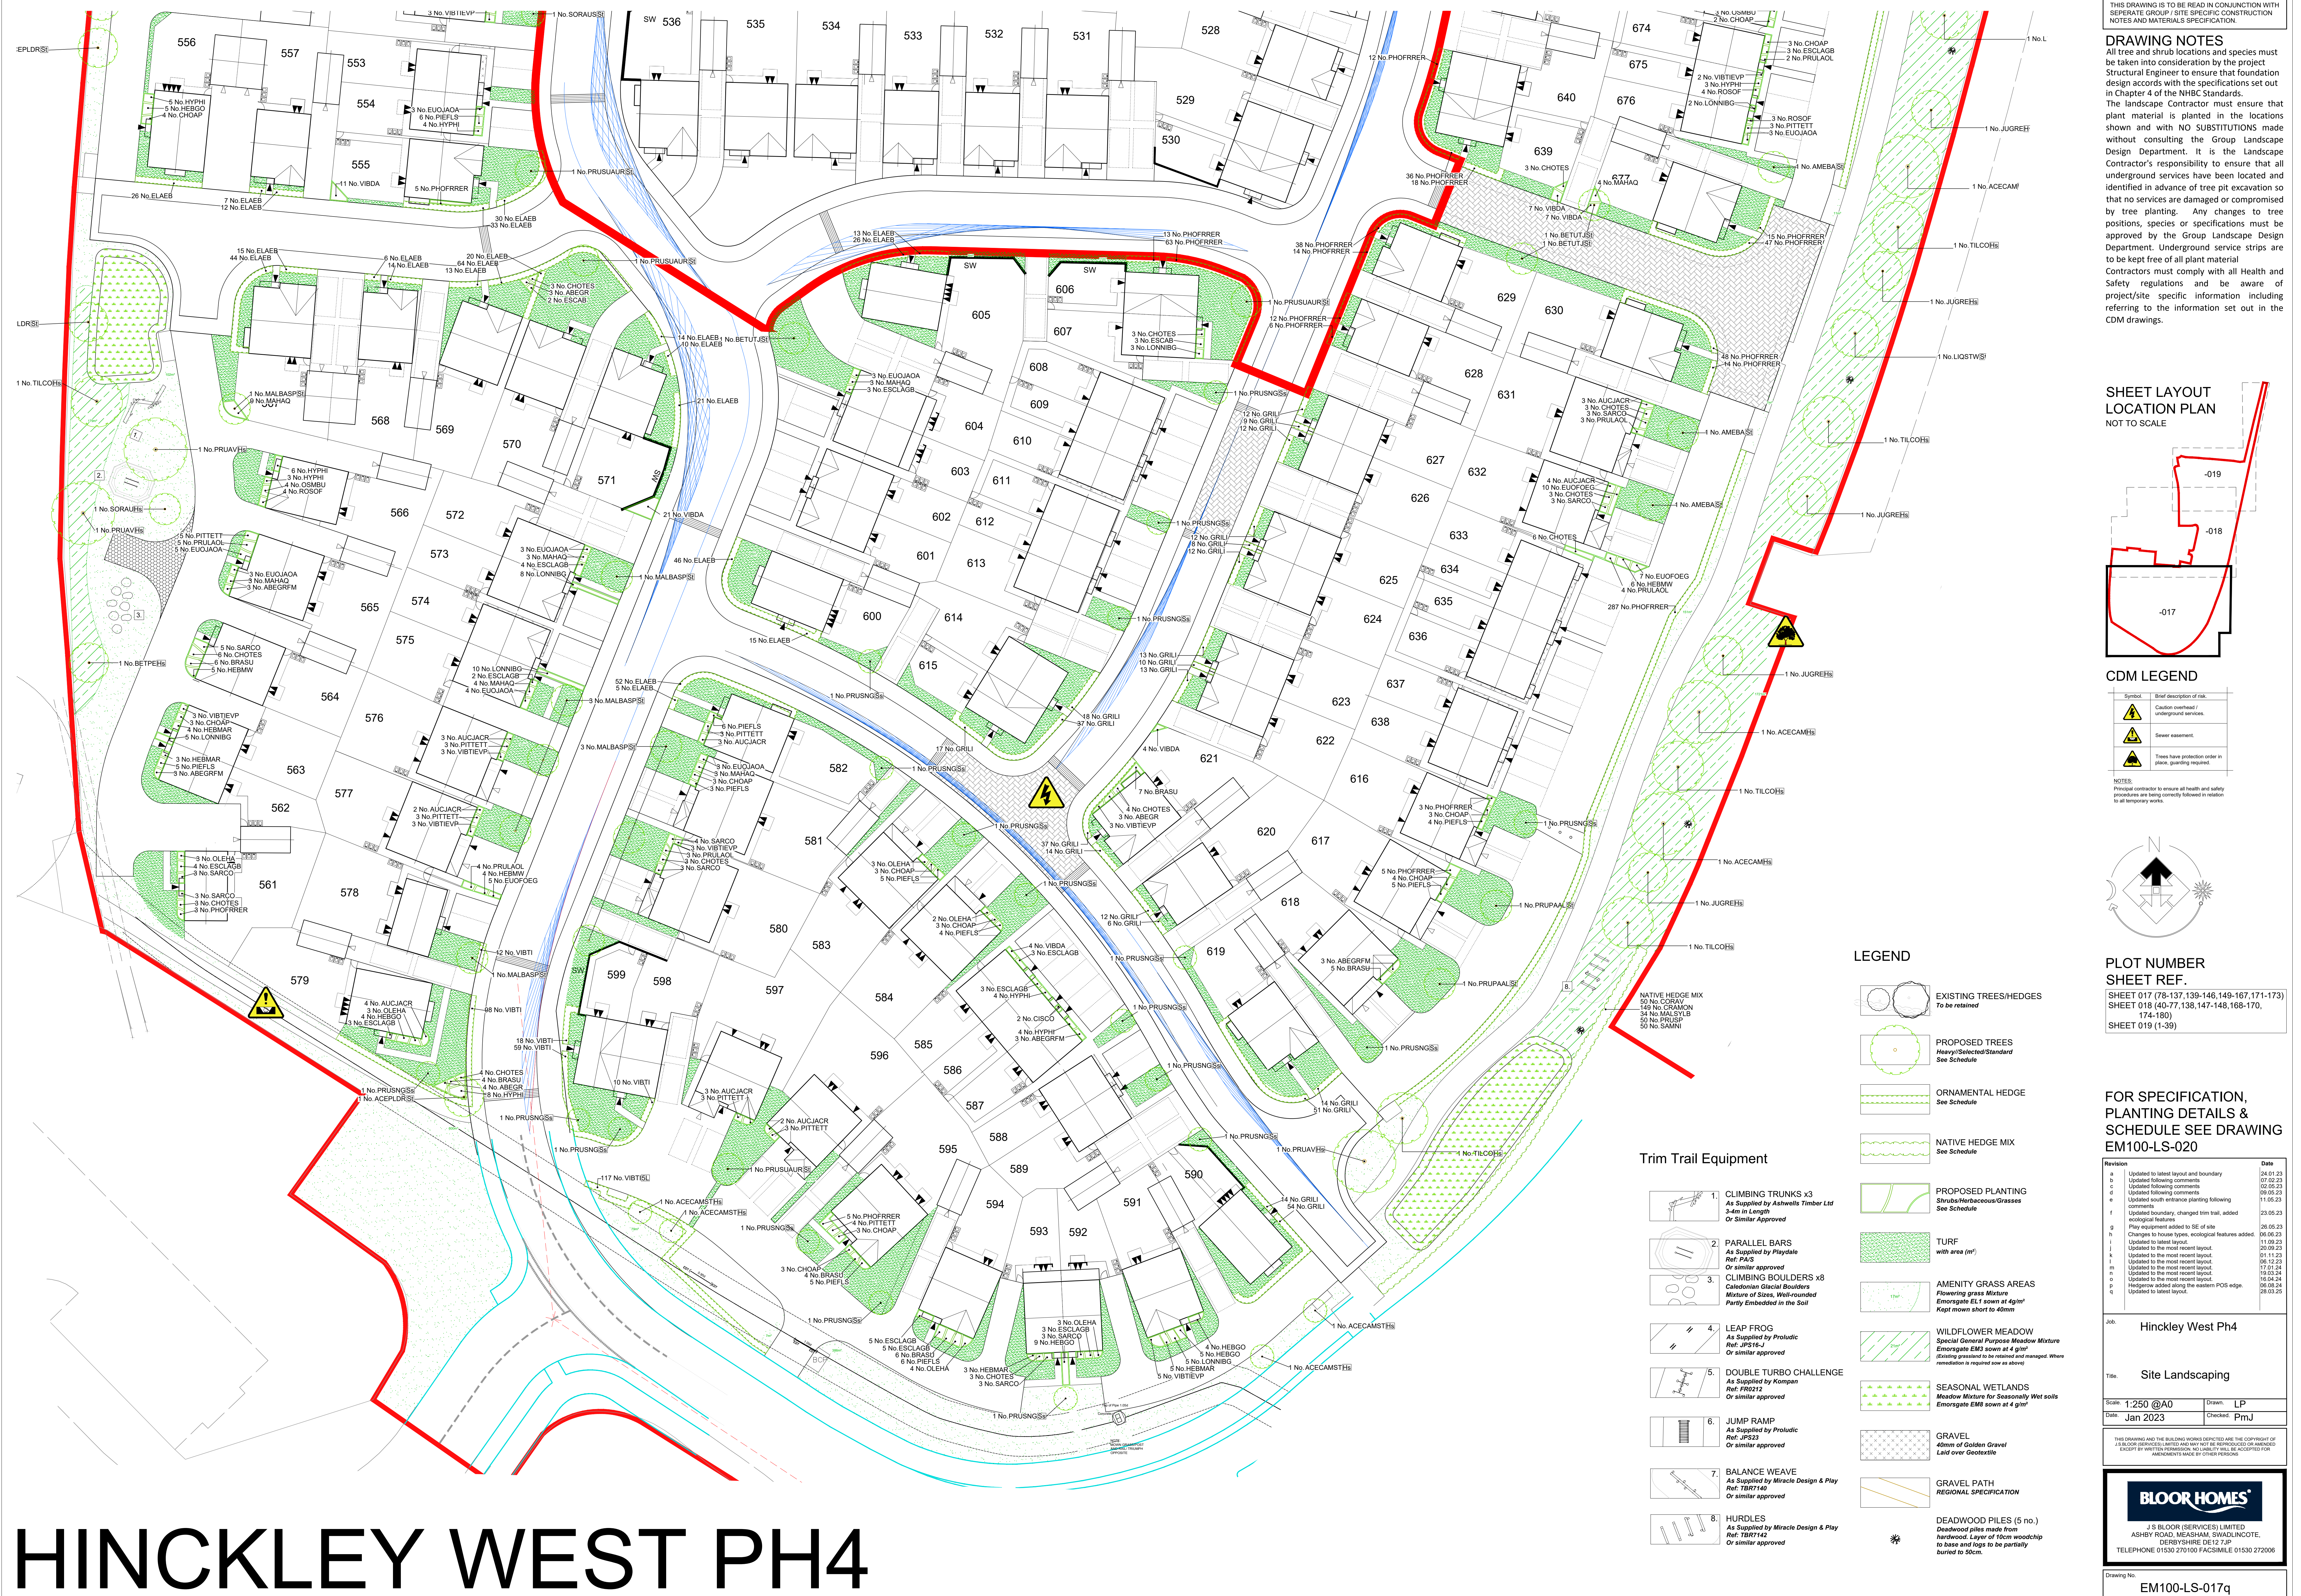

THIS DRAWING IS TO BE READ IN CONJUNCTION WITH
SEPERATE GROUP / SITE SPECIFIC CONSTRUCTION
NOTES AND MATERIALS SPECIFICATION.

DRAWING NOTES


all tree and shrub locations and species must be taken into consideration by the project Structural Engineer to ensure that foundation and retaining walls with the specifications set out in Chapter 4 of the NHB Standards.

The Landscape Contractor must ensure that all plant material is planted in the locations shown and with NO SUBSTITUTIONS made without consulting the Group Landscape Design Department. It is the Landscape Contractor's responsibility to ensure that all underground services have been located and identified in advance of tree pit excavation so that any services are damaged or compromised and that tree species are protected to remain in the same positions, species or specifications must be approved by the Group Landscape Design Department. Underground service strips are to be kept free of all plant material.

Contractors must comply with all Health and safety regulations and be aware of project/site specific information including drawings to the information set out in the CDM drawings.

SHEET LAYOUT
LOCATION PLAN


NOT TO SCALE

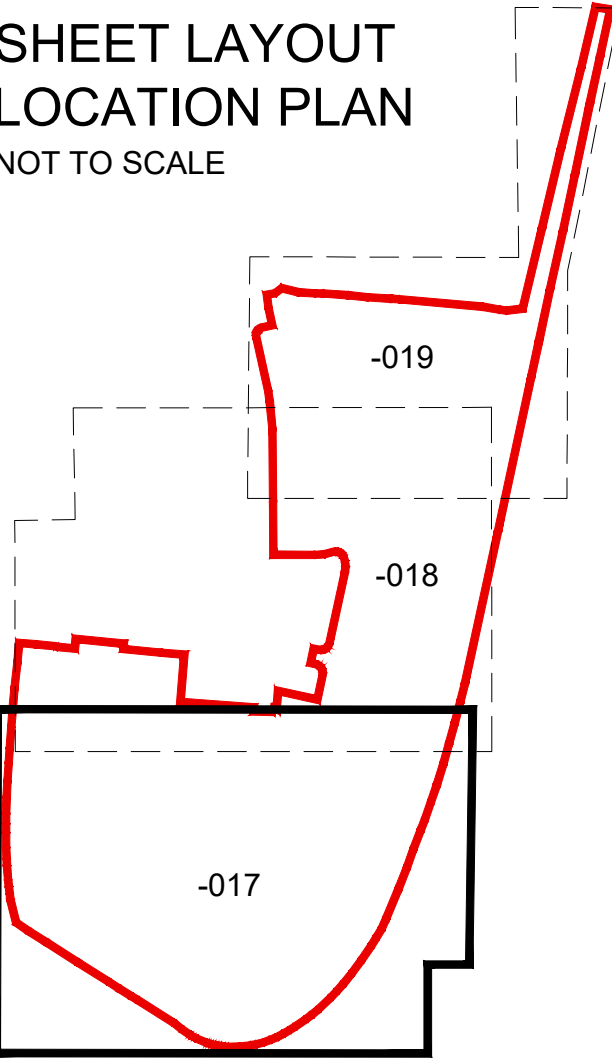

CDM LEGEND

Symbol	Brief description of risk.
	Caution overhead / underground services.
	Sewer easement.
	Trees have protection order in place, guarding required.

NOTES:
Principal contractor to ensure all health and safety procedures are being correctly followed in relation to all temporary works.

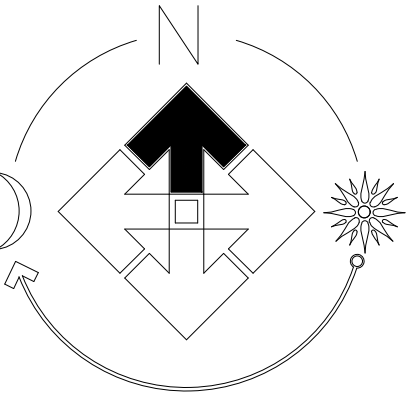

PLOT NUMBER
SHEET REF.

SHEET 017 (78-137,139-146,149-167,171-173)
SHEET 018 (40-77,138,147-148,168-170,
174-180)
SHEET 019 (1-39)

FOR SPECIFICATION,
PLANTING DETAILS &
SCHEDULE SEE DRAWING
EM100-LS-020

Revision	Date
a	Updated to latest layout and boundary
b	Updated following comments
c	Updated following comments
d	Updated following comments
e	Updated south entrance planting following comments
f	Updated boundary, changed trim trial, added ecological features
g	Play area updated to SE of site
h	Changes to house types, ecological features added.
i	Updated to latest layout.
j	Updated to the most recent layout.
k	Updated to the most recent layout.
l	Updated to the most recent layout.
m	Updated to the most recent layout.
n	Updated to the most recent layout.
o	Updated to the most recent layout.
p	Hedge row added along the eastern POS edge.
q	Updated to latest layout.

Job. Hinckley West Ph4

Title. **Site Landscaping**

Scale. 1:250 @A0	Drawn. LP
Date. Jan 2023	Checked. Pm

THIS DRAWING AND THE BUILDING WORKS DEPICTED ARE THE COPYRIGHT OF J.S.BLOOR (SERVICES) LIMITED AND MAY NOT BE REPRODUCED OR AMENDED EXCEPT BY WRITTEN PERMISSION. NO LIABILITY WILL BE ACCEPTED FOR AMENDMENTS MADE BY OTHER PERSONS



Drawing No. EM100-LS-017q