


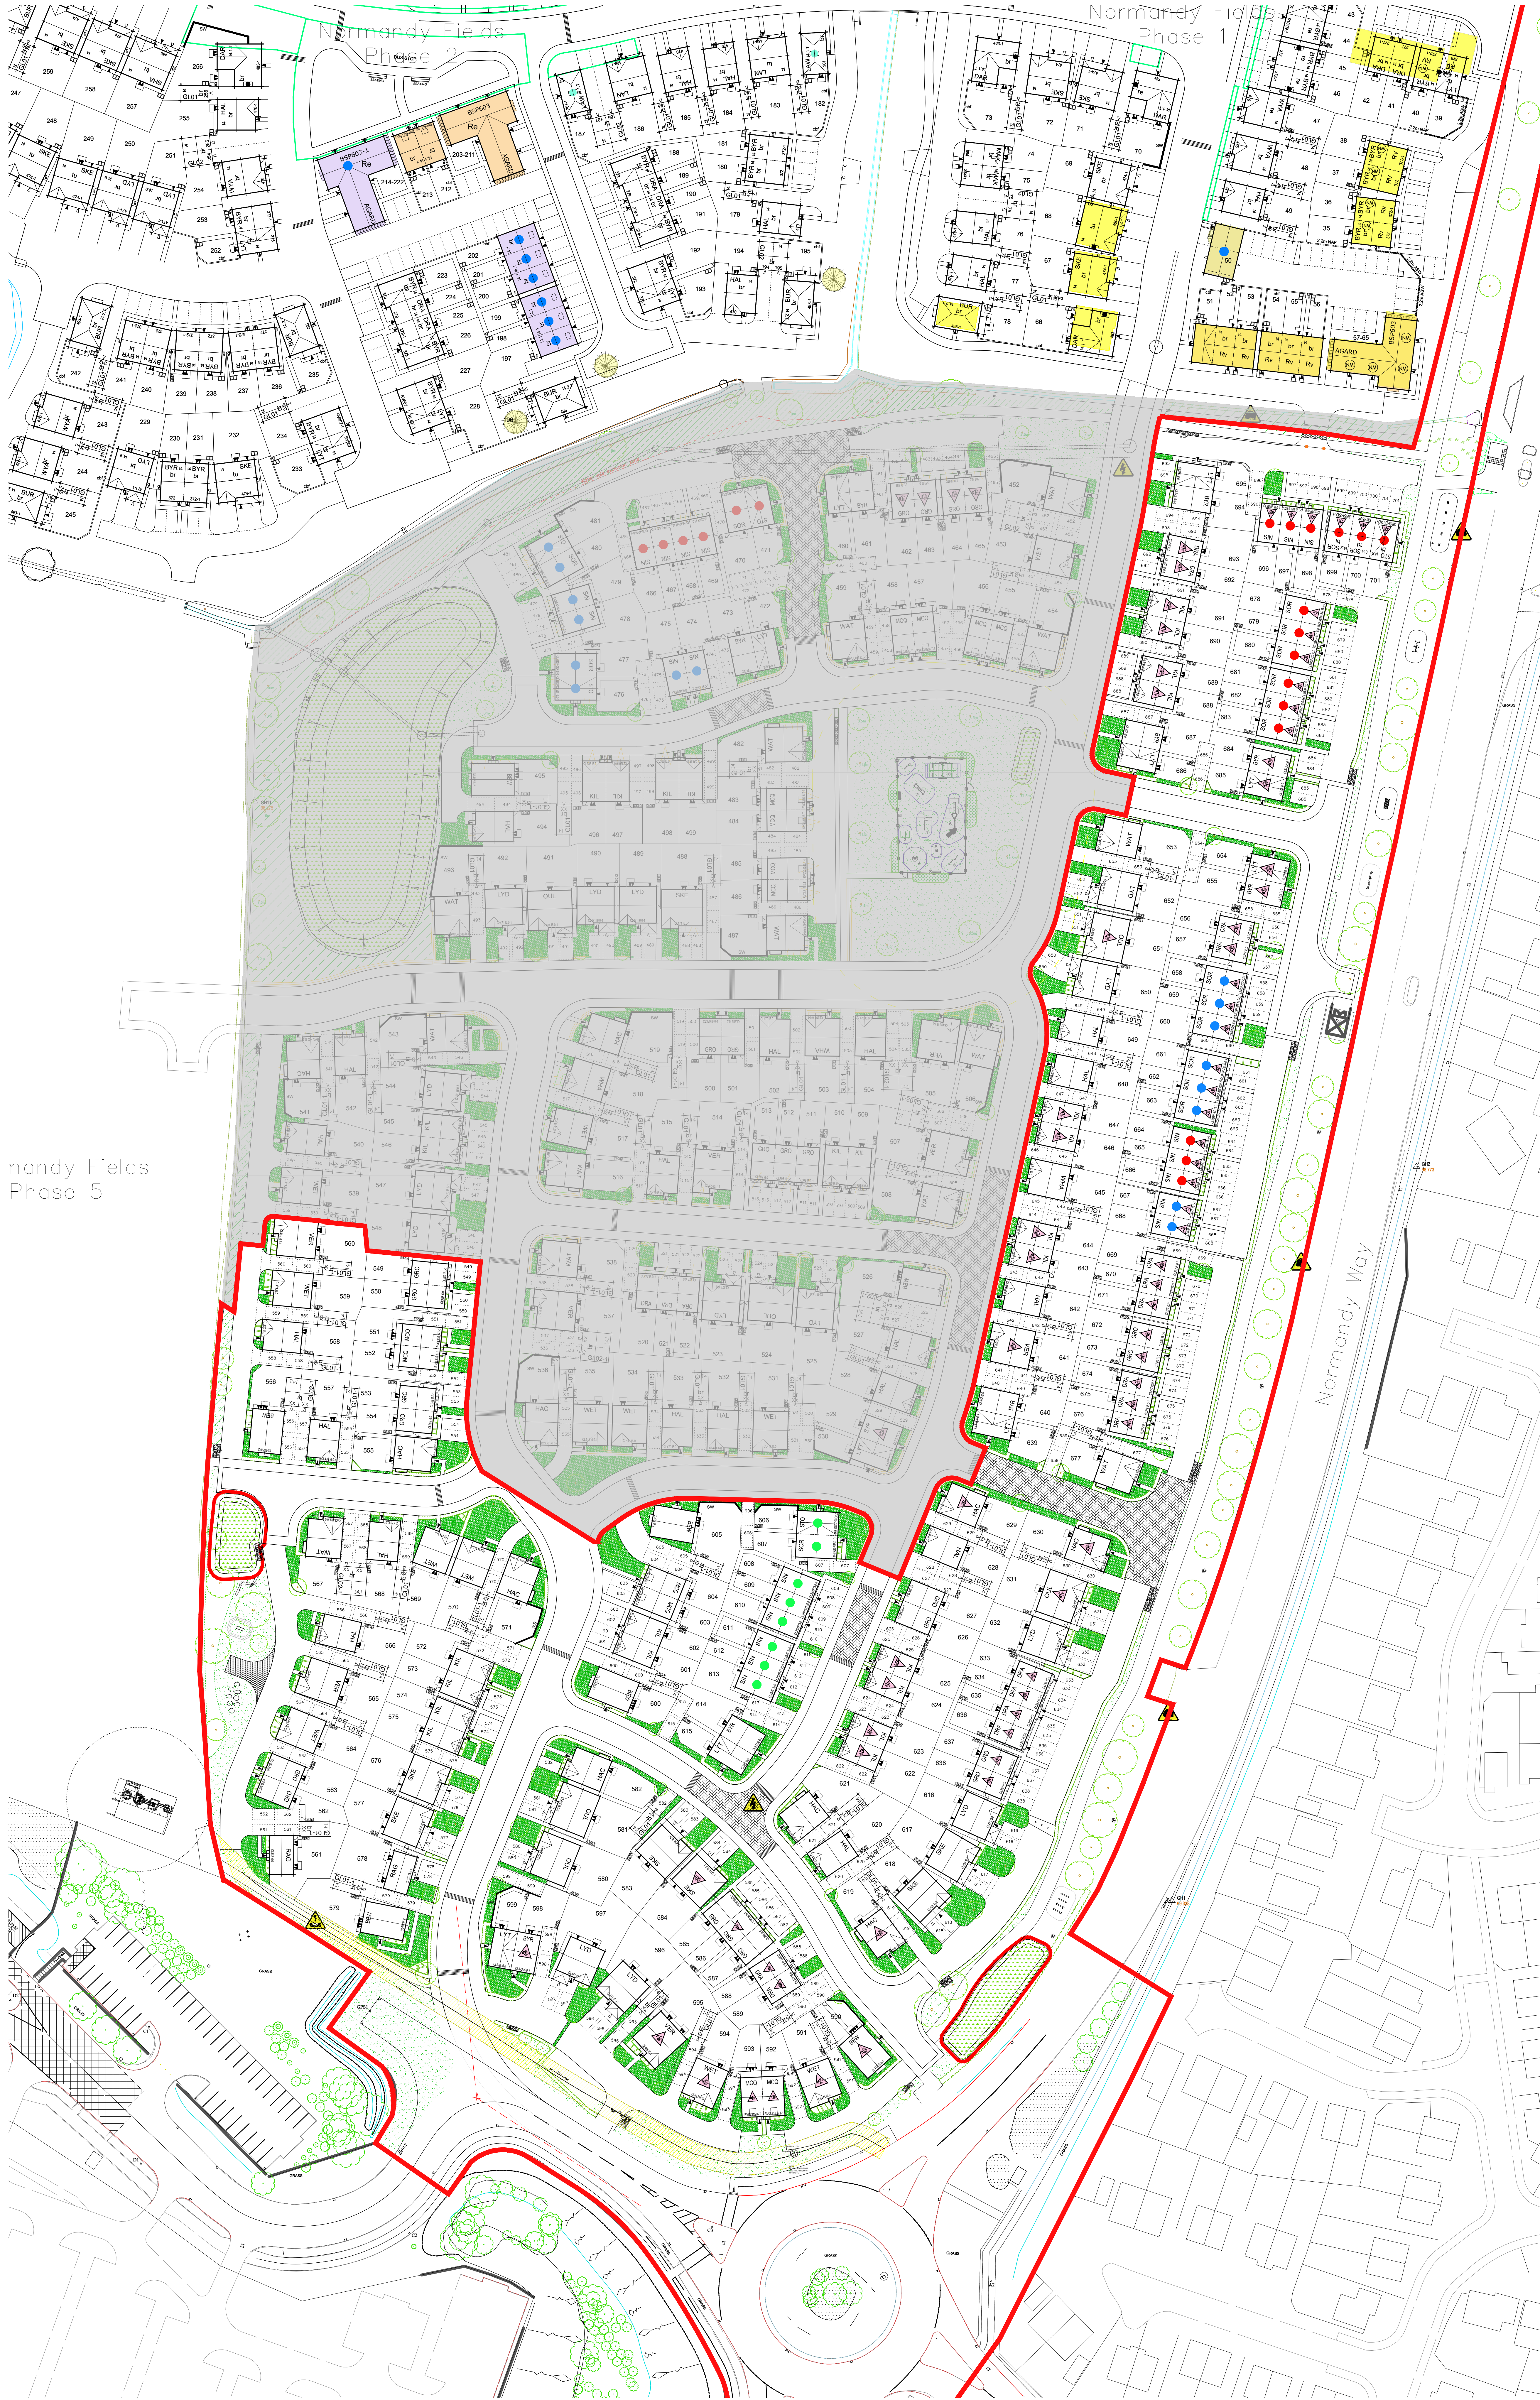

1.5 BLOCK SERVICES LIMITED
15000 ROAD, READING, BERKSHIRE RG1 2JH
TELEPHONE 01835 271499 FAX 01835 271499
E-MAIL 15000@15000.CO.UK
THIS DRAWING AND THE BUILDING WORKS DERIVED ARE THE COPYRIGHT OF 1.5 BLOCK SERVICES LIMITED AND MAY NOT BE REPRODUCED OR AMENDED EXCEPT BY WRITTEN PERMISSION. NO LIABILITY WILL BE ACCEPTED FOR AMENDMENTS MADE BY OTHER PERSONS.
DO NOT SCALE THIS DRAWING. USE FIGURED DIMENSIONS ONLY. IF IN DOUBT ASK.
THIS DRAWING IS TO BE READ IN CONJUNCTION WITH SEPARATE GROUP SITE SPECIFIC CONSTRUCTION NOTES AND MATERIALS SPECIFICATION.
Notes:

Revision			
A	Integ drives corrected to a 6.1m length. Markings & plots 600, 601-602, 605, 624-625 swapped.	03.04.24	BC
B	Plot 700 flipped in line with PG comment.	26.04.24	BC
C	Slabs removed from bins in line with GH comment.	26.04.24	BC
D	Note regarding affordable housing added in line with GH comment.	28.05.24	BC
E	Roads 12 & 102 updated. Junction opposite 519 updated to 10m radii. Raised table added next to 578. Block paving added to non adoptable roads 105 and 108.	06.06.24	DS
F	Road space clarified.	18.07.24	DS
J	675-685 driveways moved North, in line with MD comments.	26.11.24	AL
K	Turning head added off shared drive to 695-701. Block paving limited from raised table on road 68 due to the request of LCC due to it being a bus route.	03.02.25	DS
L	Drainage Ponds added in line with drainage updates.	26.03.25	JE

HINCKLEY WEST
PHASE 4

Site Layout
(FULL)

DATE: Jan 2024
SCALE: 1:100 @ A0
DRAWN: N47
CHECKED: HO

BLOOR HOMES

Drawing No. MI100-SL-404L

Hinckley West (Phase 4) - FULL