



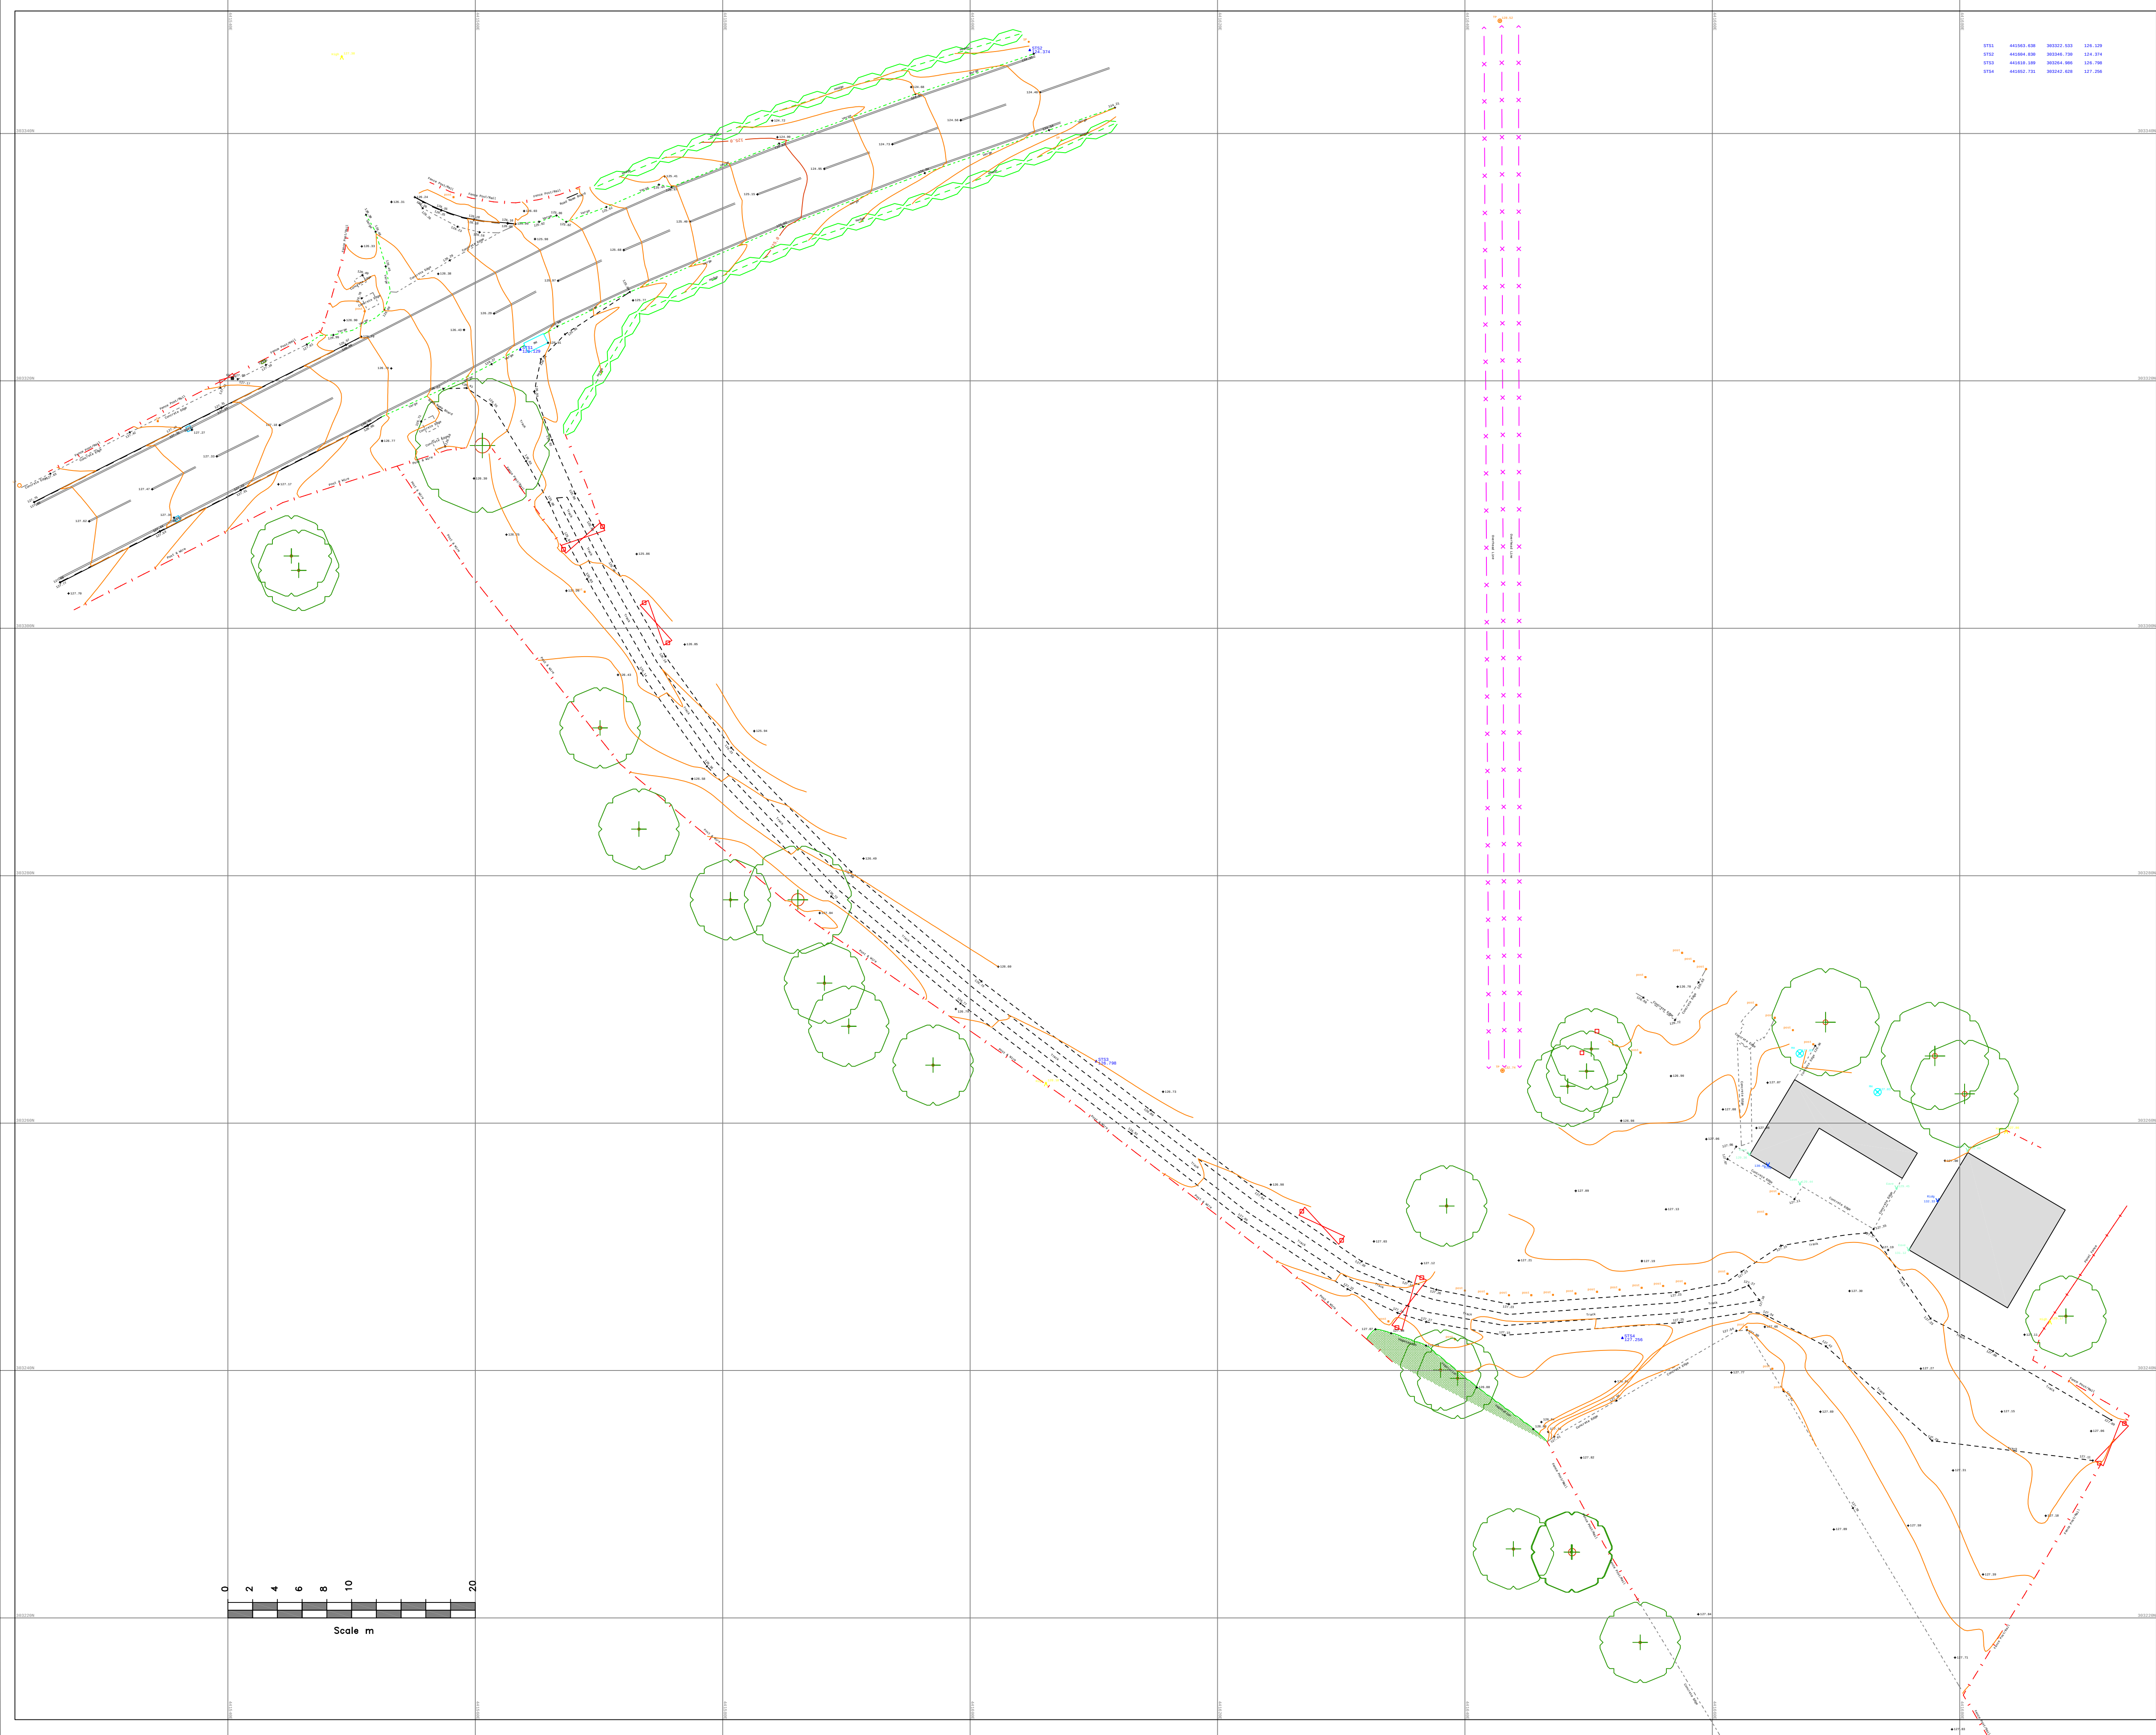

STN	445555.000	565555.000	125.125
STN	445555.000	565555.000	125.125
STN	445555.000	565555.000	125.125
STN	445555.000	565555.000	125.125

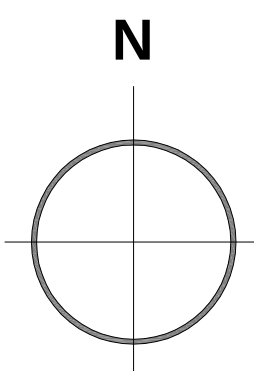

Notes :

This plan should only be used for its original purpose.
SV Surveying Ltd accepts no responsibility for this plan
if supplied to any other party other than the original
client.

All dimensions / levels should be checked on site prior
to design and construction.

Drainage information (where applicable) has been
visually inspected from the surface and should be
treated as approximate only.

Tree information (where applicable) has been
surveyed from ground level and therefore should be
treated as approximate only.

Contours are drawn at 0.2m intervals

The survey has been fixed to GPS OSGB 1936 using
the active GPS network.

Legend:			
	Trig Pillar		Ridge Level
	Buildings / walls		Eave Level
	Kerb line		Dpc Level
	Concrete edge		Floor Level
	Centre Line		Soft Level
	Barrier		Tlbo Control Box
	Hedge		LP Lamp Post
	Security Fence		SP Sign Post
	Panel Fence		Post
	Open Fence		FS Flag Staff
	Overhead Powerline		Mk Gas Marker
	Chambers		EP Electric Post
	Survey Station & Name		TP Telegraph Post
	Bench Mark		Inv Pipe Invert
	Temporary Bench Mark		GU Gully
	Tree / Sapling		RP Rodding Point
	Area Of Undergrowth		BT Bt Cover
	Gate		CO Cover Unknown
	IC Inspection chamber		EC Electricity Cover
	Cover level		FH Fire Hydrant
	Invert level		GAS Gas Cover
	Pipe Invert (diameter)		SV Stop Valve
	Black Gully		TV TV Cover
	Manhole		WM Water Meter
			BB Bellisha Beacon
			BS Bus Stop
			ER Earthing Rod
			Box Post Box
			MS Mile Stone
			TL Traffic Light
			GV Gas Valve
			Peg



LAND SURVEYS + COMPUTER MODELLING
BUILDING SURVEYS + SITE ENGINEERING

SV SURVEYING LTD
76B MARKET STREET
ASHBY-DE-LA-ZOUCH
LEICESTERSHIRE
LE65 1AP

Tel 01530 560837
Fax 01530 560123
Email: info@svsurveying.co.uk
www.svsurveying.co.uk

Project
HAYWARD ARCHITECTS
163 THE PARK

Drawing
TOPOGRAPHIC
SITE SURVEY

Scales SCALE	Drawn/Paper Size DRAWN/A1
Survey Date DATE	Drawing No DWG No
DO NOT SCALE	
(c) Copyright SV Surveying Ltd 2020.	