


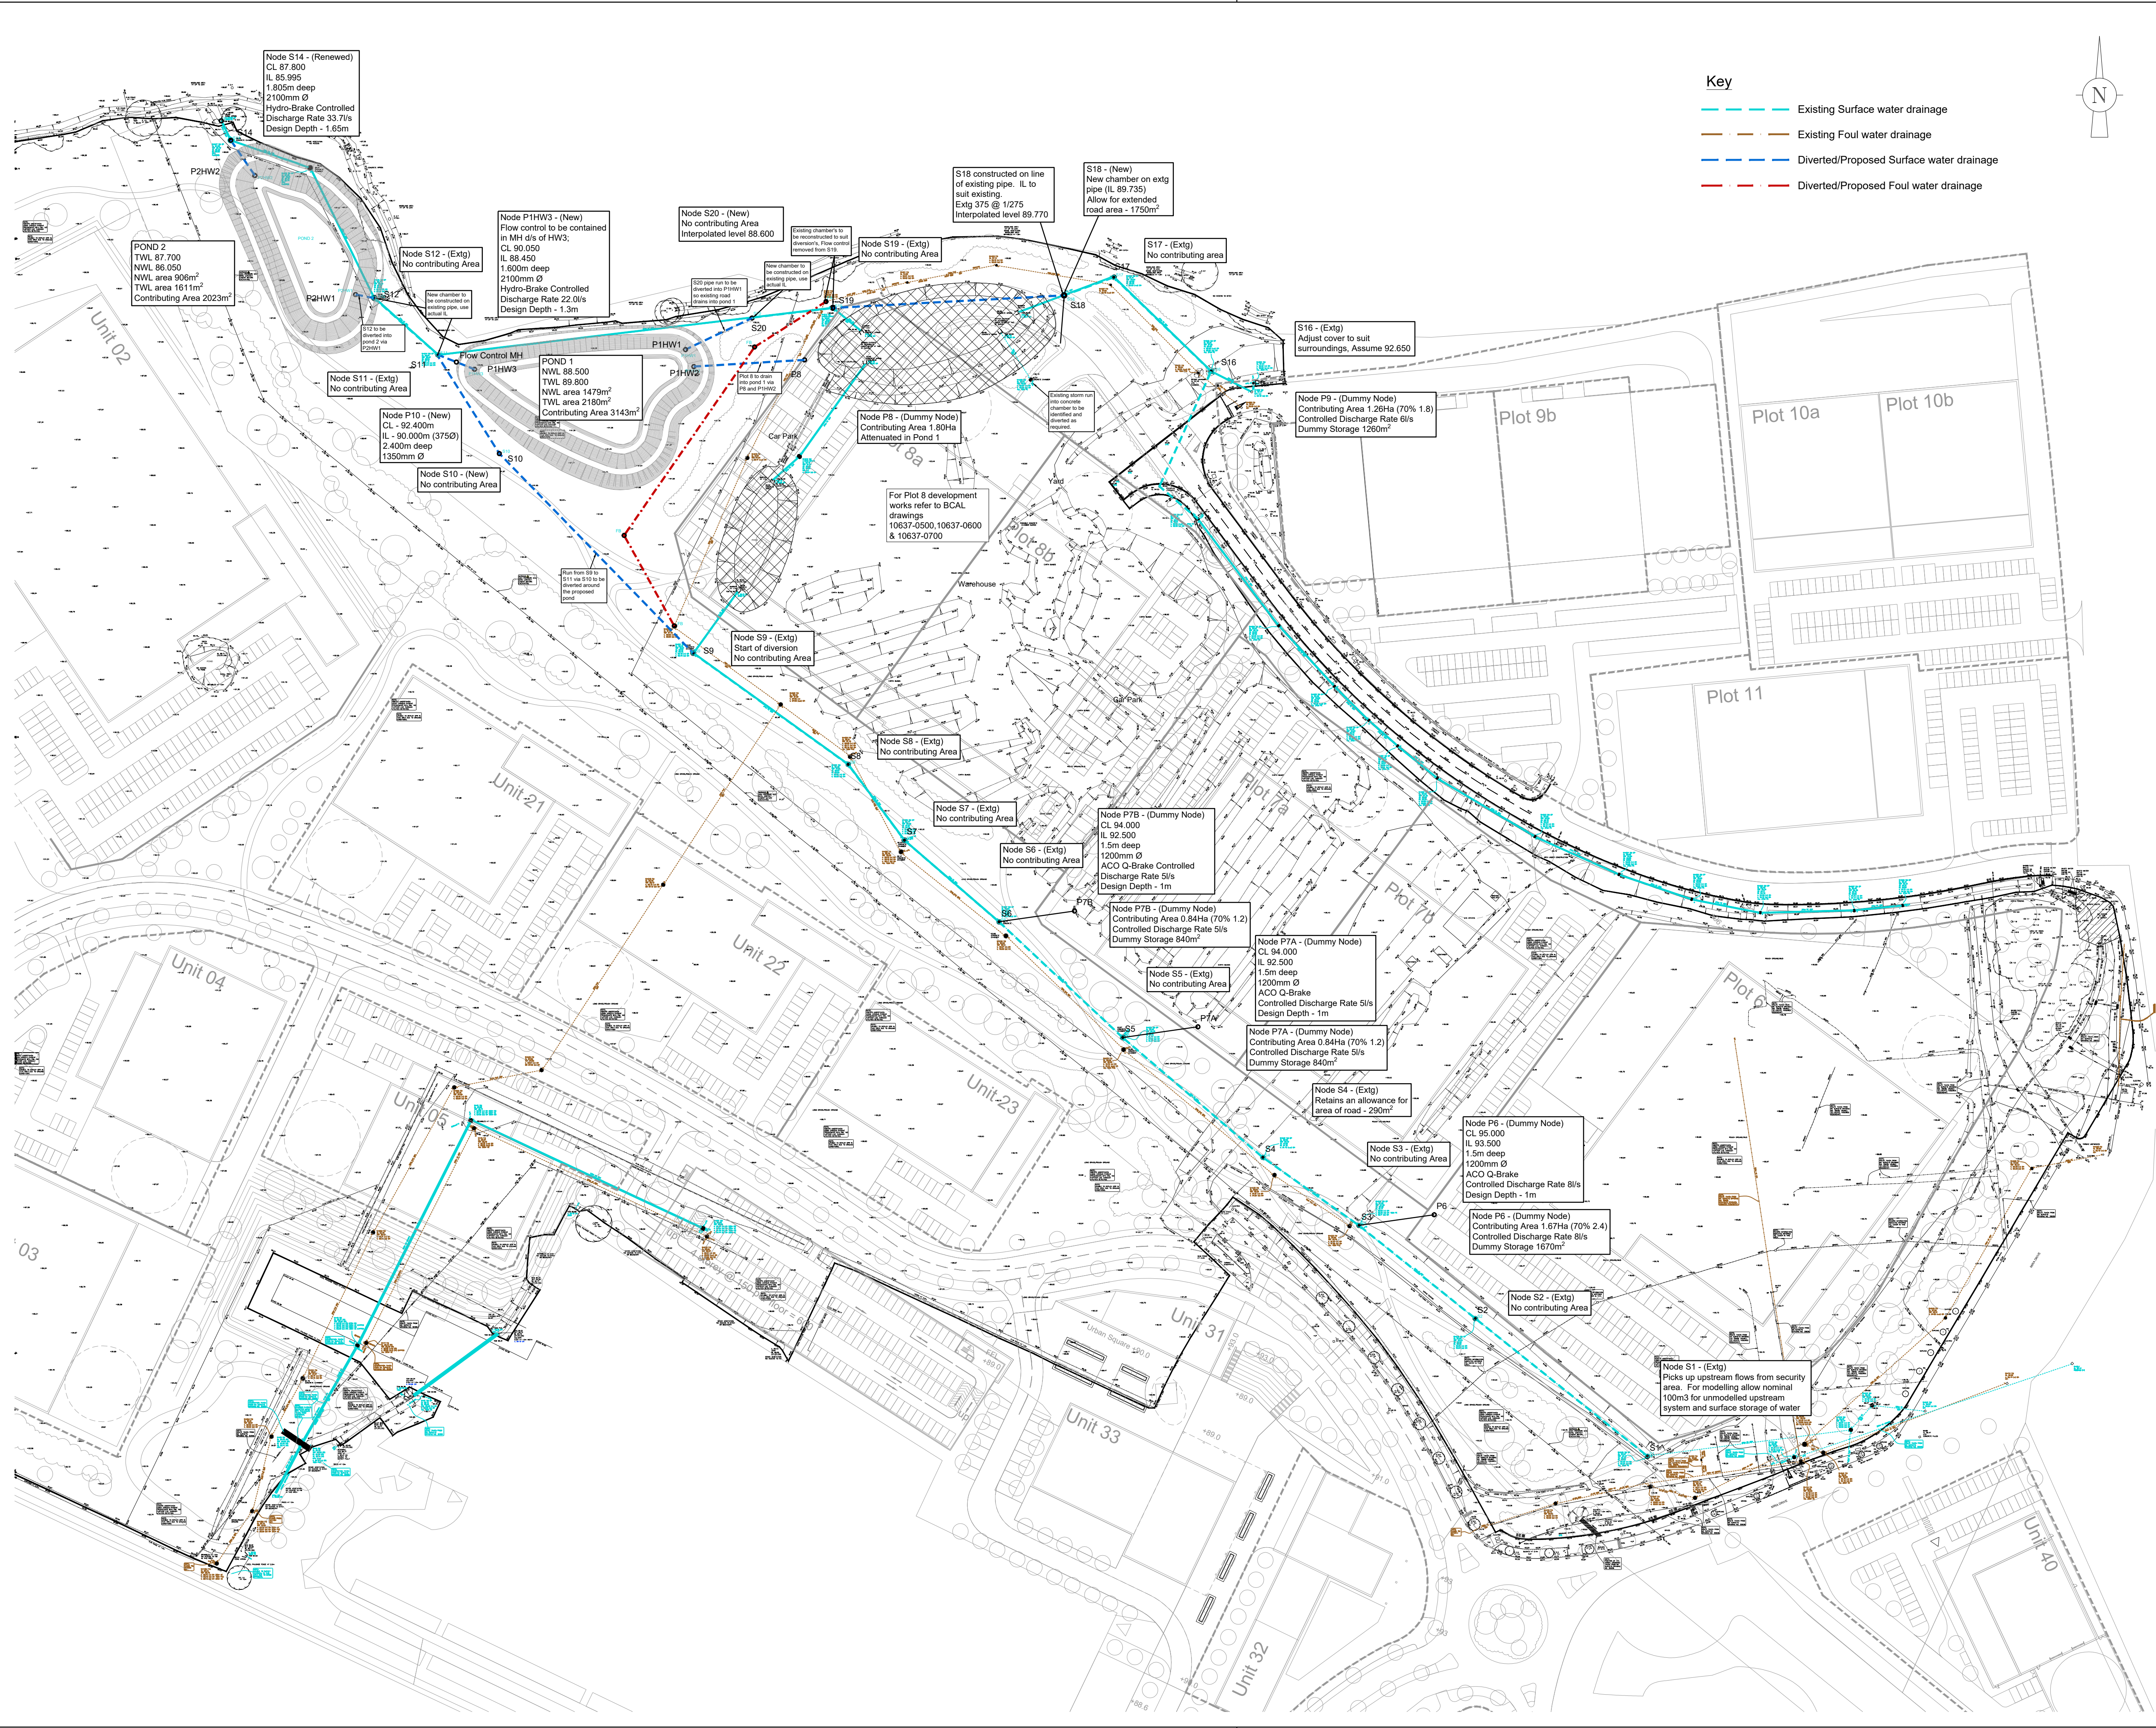

0:\PROJECTS\AUTOCAD STANDARDS\BCAL DRAWING FRAMES\BCAL A1 Frame Rev A.DWG

This drawing is Copyright, is the property of BCAL and cannot be copied or used without the written consent of this company.

This drawing to be read in conjunction with all relevant BCAL, Architects, M & E, Specialist Consultants and Contractors project specific drawings and specifications.

Current British Standards apply.

All dimensions are in millimetres. (U.N.O)

All levels are in metres. (U.N.O)

Written dimensions only shall be used.

Do Not Scale.

Any discrepancies shall be brought to the attention of BCAL immediately.

IF IN DOUBT ASK.

NOTES

Refer also to Drawings

P3 Updated to suit revised Pond 1 & 17/04/26 MB
2 and associated drainage calculations.

P2 S18 repositioned 18-03-2026 MB

P1 Preliminary Issue 06-01-2026 CG MB

No	Description	Date	By	Chk
Revisions to this Drawing				
Drn:	CG	Date: Oct 2025	Chk:	MB

BCAL

CONSULTING

Orient House, Church Way, Wellingborough, Northamptonshire, NN8 4HJ

Tel: 01933 440024 Web: www.bcal.co.uk

Client

Swanvale Developments

Project

MIRA North

Dwg. Title

Land North of Gas Main
Drainage Model
Pond Relocation

Scales @ A1	Drawing No.	Rev
1:1000	10627-530	P3

Ref	Status
10627-BCL-XX-XX-DR-C-530-P3	PRELIMINARY