
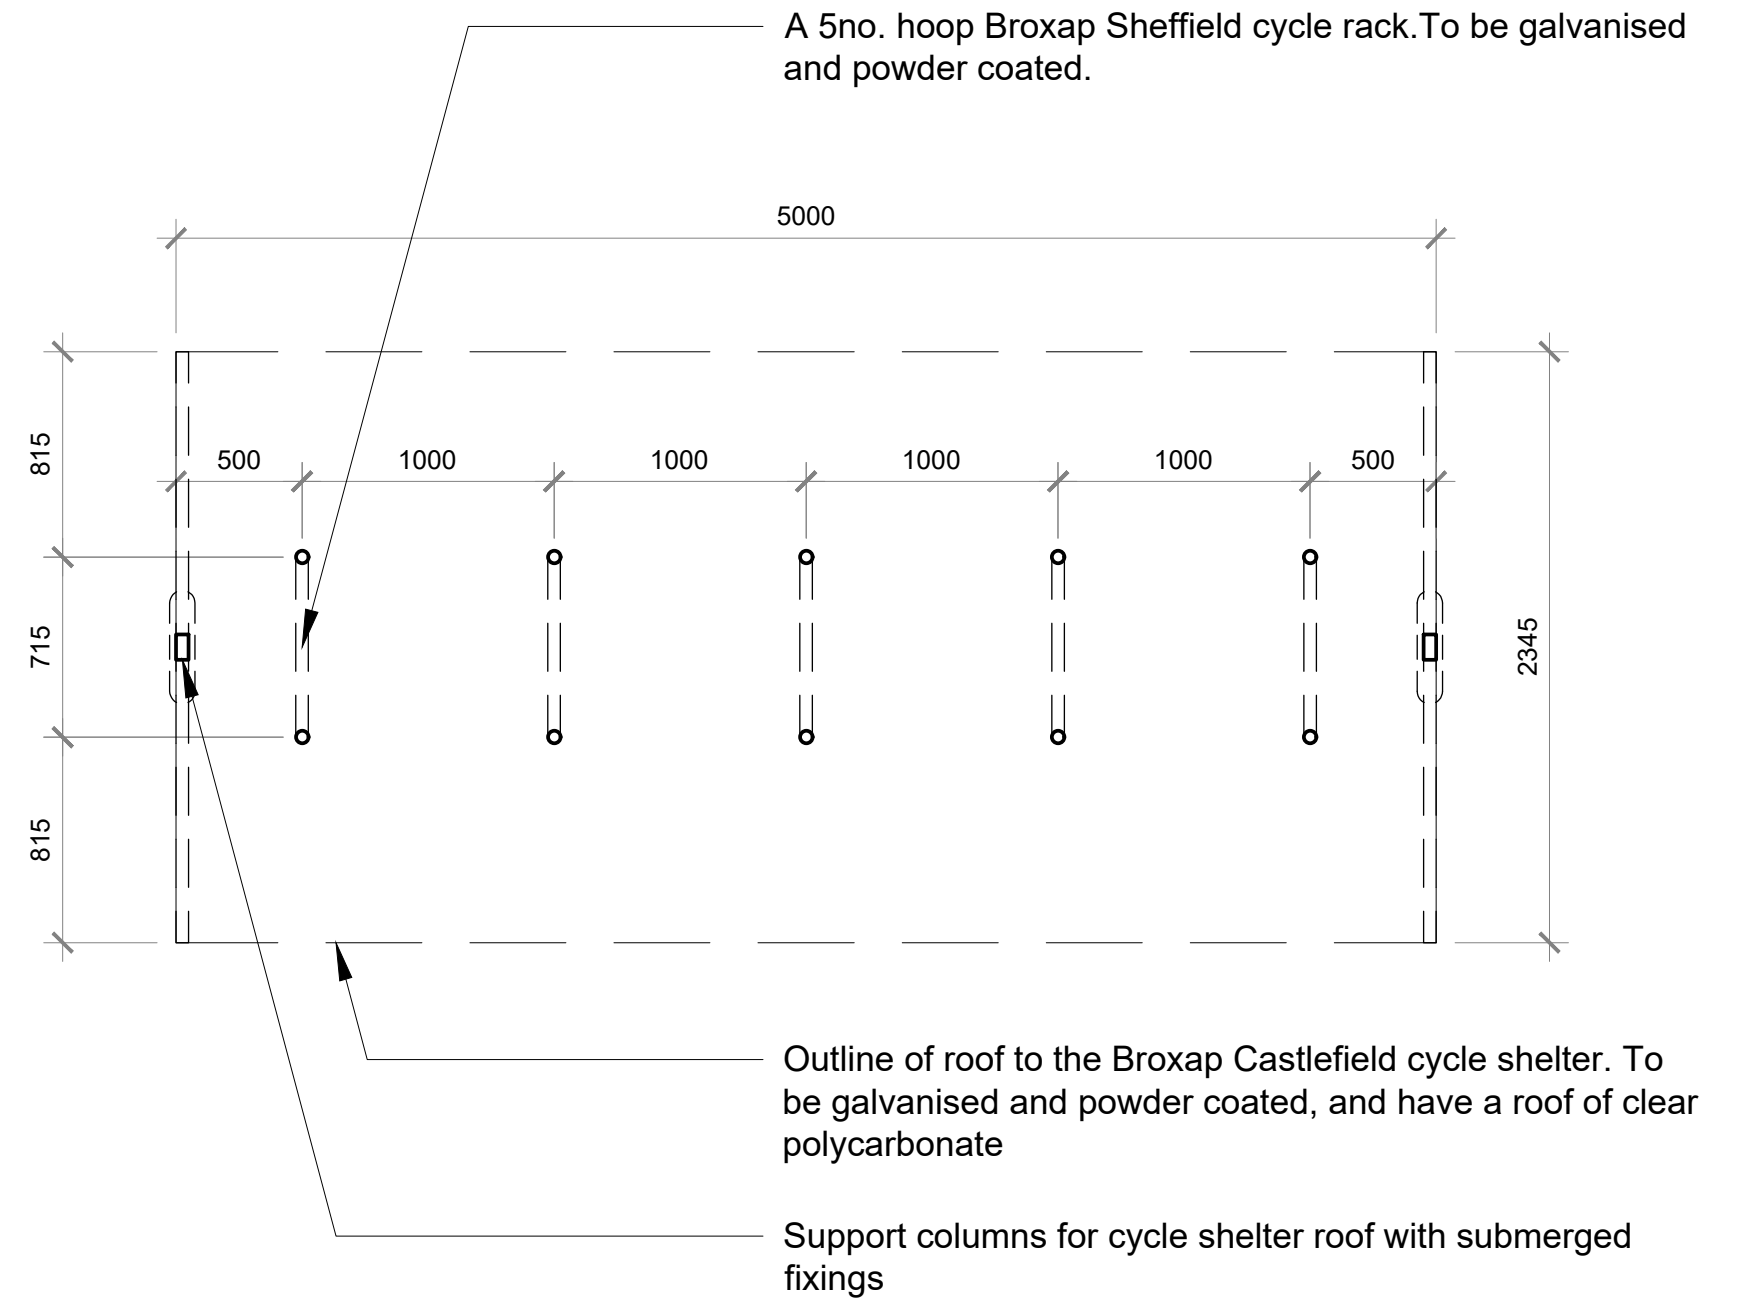
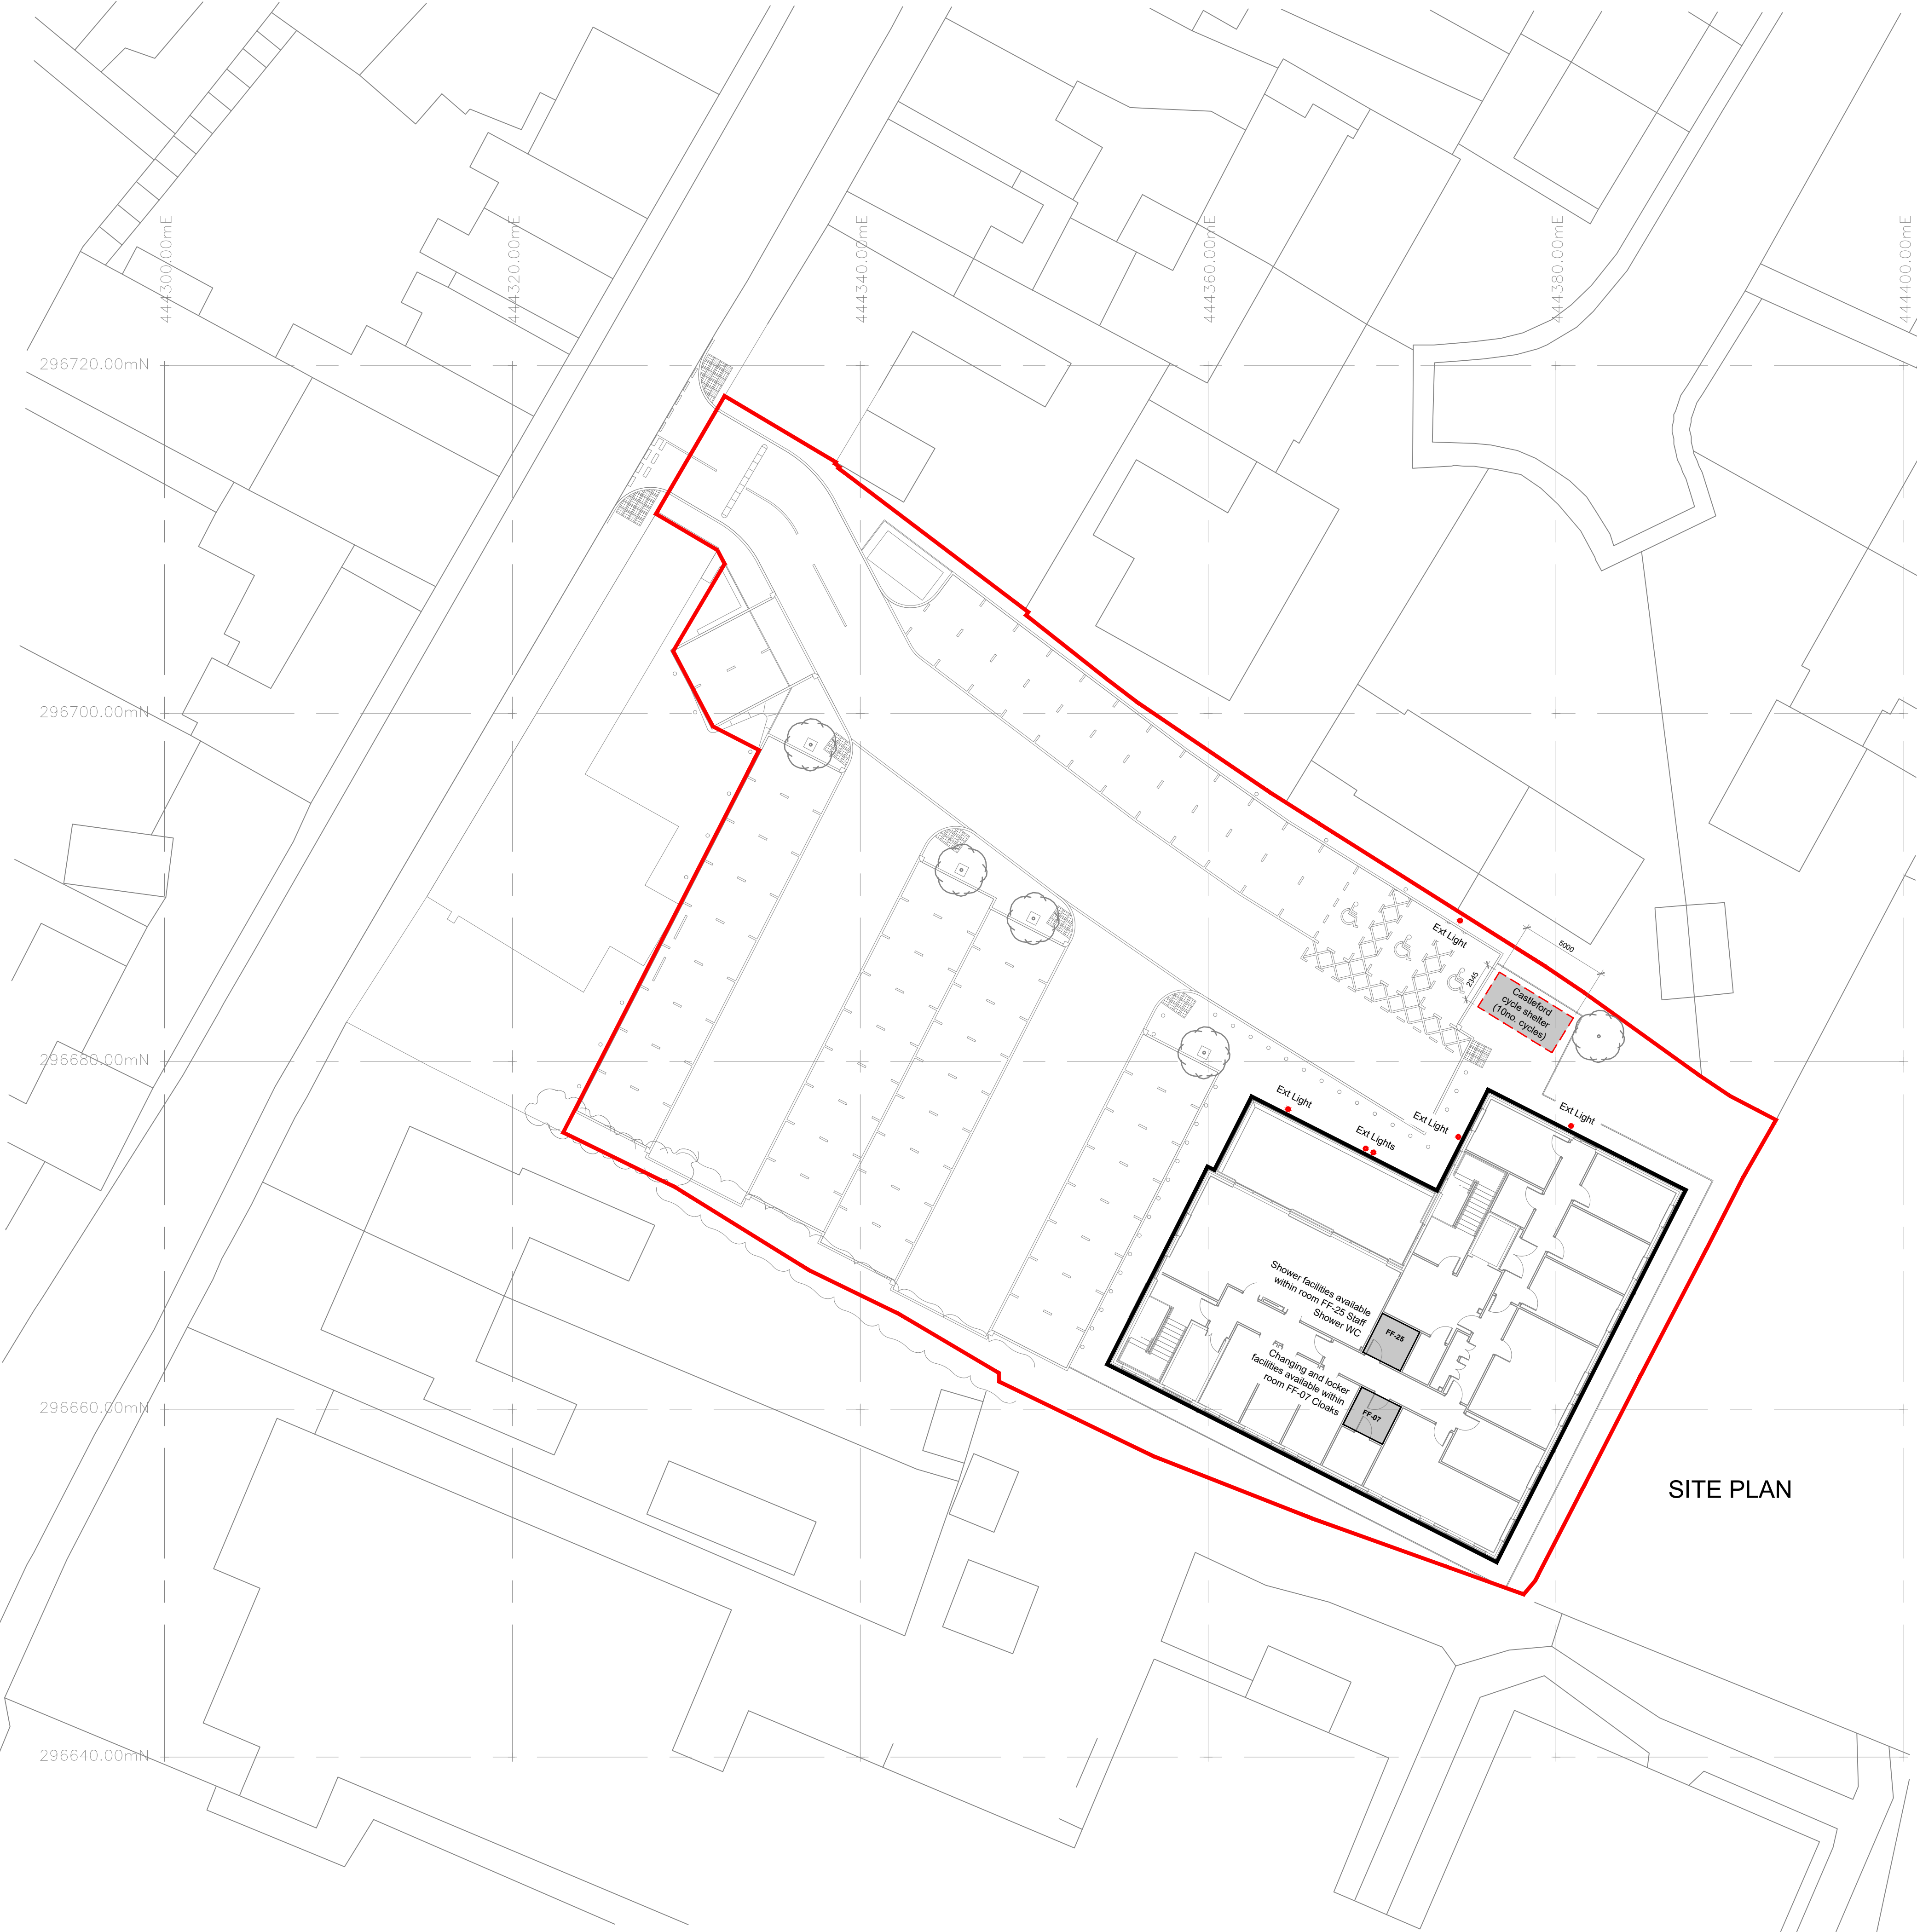
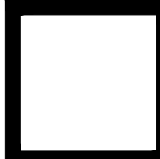


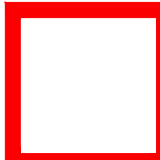

-  Broxap Castleford cycle shelter (10no. cycles)
-  Proposed medical centre building
-  Site boundary

C2	Updated following meeting with Building Energy, including locations of external lighting nearby, and confirmation that there are shower, changing and locker facilities available in the building	28/05/24	JB	GN
C1	Initial issue	28/01/24	JB	GN

Rev:	Details:	Date:	Drn:	Chk:
Client:	GF Tomlinson Building Ltd			
Project:	Barwell Medical Centre			
Drawing:	Tra 03 Cycle Information			

JTP

ARCHITECTS

JAMES TOTTY PARTNERSHIP LLP
CHARTERED ARCHITECTS
38 WILKINSON STREET
SHEFFIELD S10 2GB

Telephone : (0114) 2700208
Email : mail@jtp-architects.co.uk
Web : www.jtp-architects.co.uk

Scale @A1:	Project No:	Drawn:	Checked:	Date:
1:200	15/1236	JB	GN	08/01/24
Site:	Author:	For Construction:		
CR				
Drawing No:	151236 - JTP - 00 - XX - DR - A - 0534 - C2			
Project:	Design:	Draw:	Check:	Revise: