


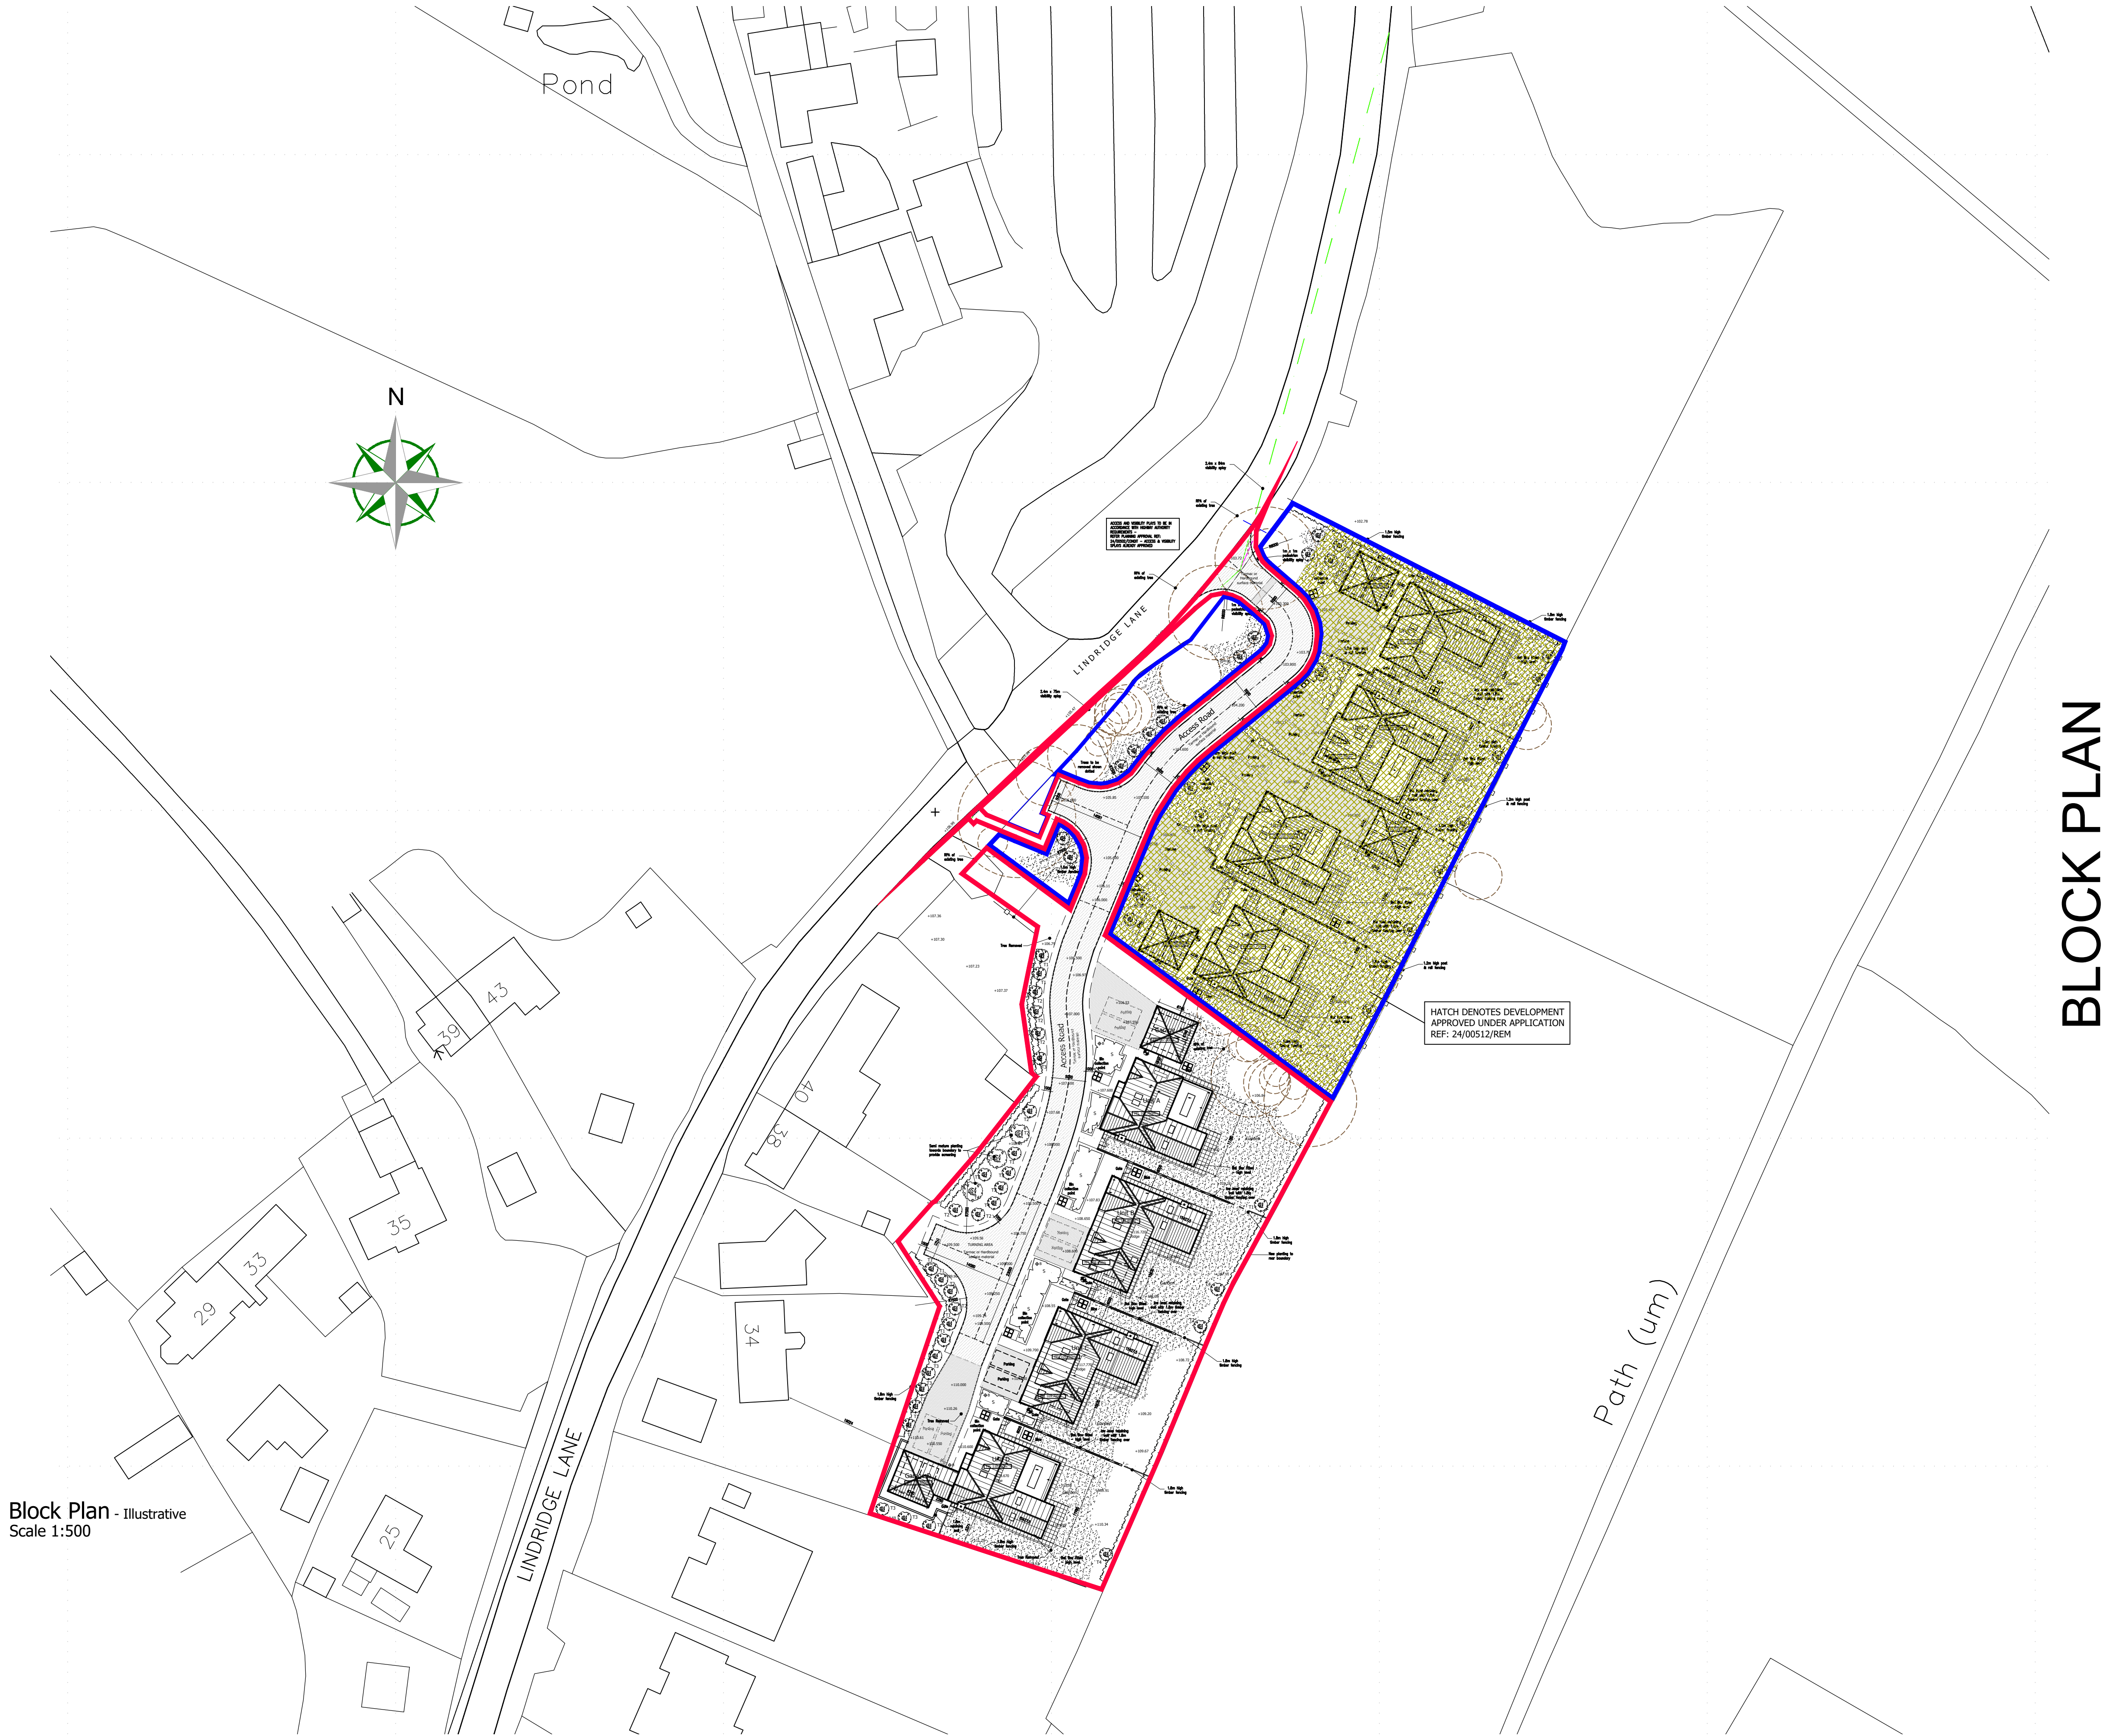

THIS DRAWING IS TO BE READ IN CONJUNCTION WITH:-

PHASE 1 DRAINAGE & HIGHWAY DETAILS BY CONWAY DEVELOPMENT CONSULTANTS LTD
PHASE 1 PLANNING DRAWINGS: 24.323.01C, 02B, 03C, 04C, 05B
TOPOGRAPHICAL SURVEY BY NUC SURVEYS LTD, JOB NO. - 54196-03
DRAINAGE & HIGHWAY DETAILS BY GMB CONSULTANCY
PLANNING DRAWINGS: 25.330.01, 02, 03, 04, 05, 06

PROPOSED DEVELOPMENT - LAND AT LINDRIDGE LANE - DESFORD - LEICESTERSHIRE

BLOCK PLAN

Revisions :	B	Planning amendments	19.06.26
	A	Planting note added	12.03.26

Figured dimensions must be taken in preference to scaled dimensions and any discrepancies are to be referred to RODESIGN DEVELOPMENTS LTD.
Contractors, subcontractors, specialist, service providers, suppliers, purchasers & their representatives must verify all details, dimensions & levels on site before commencing any work, purchase, sale or making any workshop drawings.
RODESIGN DEVELOPMENTS LTD takes no responsibility for errors and information errors, including third party information used and / or any form of Plagiarism.
All drawings are copyright of RODESIGN DEVELOPMENTS LTD.



The Glasshouse, 9 Hallam Close, Littlethorpe, Leics. LE19 2LA
Tel: 0116 2165175 Email: r3@r3ddl.com Web: www.r3ddl.com
Company Reg. No. 7657636

Project Details
Proposed Development
Land at Lindridge Lane
Desford
Leicestershire

Drawing Title
Block Plan

Client Details
XL Designs (Midlands) Ltd
Drawing No.
25.330.BP02 B

Date	Scale (A1 Size)
Nov 2025	1:500
Drawn by	Checked by
SR	R3D