

- SITE BOUNDARY
- HIGHWAY BOUNDARY
- VISIBILITY SPLAY - 2.4m x 47m
(per MfS & LHDG)
- VISIBILITY SPLAY - 2.4m x 73m
(per LHDG)
- FORWARD VISIBILITY FOR CYCLES -
17m (LTN 1/20)
- PROPOSED SIGNAGE

P05 UPDATED FOLLOWING LCC COMMENTS	ML	EF	2024.04.19	
P04 UPADIED AS PER RSA COMMENTS	BS	EF	2024.02.07	
P03 ACCESS MOVED NORTH	ML	EF	2023.11.29	
P02 UPDATED VISIBILITY	MH	EF	2023.11.29	
P01 FIRST ISSUE	MH	EF	2023.11.27	
Issued/Revision	By	Appd	YYYY.MM.DD	
	MH	MH	EF	2024.04.22
	Dwn.	Dsgn.	Chkd.	YYYY.MM.DD

Issue Status

FOR
INFORMATION

This document is suitable only for the
purpose noted above.
Use of this document for any other
purpose is not permitted.

Client/Project Logo

HARROW ESTATES

Client/Project

HARROW ESTATES

THE COMMON BARWELL

LEICESTERSHIRE, UNITED KINGDOM

Title

PROPOSED SITE ACCESS DESIGN



Project No.
332610546

Revision
P05

Drawing No.

Scale
AS SHOWN @ A1

332610546/5501/001

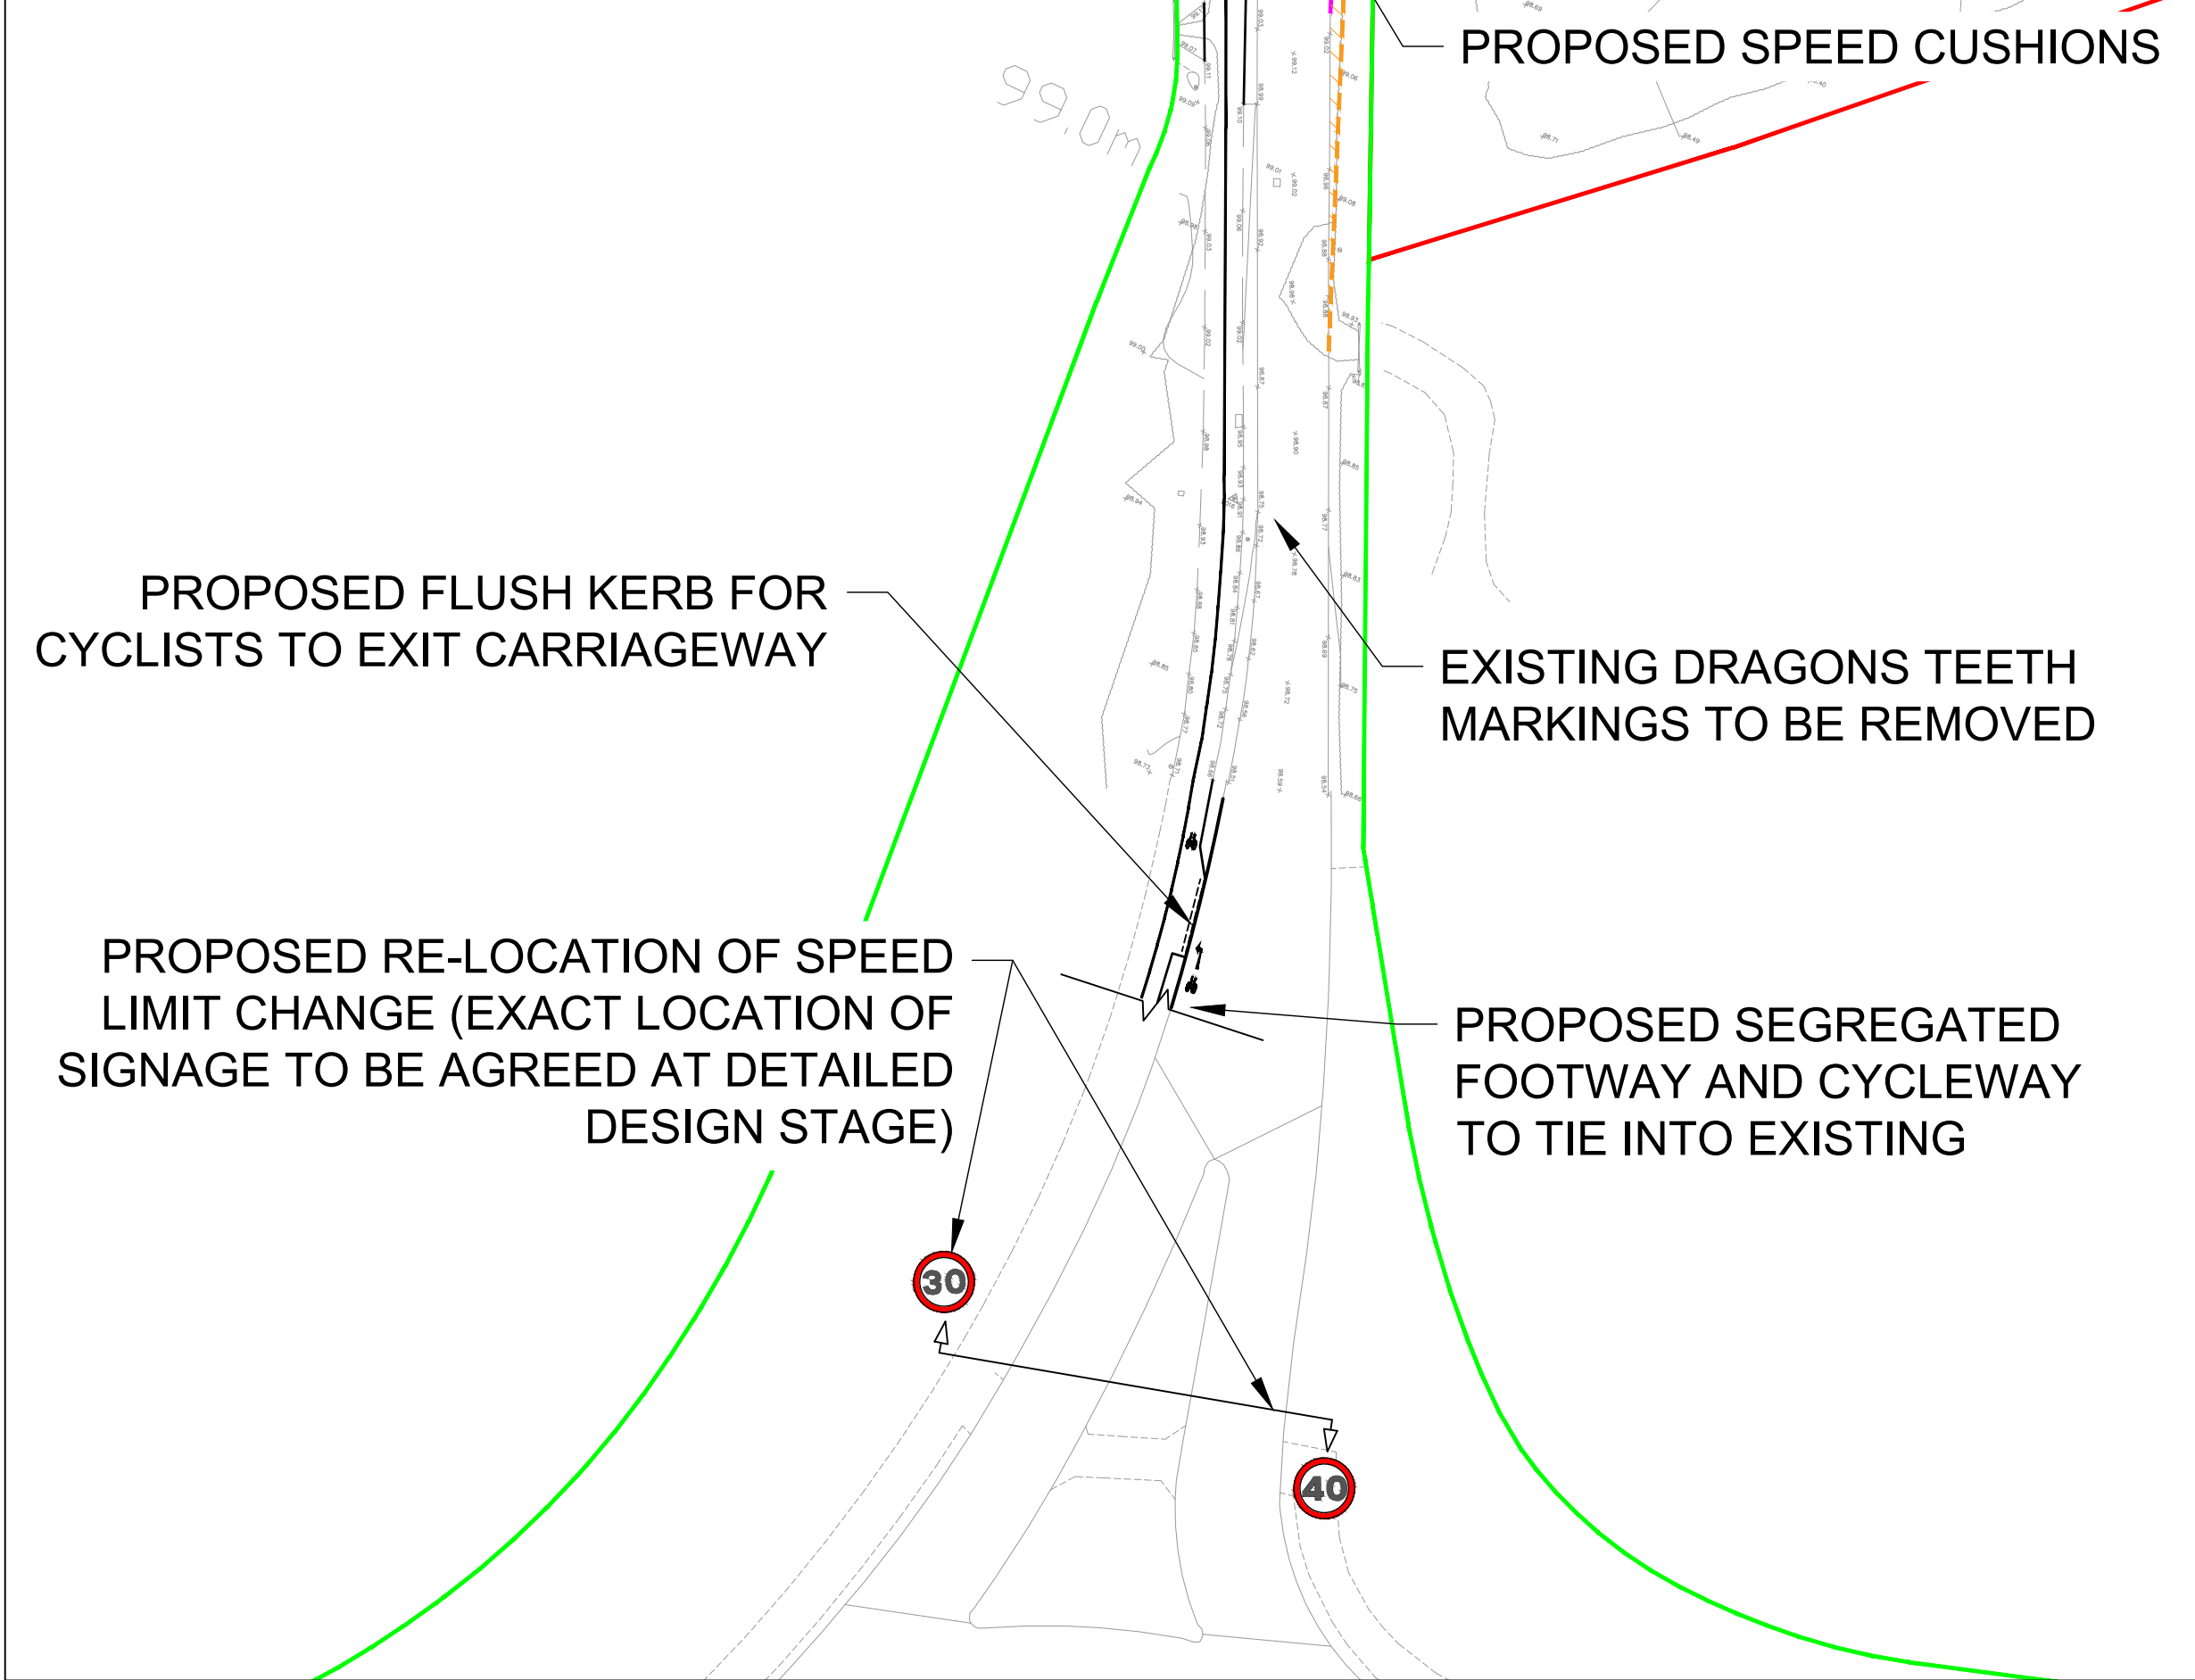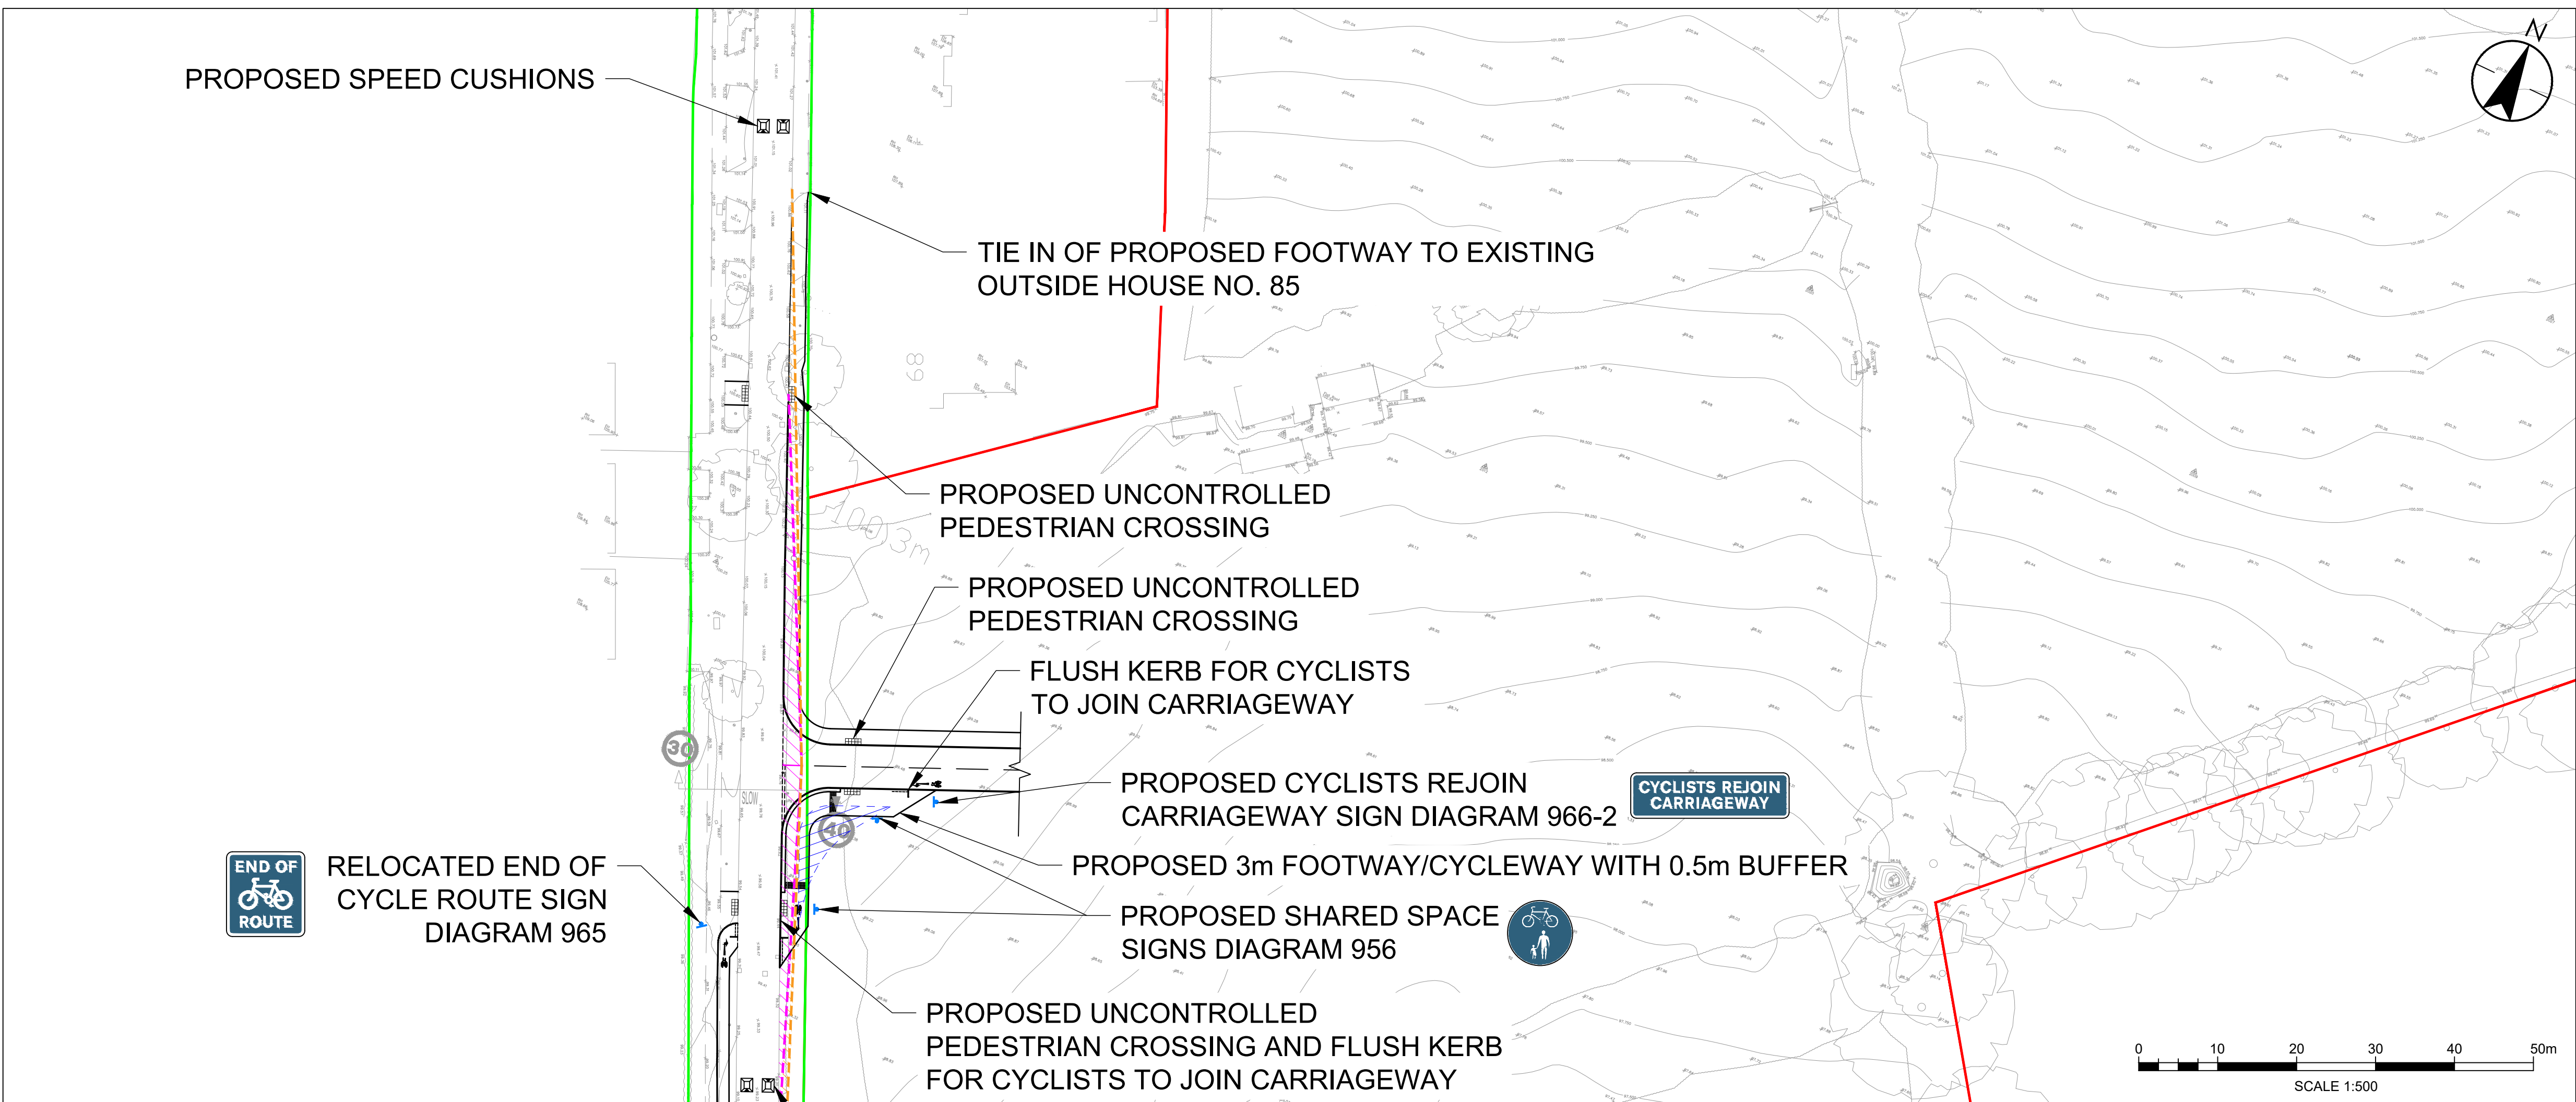

THE COMMON, BARWELL
SITE ACCESS PLAN
1:500

THE COMMON, BARWELL
SITE ACCESS PLAN
1:250