
All Proposed Trees & Hedges are indicative. This Layout is to be read in Conjunction with the soft landscaping Layout.

DEVELOPMENT SERVICES
02 OCT 2009
RECEIVED

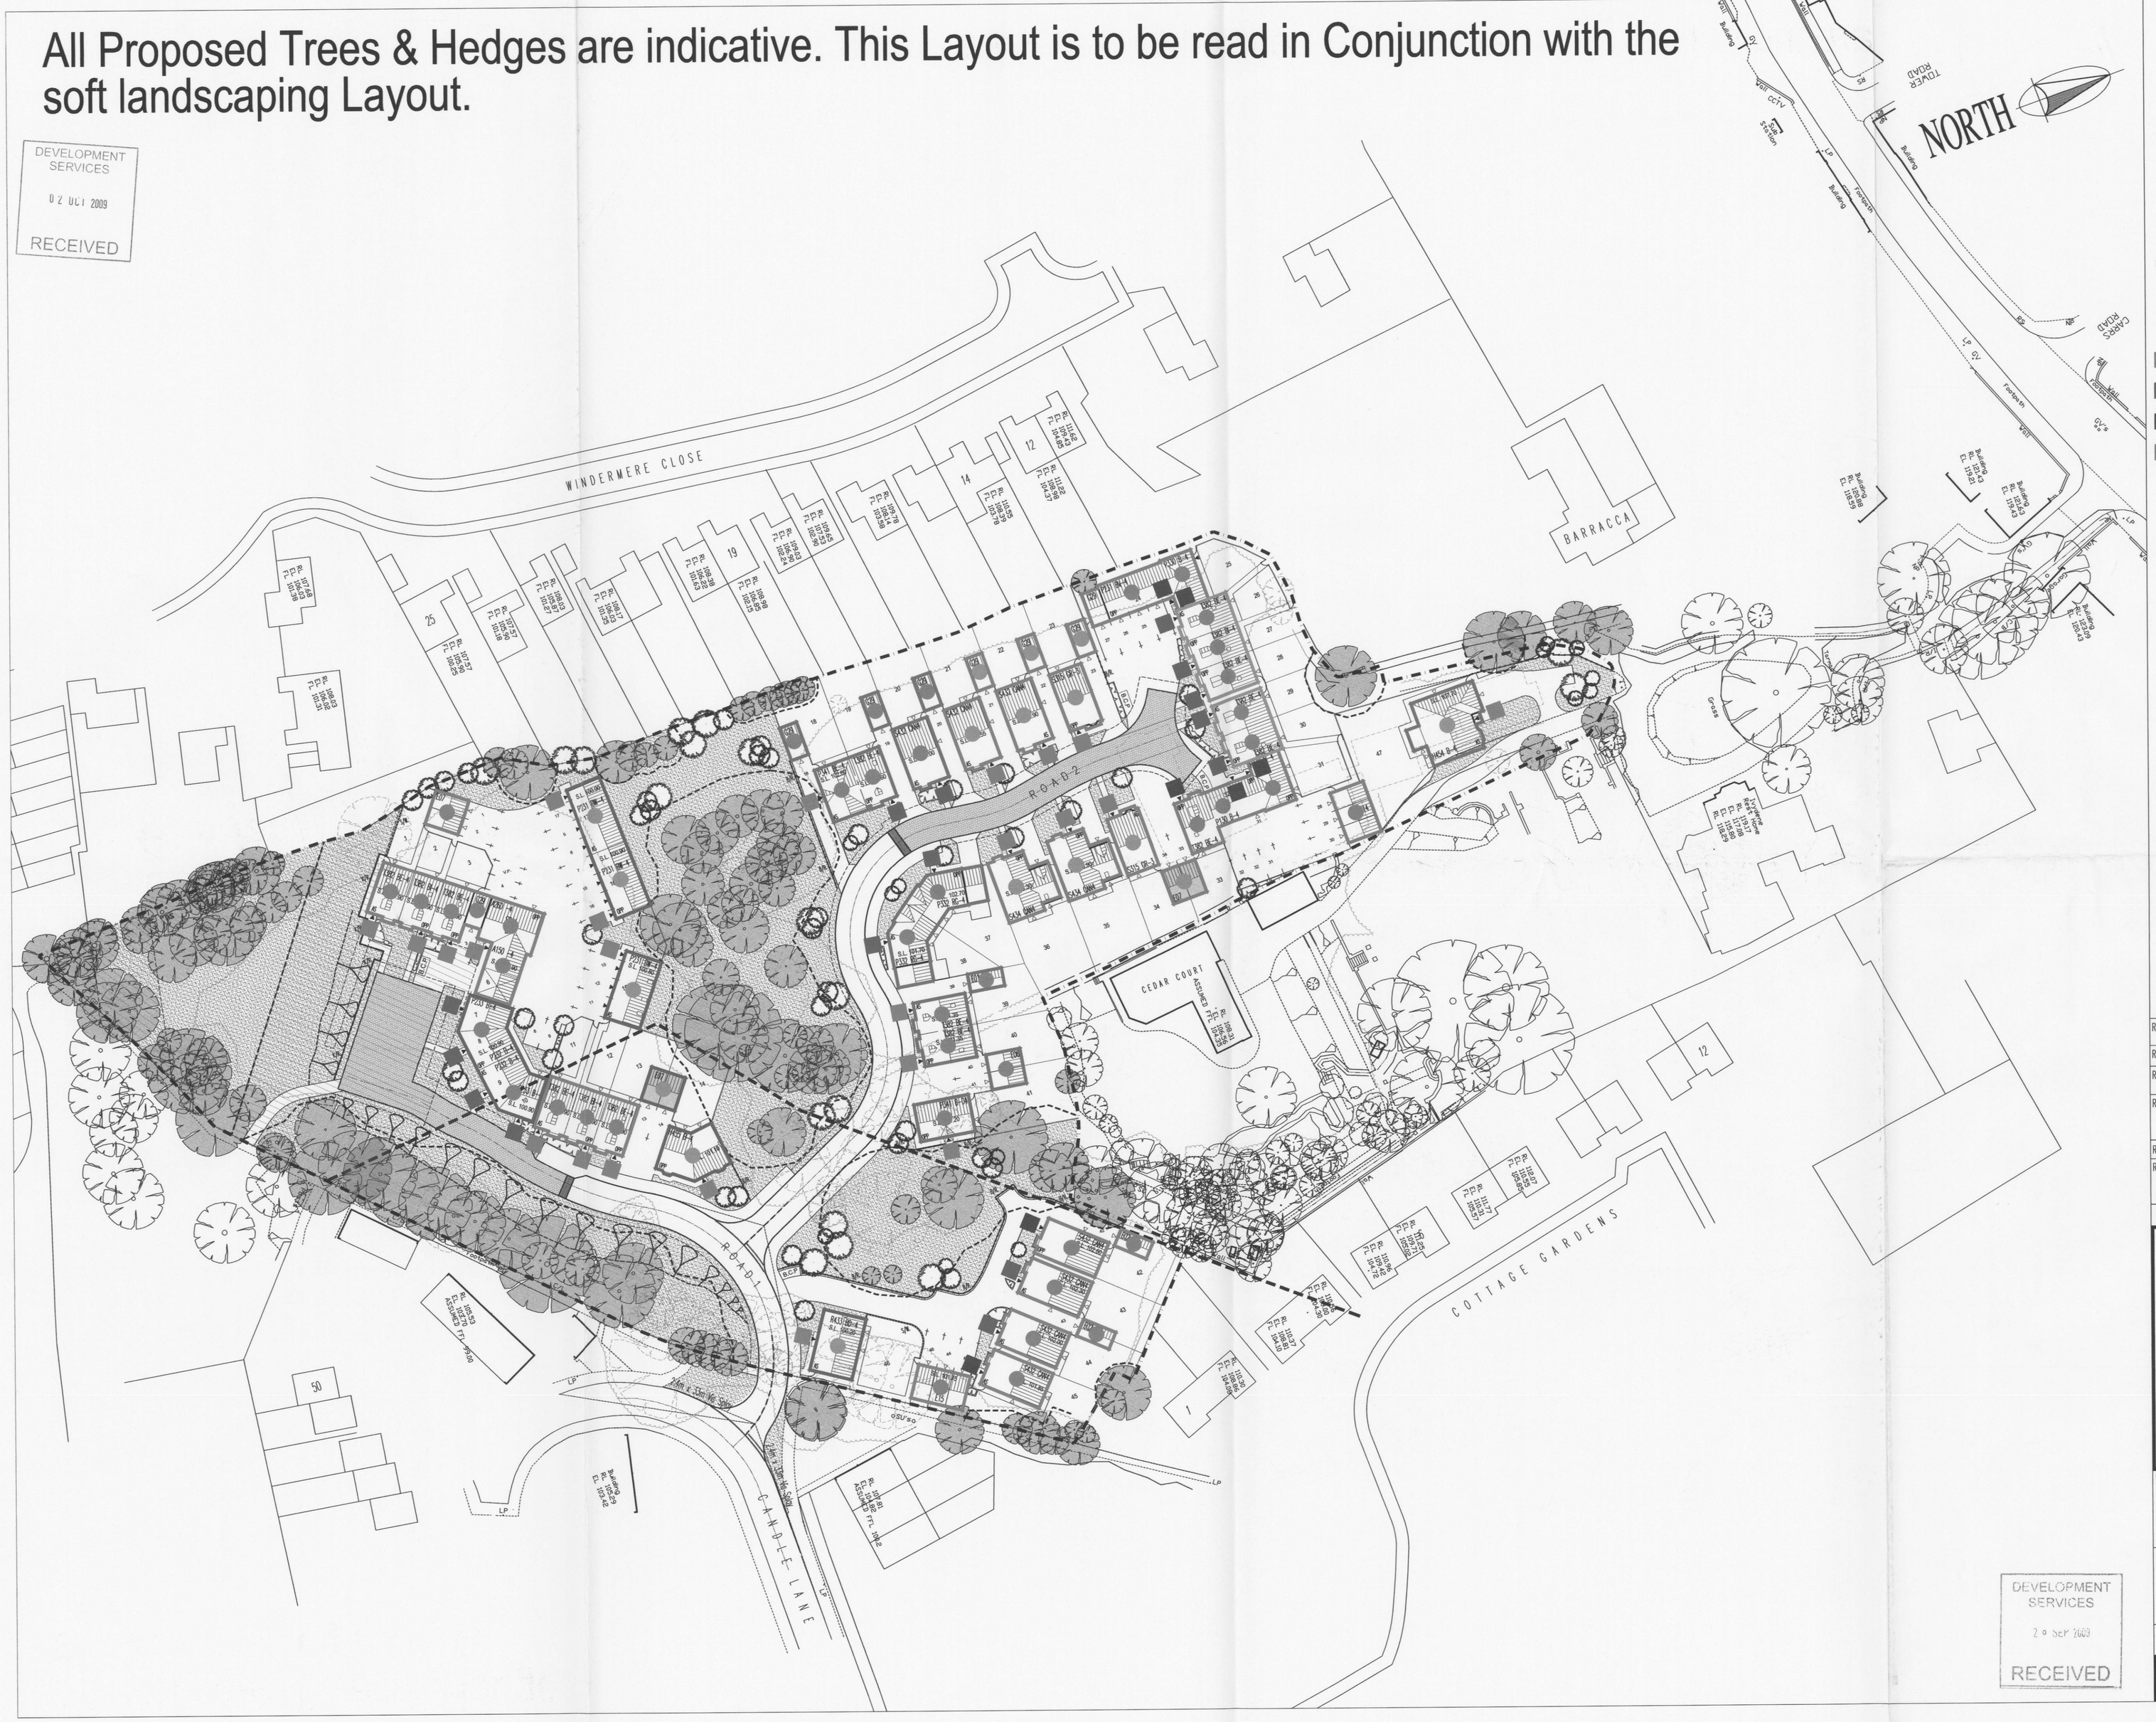

External Materials Key:

- Hanson Arden Special Reserve.
- Hanson Woodside Mixture.
- Hanson Liege.
- Hanson Oakthorpe Red Multi Stock.
- Full Render Colour White.
- Marley Duo Edgemere Smooth Grey.
- Marley Ashmore Smooth Brown.

Front Door Colour Key:

- Dulux Weathershield Exterior Black High Gloss Paint.
- Dulux Weathershield Exterior Oxford Blue High Gloss Paint.
- Dulux Weathershield Exterior Hollybush Green High Gloss Paint.
- Dulux Weathershield Exterior Monarch Red High Gloss Paint.

Rev	Description	Date
Rev F:	Hanson Liege brick now discontinued, Hanson Oakthorpe Red Multi Stock introduced to plots 26-30inc.	21:09:2009
Rev E:	Brick types amended to plots 21-36 and 47 due to stock availability issues.	27:04:2009
Rev D:	Materials schedule updated for plots 23-34inc. following plot substitution re-plan approvals.	03:07:2008
Rev C:	In response to LA. comments, Marley Duo Edgemere, Old English Dark Red roof tile omitted and replaced with Marley Ashmore Smooth Brown. Tile distribution updated to suit; Brick allocation to plots 7-10, 14, 46 & 47 amended.	31:10:2007
Rev B:	Front door colour scheme added to layout.	11:10:2007
Rev A:	Ibstock Hardwicke Welbeck Village Blend and Ibstock Weston Red Multi Stock brick types omitted and replaced with Hanson Liege and Hanson Woodside Mixture bricks; Marley Duo Modern roof tiles replaced with Marley Duo Edgemere tiles; Layout updated to suit.	28:09:2007

DAVID WILSON HOMES
FOREST BUSINESS PARK
CARTWRIGHT WAY, BARDON HILL, LEICESTERSHIRE
LE67 1UB
Tel: 01530 276700 Fax: 01530 813491

DEVELOPMENT SERVICES
02 OCT 2009
RECEIVED

Development: Land Off Candle Lane, Earl Shilton, Leicestershire.

Drawing Title: External Material Schedule

Date	Scale	Drawn
Oct. 2006	1/500	J.D.T.

Dwg. Ref.	Rev.
S1947/100/02	F

DEVELOPMENT SERVICES
20 SEP 2009
RECEIVED

06/01201/FUL