


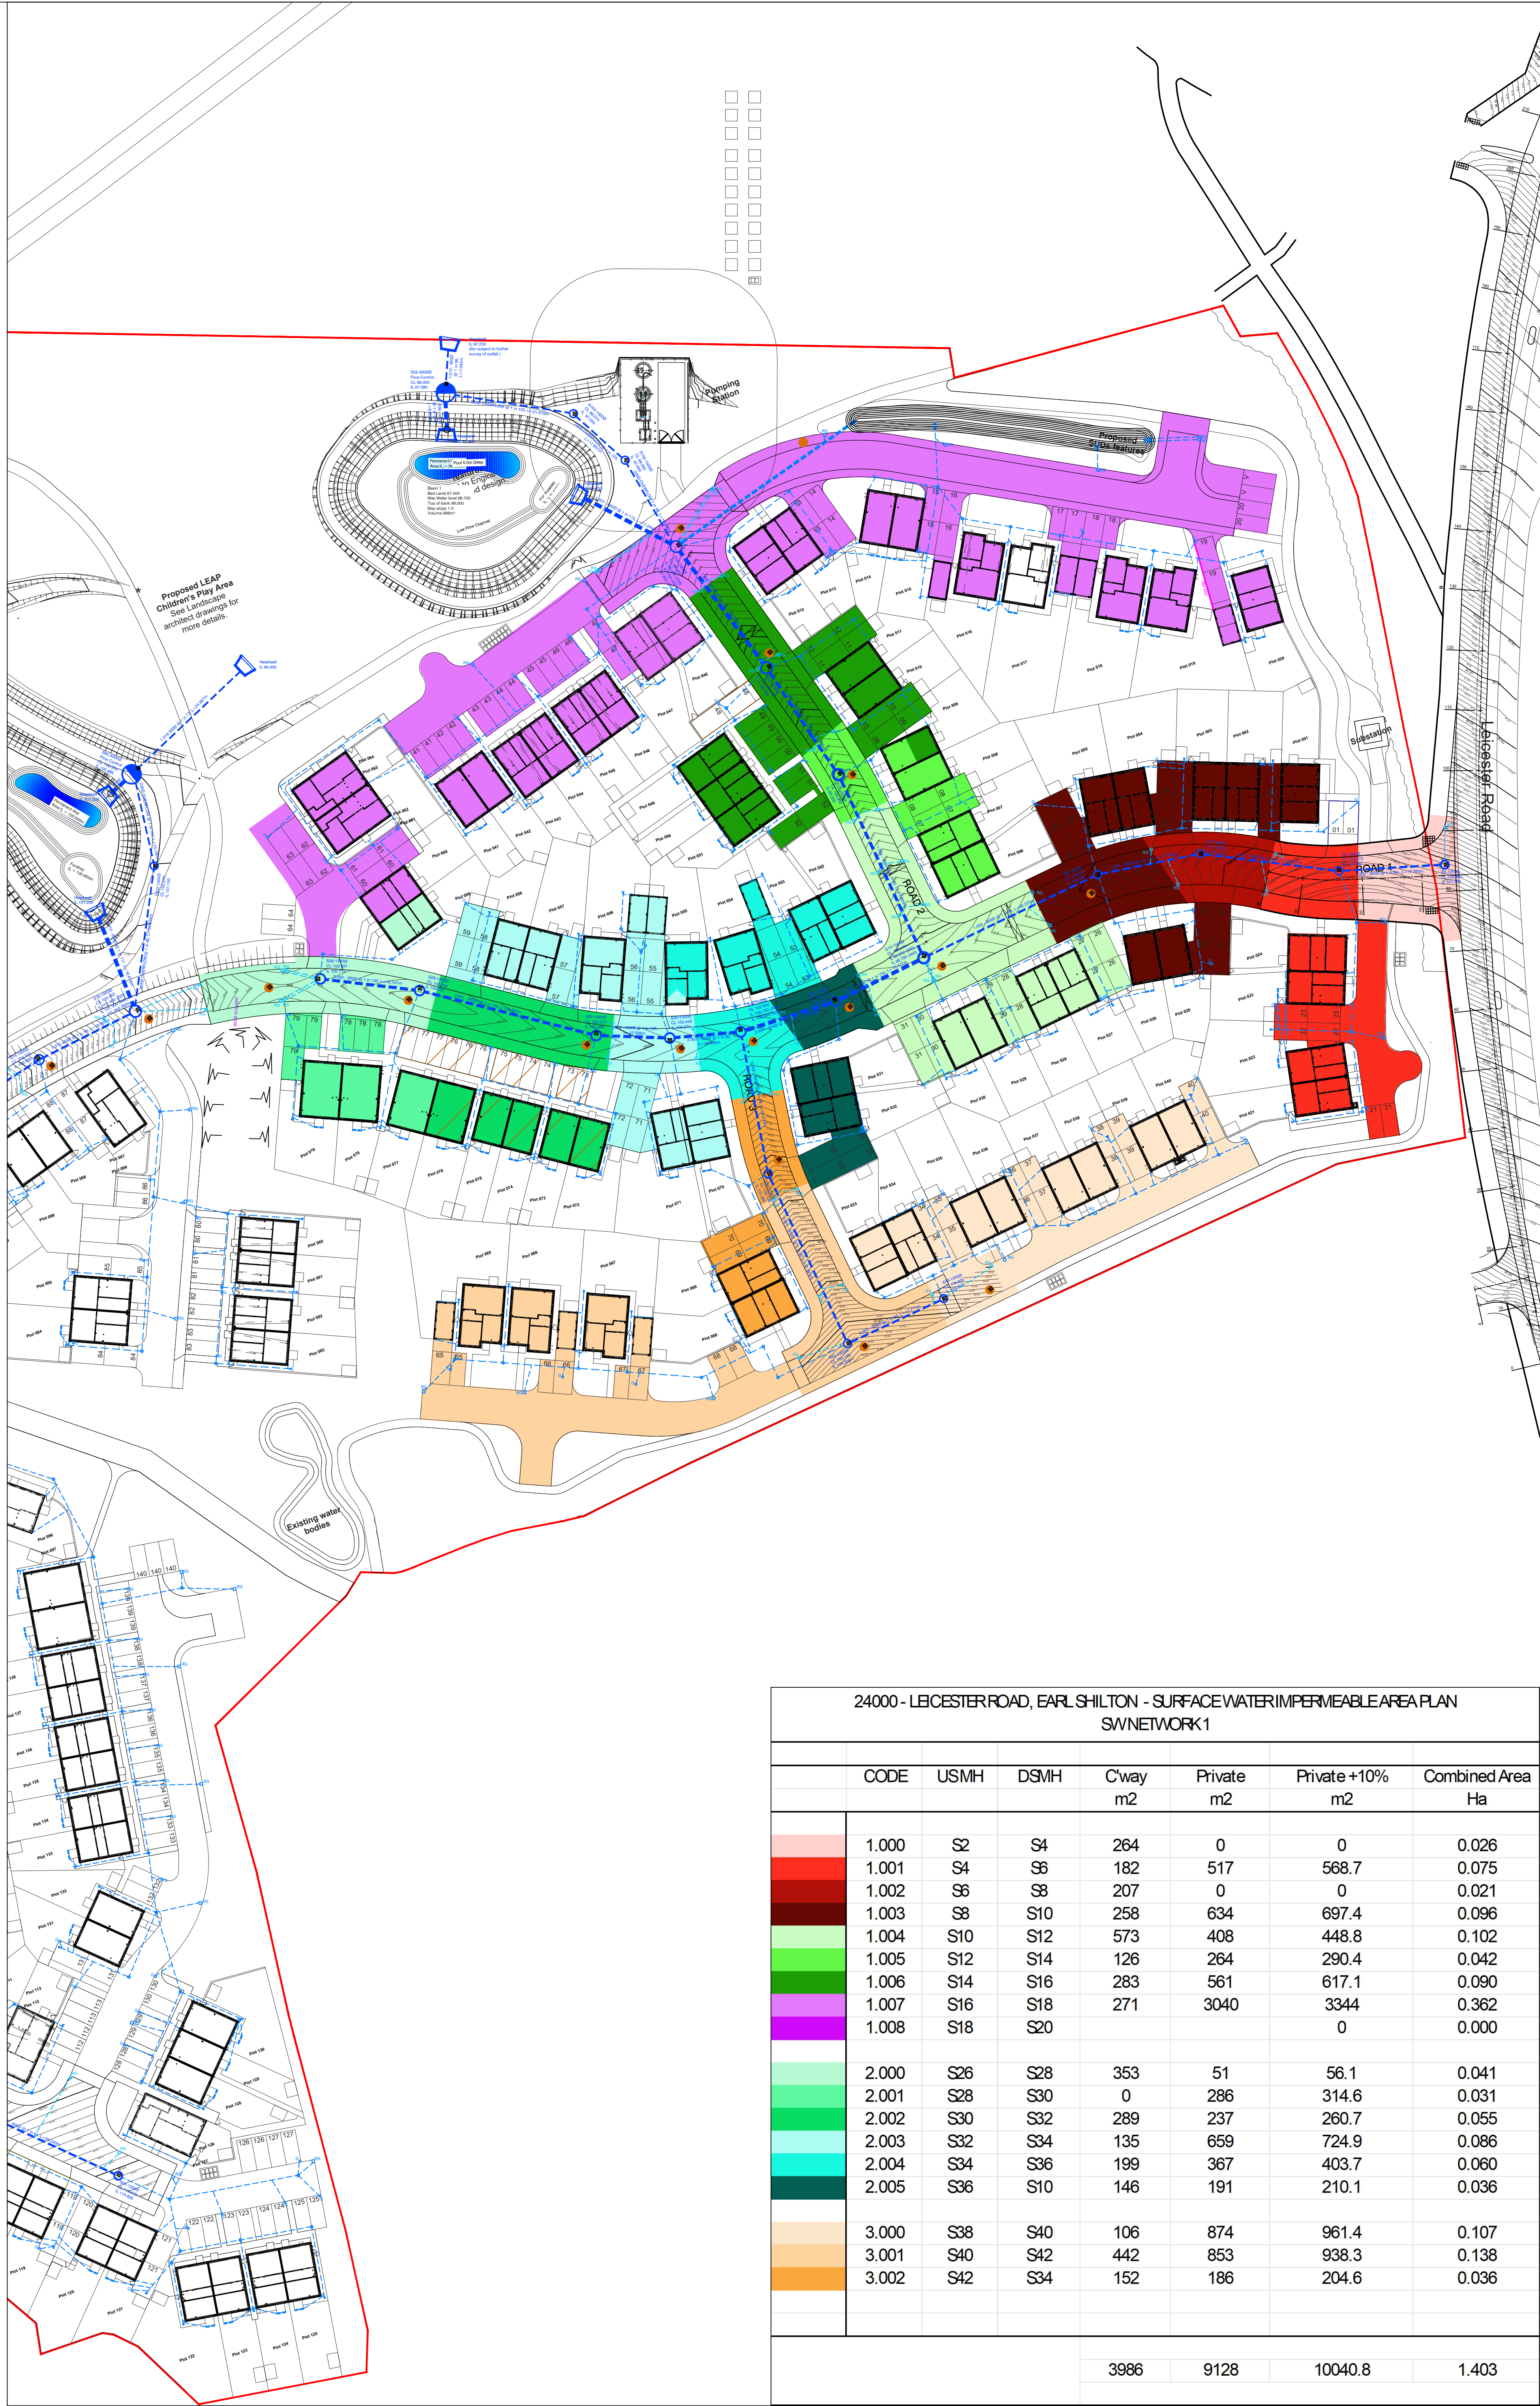

24000 - LEICESTER ROAD, EARL SHILTON - SURFACE WATER IMPERMEABLE AREA PLAN SVNETWORK1							
	CODE	USMH	DSMH	C'way m2	Private m2	Private +10% m2	Combined Area Ha
	1.000	S2	S4	264	0	0	0.026
	1.001	S4	S6	182	517	568.7	0.075
	1.002	S6	S8	207	0	0	0.021
	1.003	S8	S10	258	634	697.4	0.096
	1.004	S10	S12	573	408	448.8	0.102
	1.005	S12	S14	126	264	290.4	0.042
	1.006	S14	S16	283	561	617.1	0.090
	1.007	S16	S18	271	3040	3344	0.362
	1.008	S18	S20			0	0.000
	2.000	S26	S28	353	51	56.1	0.041
	2.001	S28	S30	0	286	314.6	0.031
	2.002	S30	S32	289	237	260.7	0.055
	2.003	S32	S34	135	659	724.9	0.086
	2.004	S34	S36	199	367	403.7	0.060
	2.005	S36	S10	146	191	210.1	0.036
	3.000	S38	S40	106	874	961.4	0.107
	3.001	S40	S42	442	853	938.3	0.138
	3.002	S42	S34	152	186	204.6	0.036
				3986	9128	10040.8	1.403



24000 - LEICESTER ROAD, EARL SHILTON - SURFACE WATER IMPERMEABLE AREA PLAN SVNETWORK2							
	CODE	USMH	DSMH	C'way m2	Private m2	Private +10% m2	Combined Area Ha
	1.000	S50	S52	478	706	776.6	0.125
	1.001	S52	S54	0	526	578.6	0.058
	1.002	S54	S56	159	229	251.9	0.041
	1.003	S56	S58	147	43	47.3	0.019
	1.004	S58	S60	267	292	321.2	0.059
	1.005	S60	S62	163	432	475.2	0.064
	1.006	S62	S64	220	0	0	0.022
	1.007	S64	S66	0	379	416.9	0.042
	1.008	S66	S68	150	2128	2340.8	0.249
	1.009	S68	S70	130	0	0	0.013
	1.010	S70	S72	121	138	151.8	0.027
	1.011	S72	S74	255	0	0	0.026
	1.012	S74	S76	129	489	537.9	0.067
	1.013	S76	S78	128	1082	1190.2	0.132
				2347	6444	7088.4	0.944

Notes

© This drawing is the copyright of the Engineers and may not be reproduced or used except by written permission.

Drawings must not be scaled. Work to figured dimensions only

N

W

E

S

MAGNETIC NORTH

Scale 1:500

B

20.03.2025

SW network 1 impermeable areas updated.

AJM

A

14.01.2025

Update drainage proposals in line with latest hydraulic calculations

AJM

REV

DATE

AMENDMENT

BY

MH

MUCKLOW & HARRIS

CONSULTING CIVIL & STRUCTURAL ENGINEERS

8 Ardent Court,
William James Way,
Hesley-in-Ardene, S65 5CF

t: 0121 771 0848
e: info@mucklowandharris.co.uk
w: www.mucklowandharris.co.uk

DRAWING STATUS: PRELIMINARY

CLIENT

Vistry Partnerships

PROJECT

Leicester Road,
Earl Shilton

TITLE

Drainage Area Plan

DATE

26.11.24

DRAWN

BPL

SCALE

1:500

CHECKED

DJH

DRAWING NUMBER

24000-106

REVISION

B