
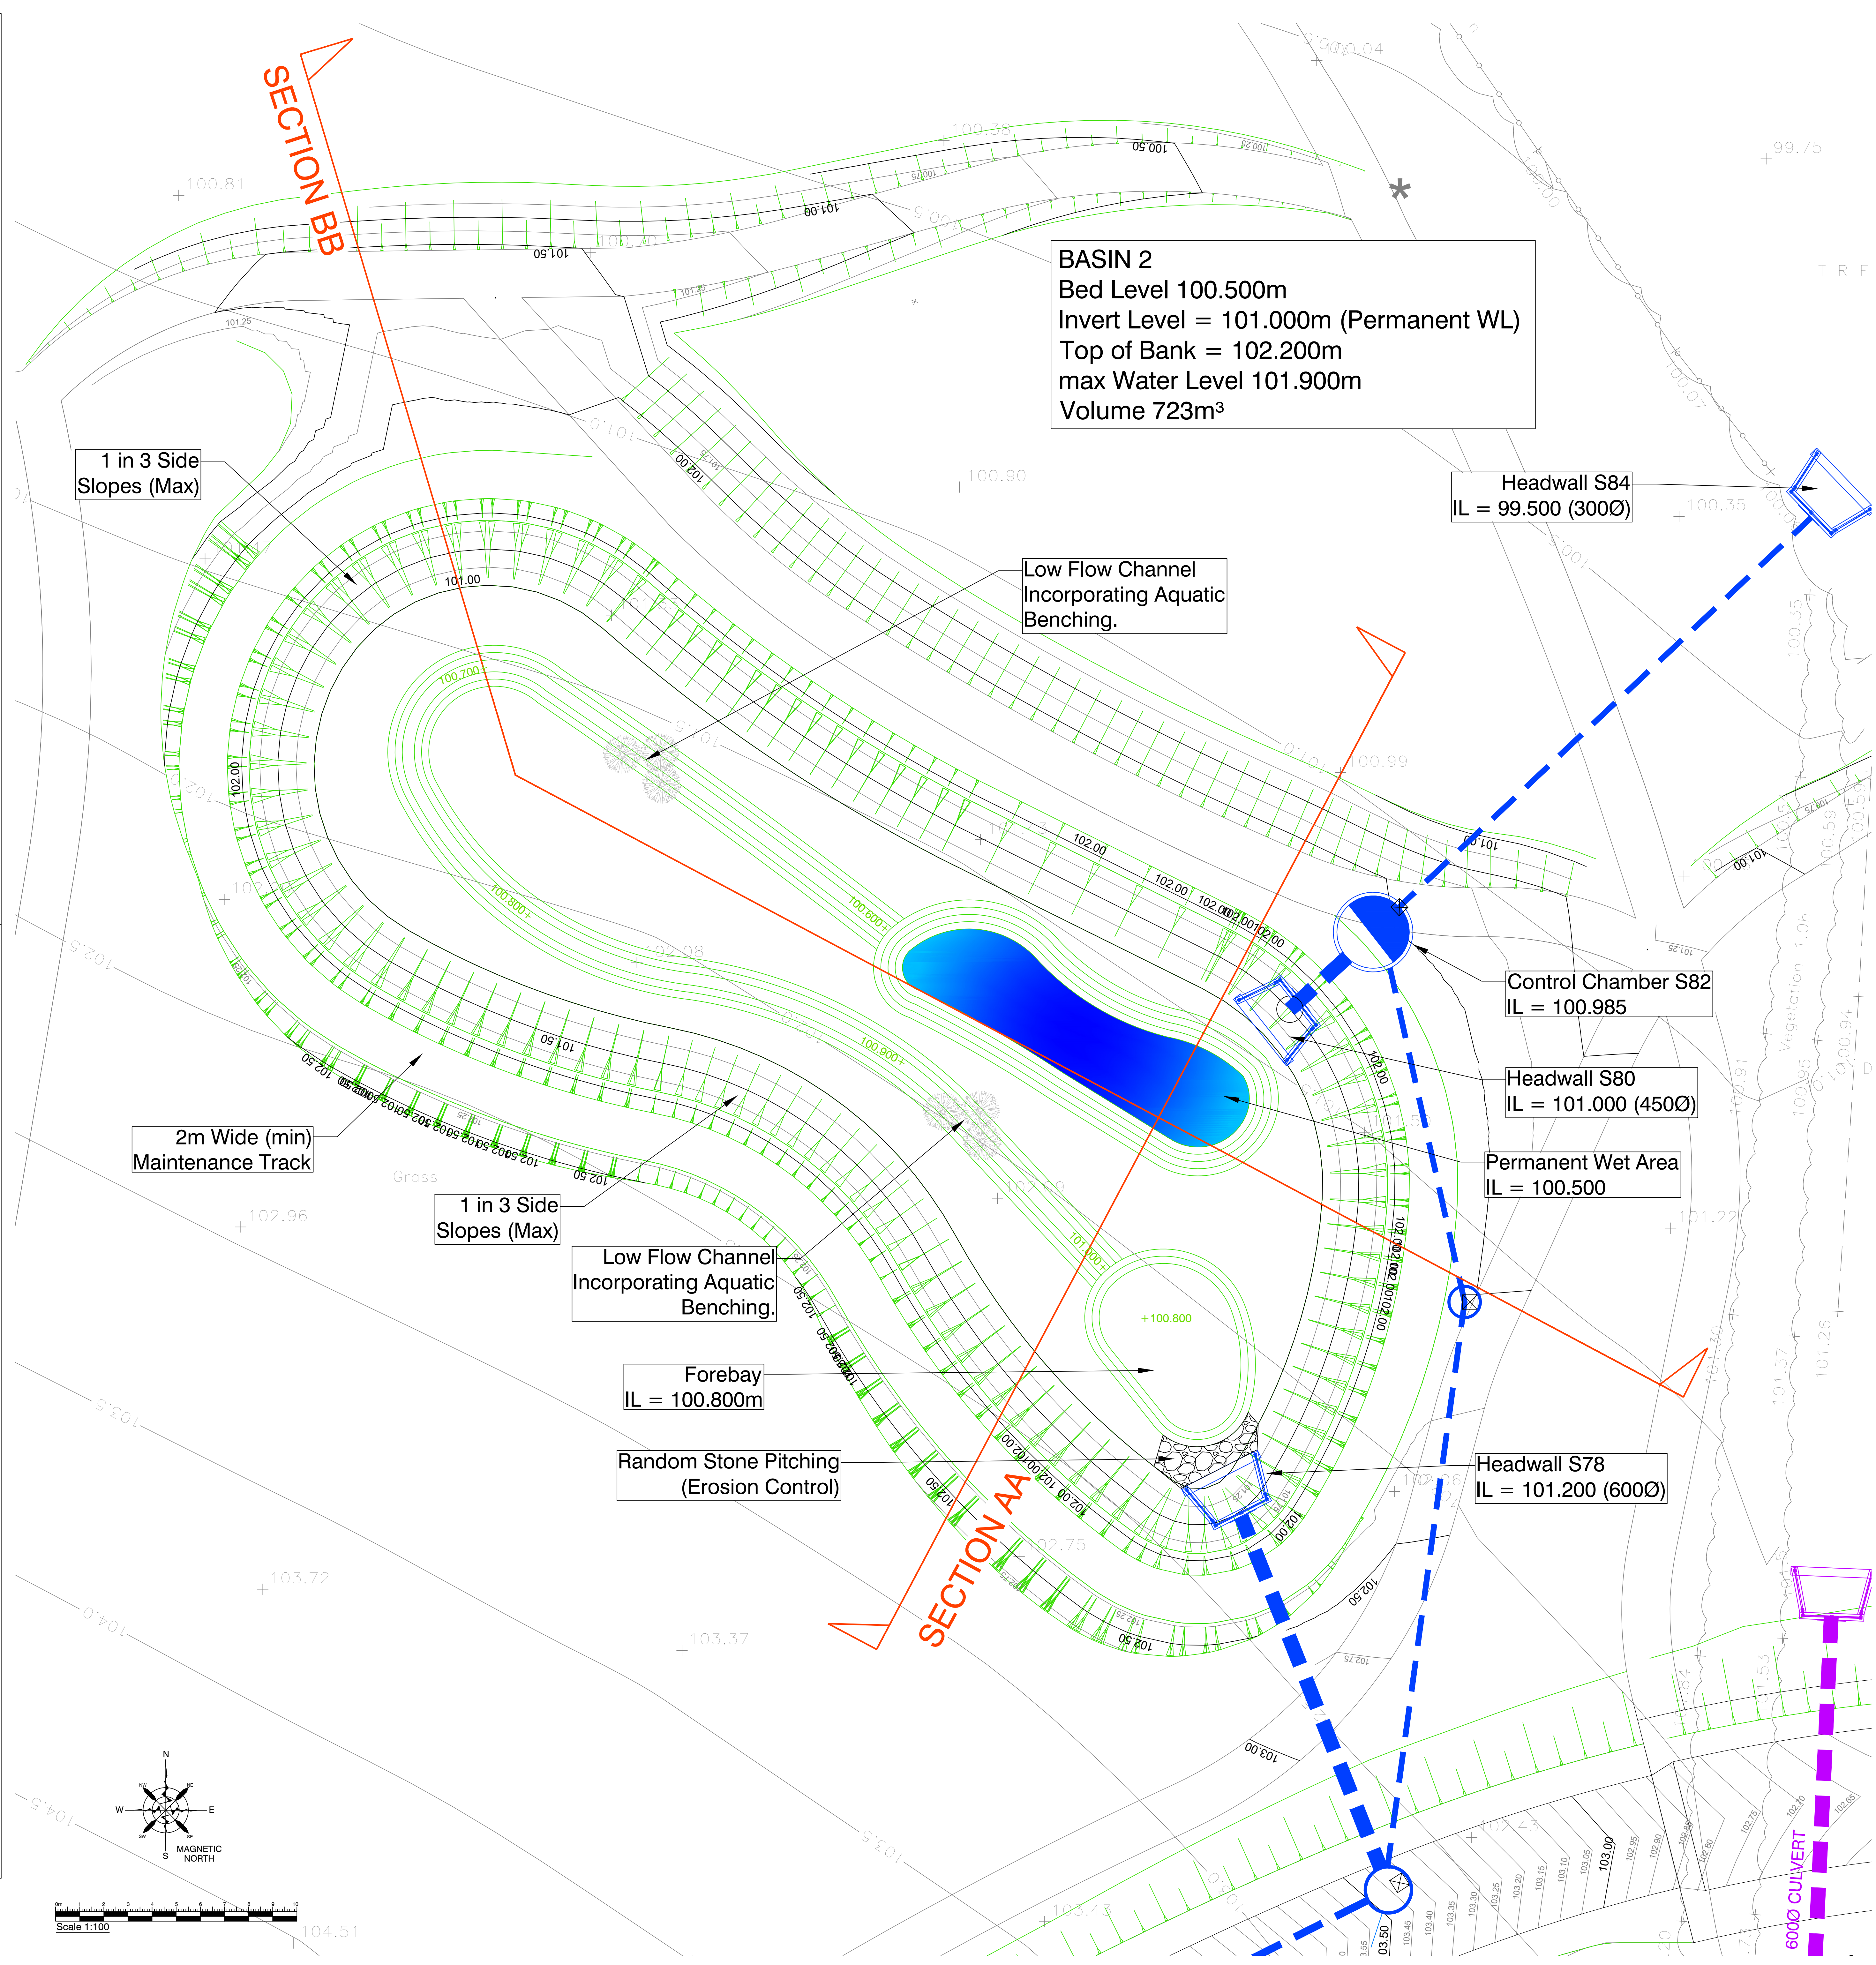


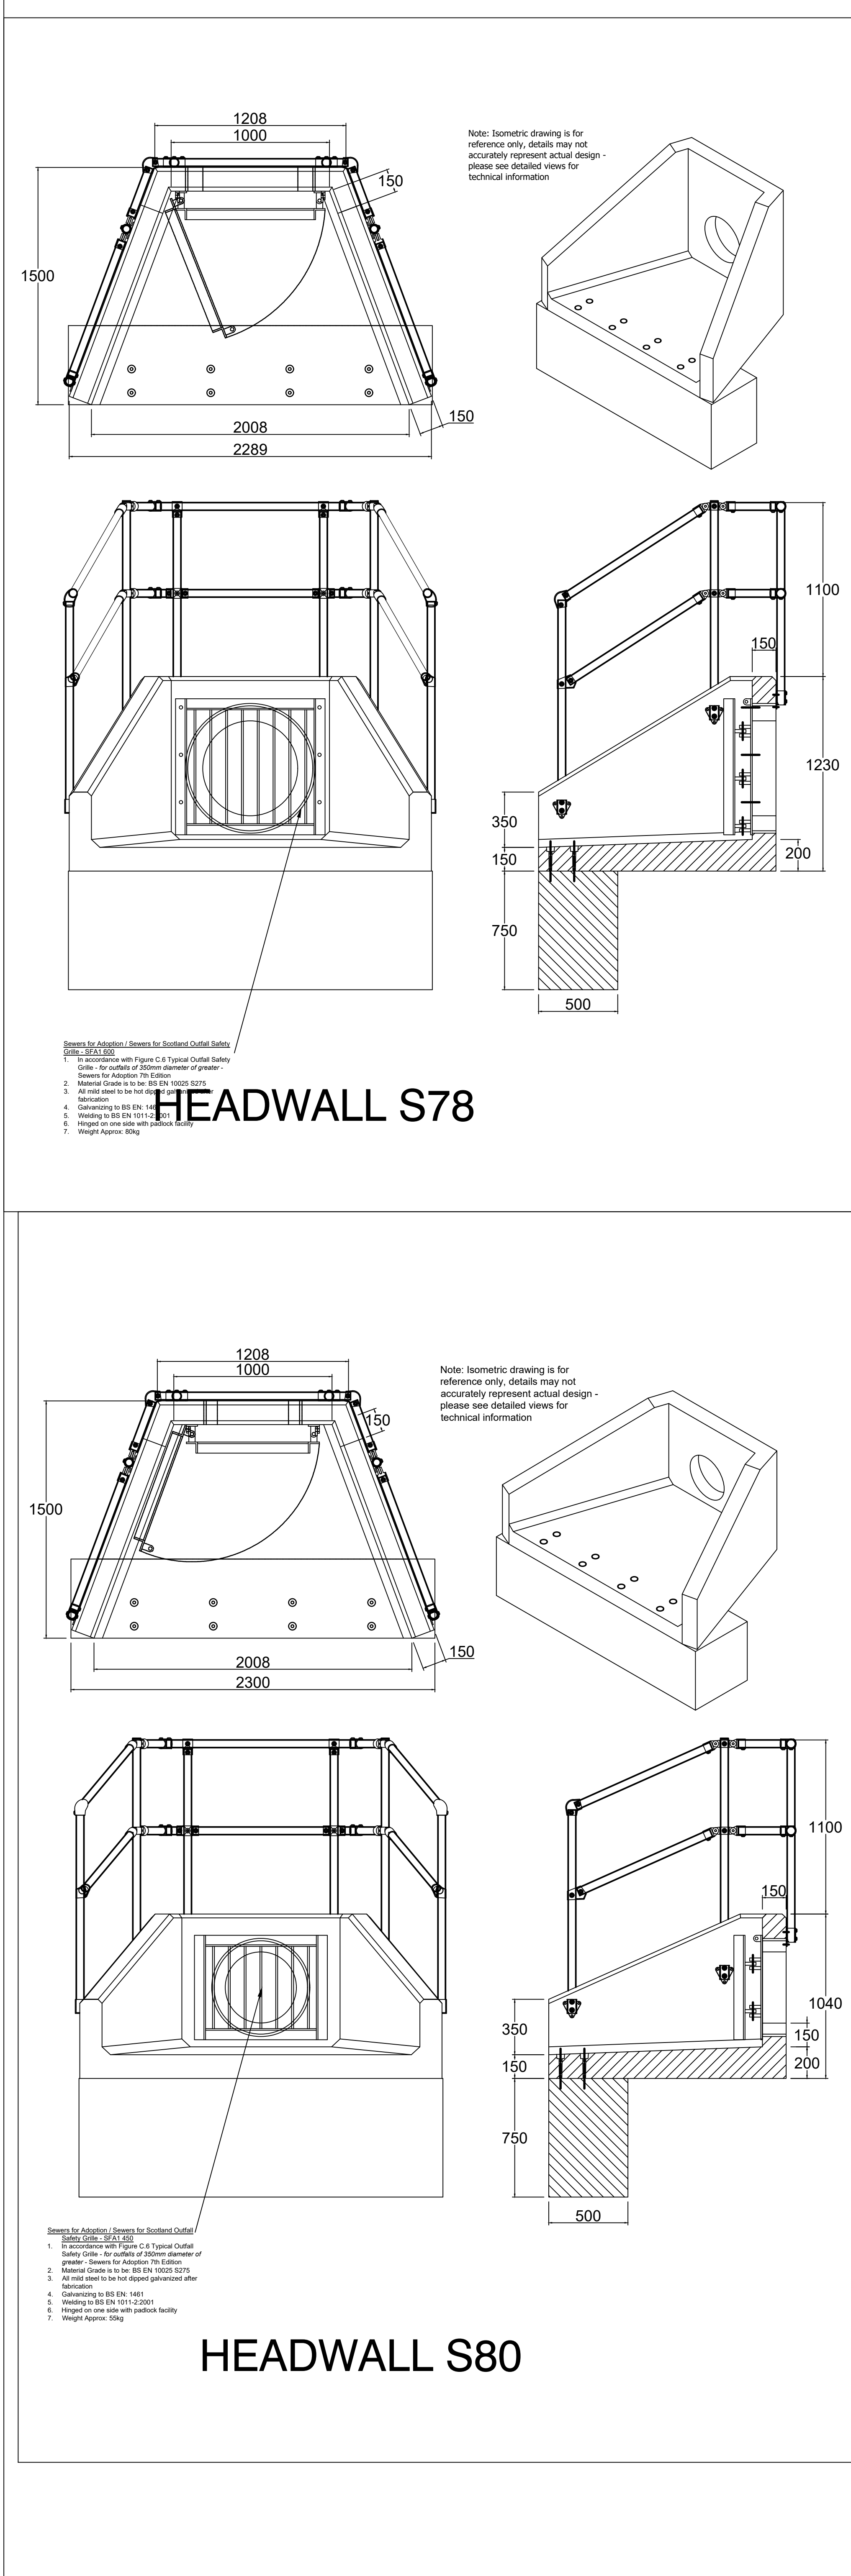

Notes

© This drawing is the copyright of the Engineers and may not be reproduced or used except by written permission.
Drawings must not be scaled. Work to figured dimensions only

- Due to a change in legislation on 1st October 2011, there could be formally private sewers which have transferred over to the responsibility of the Sewerage Undertaker. If such sewers are located on site during construction works, please contact the Engineer and Harris so that a Section 105 Agreement can be prepared to protect those sewers.
- The survey information used in the preparation of this drawing is not warranted. The contractor shall check all dimensions and levels on site.
- This drawing must be read in conjunction with the site investigation report. Before work commences contractor should consult the engineer and the S10 report regarding any contamination issues. All necessary health and safety measures to be taken.
- Before work commences, the contractor shall liaise with all Statutory Authorities to determine the exact location of all apparatus and take all precautions deemed necessary to locate, protect and where necessary divert such requirements.
- This drawing is subject to approval by Local Authority, Building Control, Sewerage Undertaker and the Environment Agency. Any works undertaken prior to the drawing of these approvals is a breach of the Act and is an offence.
- Should any surplus excavated material require disposal off site, it should be taken to a suitable licensed landfill site.
- The contractor shall check all dimensions and levels on site.
- Setting out to be confirmed by the Architect.
- Prior to commencing work on the drainage, all existing drains, sewers, manholes and outfalls by means shall be located, identified and a CCTV condition survey carried out. Where necessary, protection to the existing drainage infrastructure shall be provided.
- All existing sewers and manholes abandoned due to the proposed works are to be either removed, and suitably backfilled or grouted in.
- All acceptable drainage work shall be constructed in accordance with the WfC publication Design and Construction Guidance for Foul and Surface Water Sewers (DCG) and the Water Authority's guidance.
- Private drainage in accordance with the Building regulations Part H and BS EN 752.
- All existing drainage levels, diameters & locations need to be checked on site prior to any drainage works, and any discrepancies need to be reported back to the Engineer.
- Cover levels for manholes are approximate only and should be adjusted to match surrounding levels.
- All manhole and drainage covers shall comply with BS EN 124. Manhole covers within stock paved areas and buildings shall be recessed. Cover strengths to be: Class D500 in areas of heavy loading. Class D500 in heavy traffic areas (roads, service yards). Class C500 in landscaped and non trafficked areas (min. 100mm deep frame).
- Drainage pipes 100mm Ø in concrete related drainage.
- Pipes to be: - Verified clay to BS EN 301 or Concrete to BS 5811 or UPVC pipes to BS EN 1401 or Thermoplastic Structural wall pipes complying with BS 5811. BS 5811/BS 5812/BS 5813/BS 