


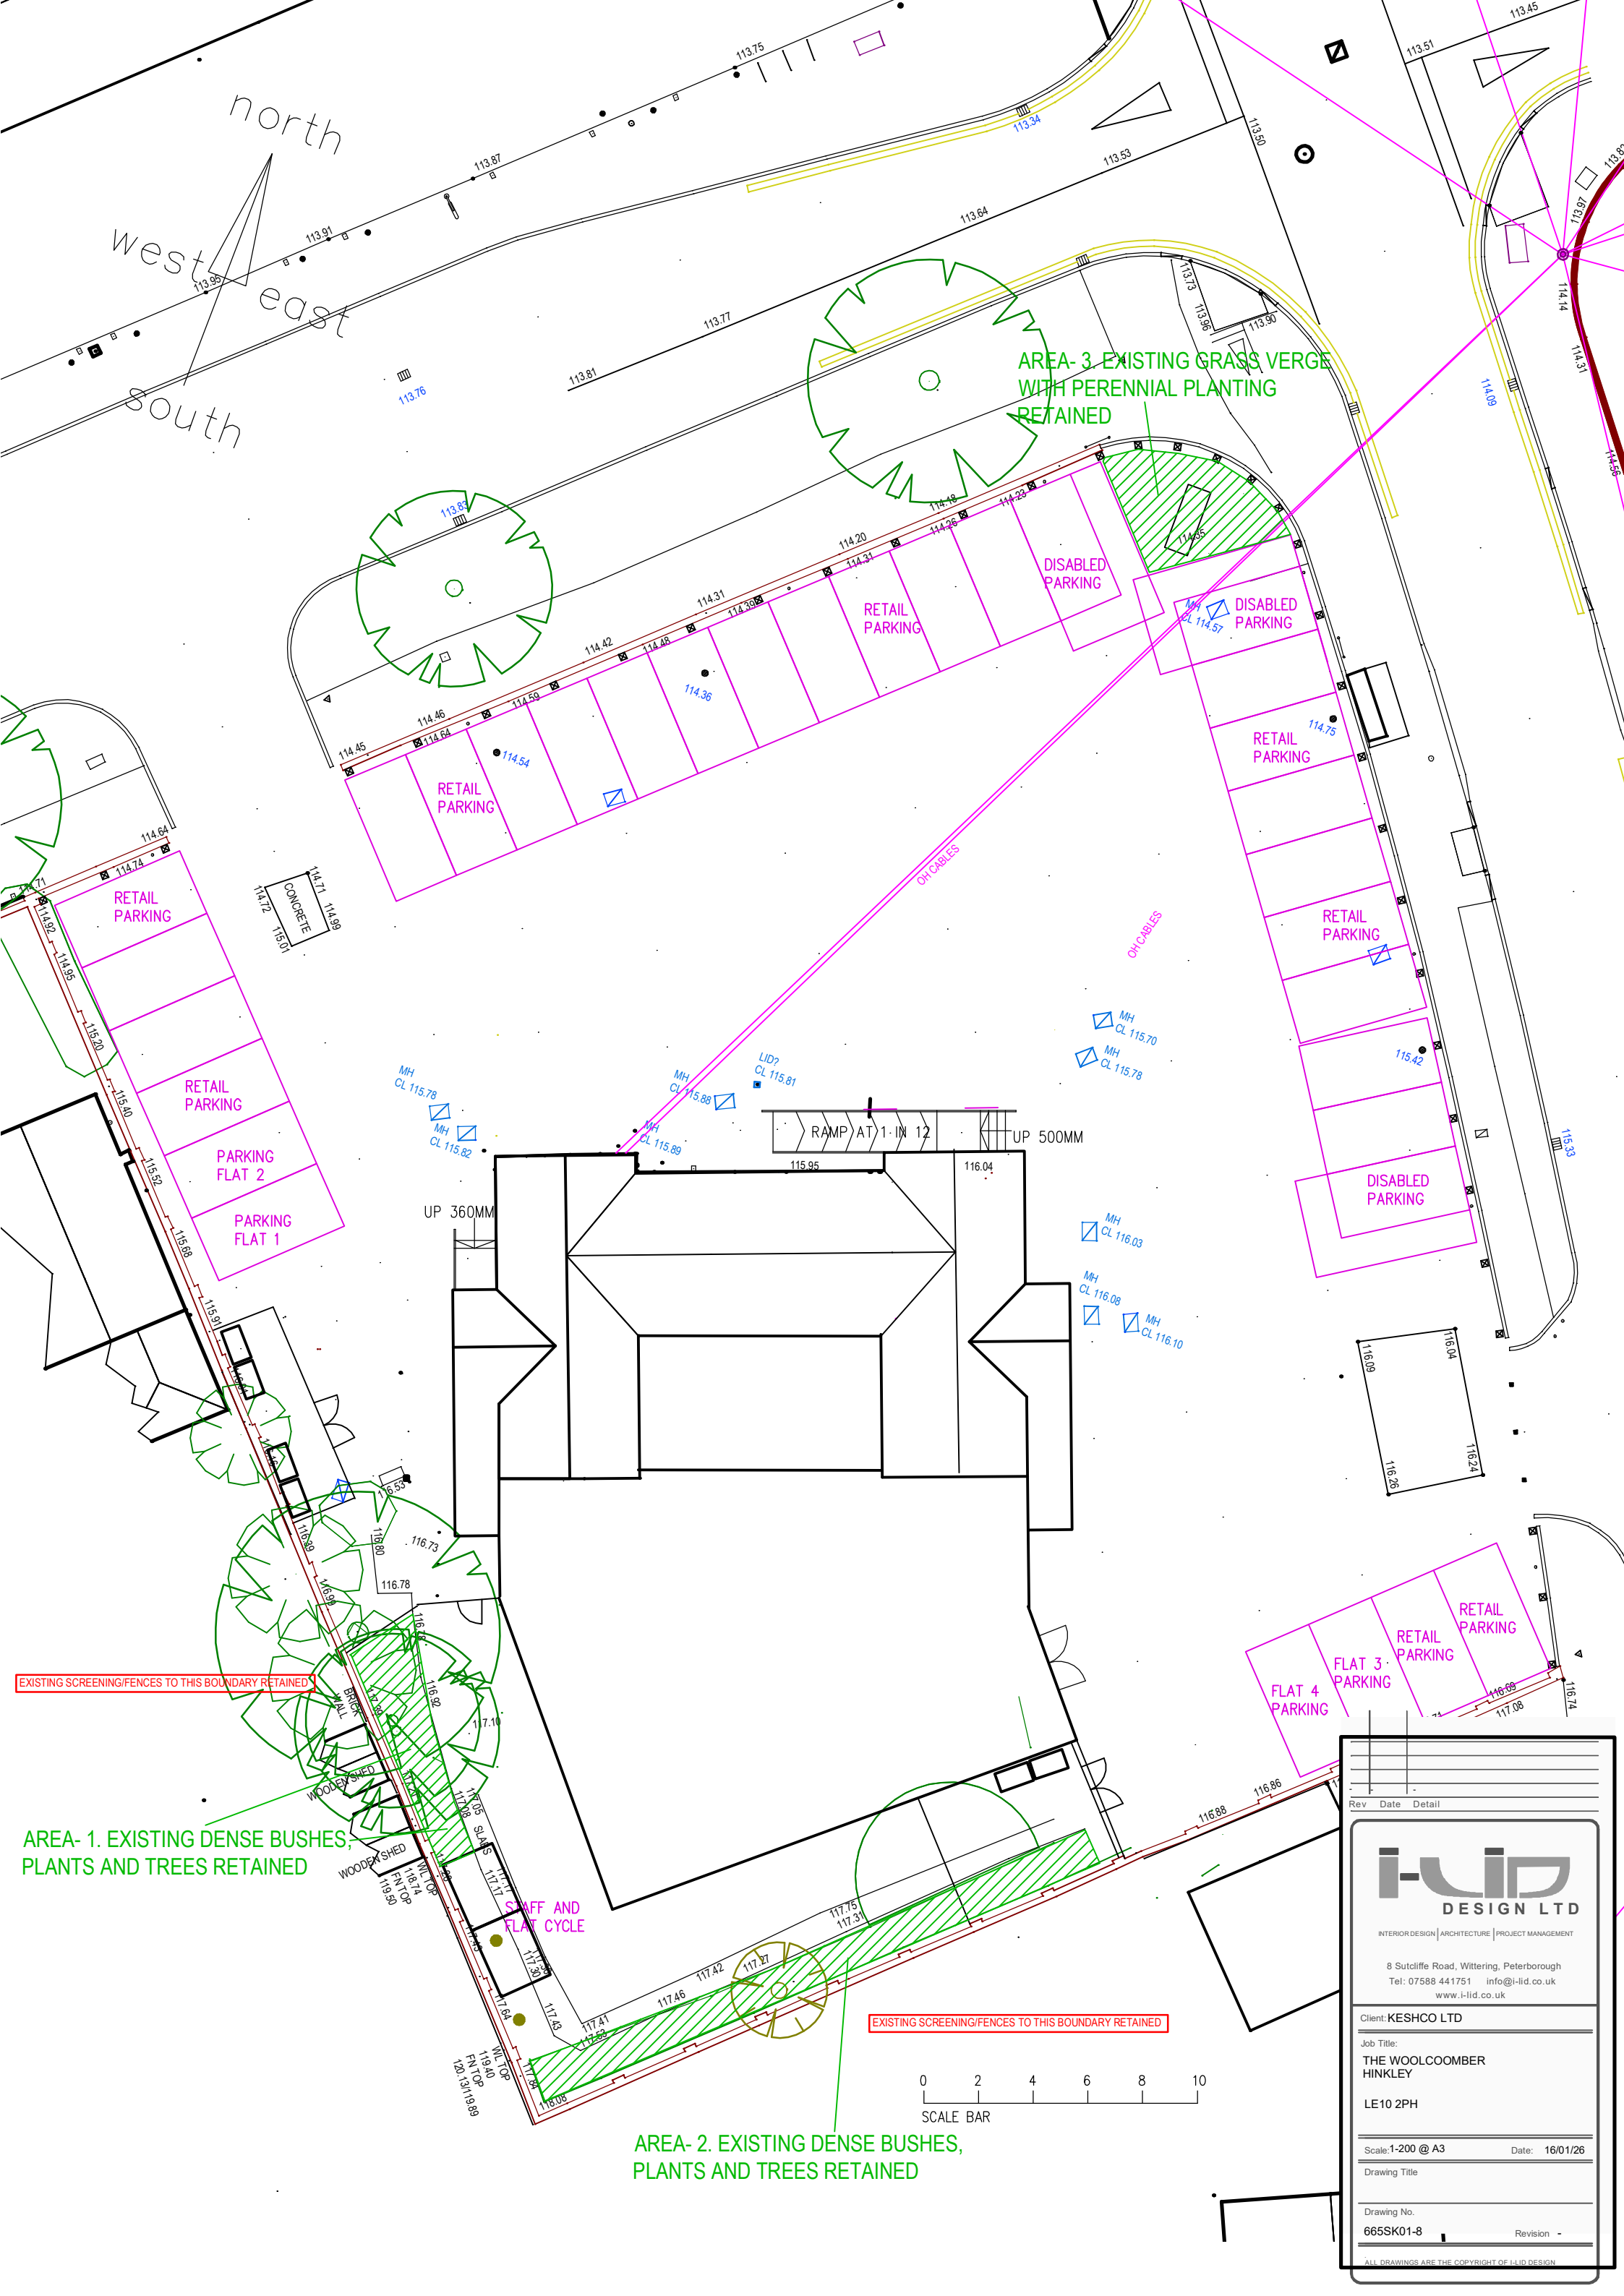


AREA- 1. EXISTING DENSE BUSHES, PLANTS AND TREES RETAINED

AREA- 3. EXISTING GRASS VERGE WITH PERENNIAL PLANTING RETAINED

AREA- 2. EXISTING DENSE BUSHES, PLANTS AND TREES RETAINED

EXISTING SCREENING/FENCES TO THIS BOUNDARY RETAINED

EXISTING SCREENING/FENCES TO THIS BOUNDARY RETAINED

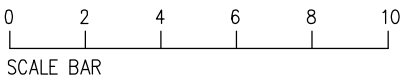

Rev	Date	Detail
i-lid DESIGN LTD INTERIOR DESIGN ARCHITECTURE PROJECT MANAGEMENT		
8 Sutcliffe Road, Wittering, Peterborough Tel: 07588 441751 info@i-lid.co.uk www.i-lid.co.uk		
Client: KESHCO LTD		
Job Title: THE WOOLCOOMBER HINKLEY		
LE10 2PH		
Scale: 1-200 @ A3		Date: 16/01/26
Drawing Title		
Drawing No. 665SK01-8		Revision -
ALL DRAWINGS ARE THE COPYRIGHT OF I-LID DESIGN		