
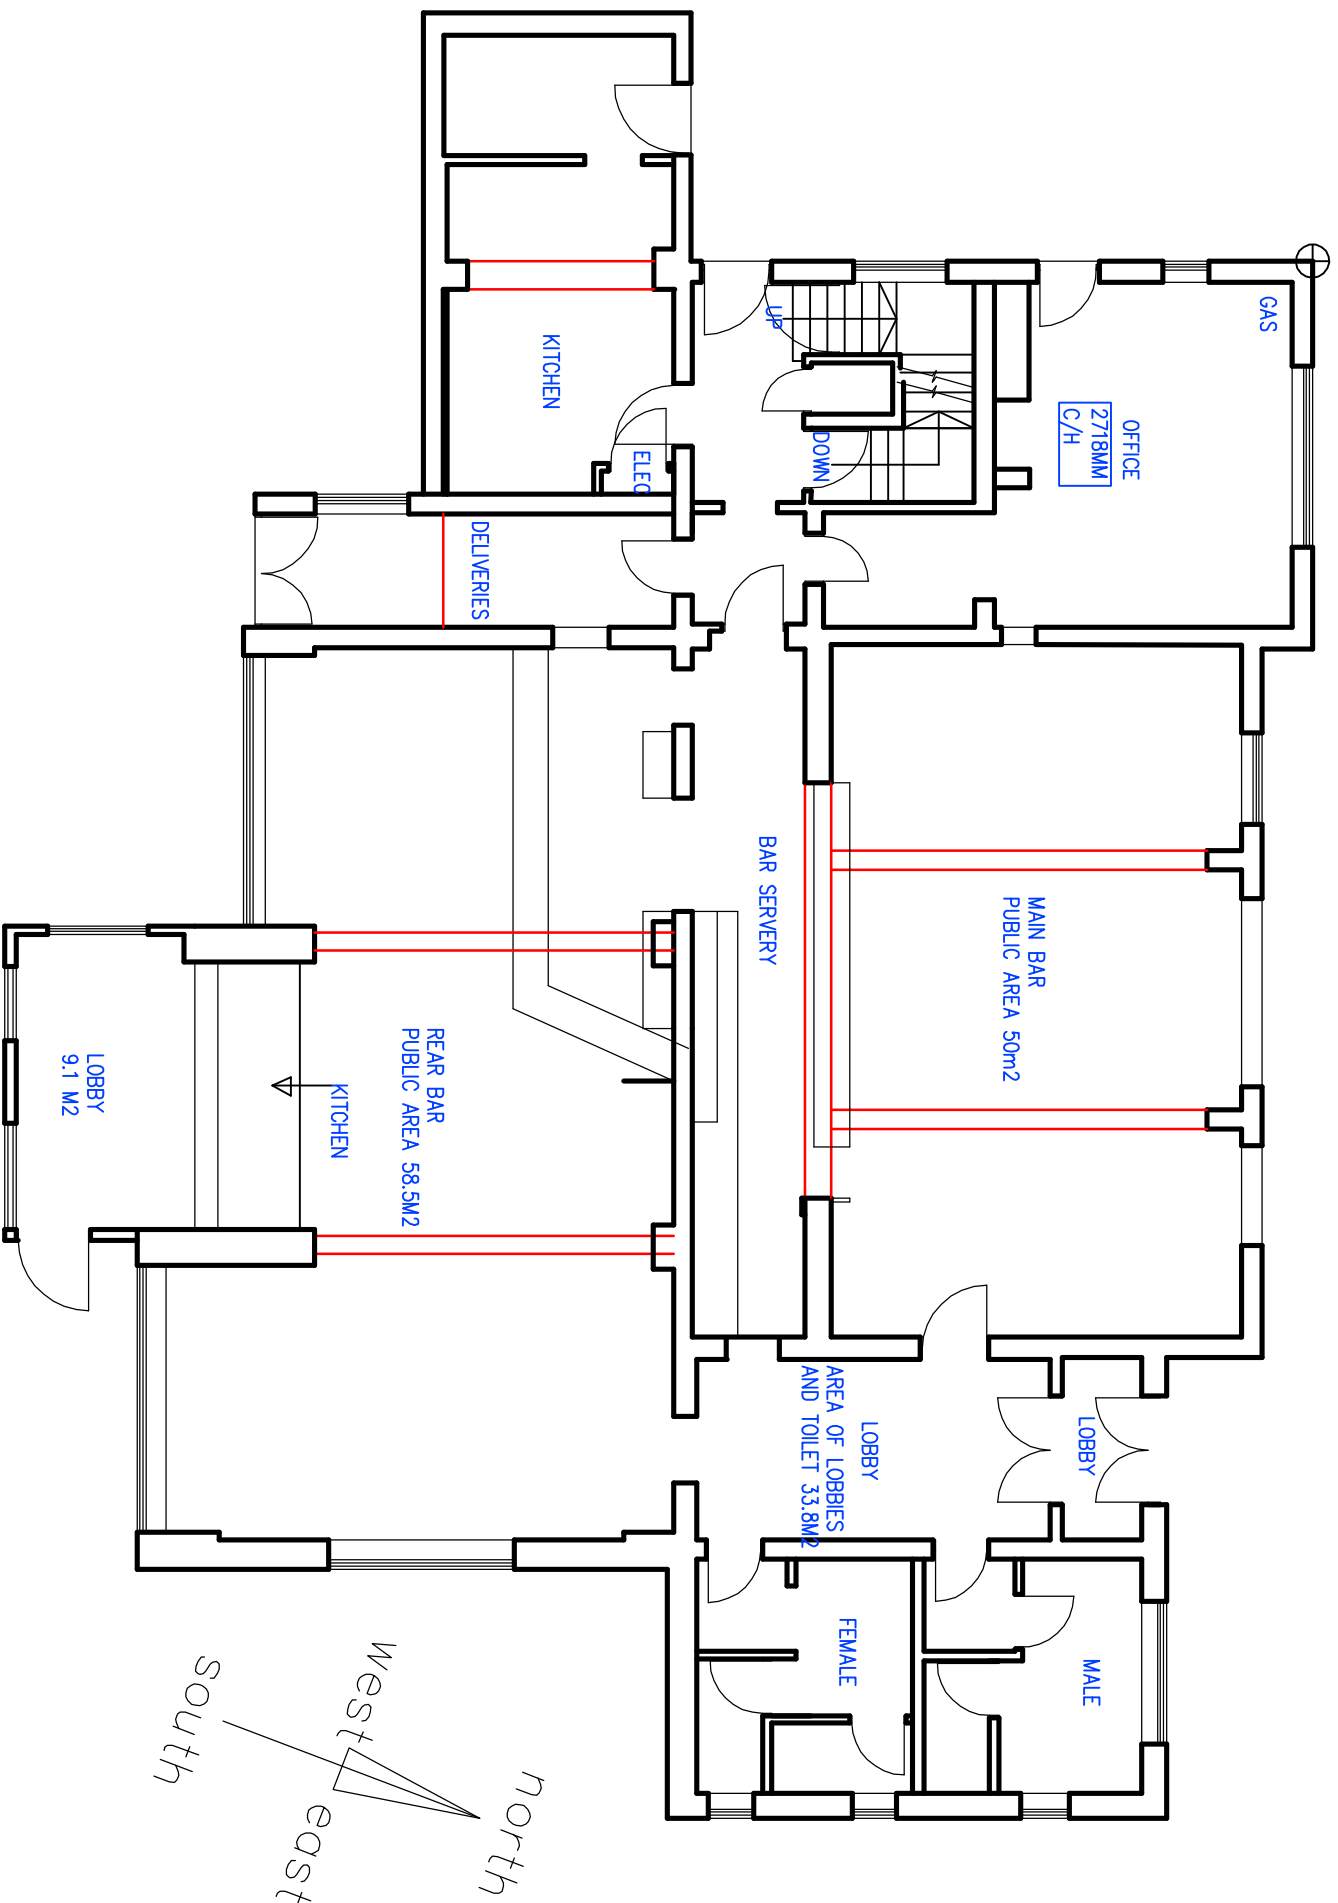


GROUND FLOOR 254M2 GIFA

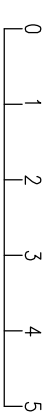

A	26/06/26	-
Rev	Date	Detail

hild
DESIGN LTD

INTERIOR DESIGN | ARCHITECTURE | PROJECT MANAGEMENT

8 Sutcliffe Road, Withering, Peterborough
Tel: 07368 447351 info@hild.co.uk
www.hild.co.uk

Client: KESHO LTD

Job Title:

THE WOOLCOOMBER
HINKLEY

LE10 2PH

Scale: 1-100 @ A3

Date: 16/01/26

EXISTING BASEMENT PLAN

665SD01-4

Revision A

ALL DRAWINGS ARE THE COPYRIGHT OF ILID DESIGN