
SCHEME AGREED:

Client:..... Date:...../...../.....

OT:..... Date:...../...../.....

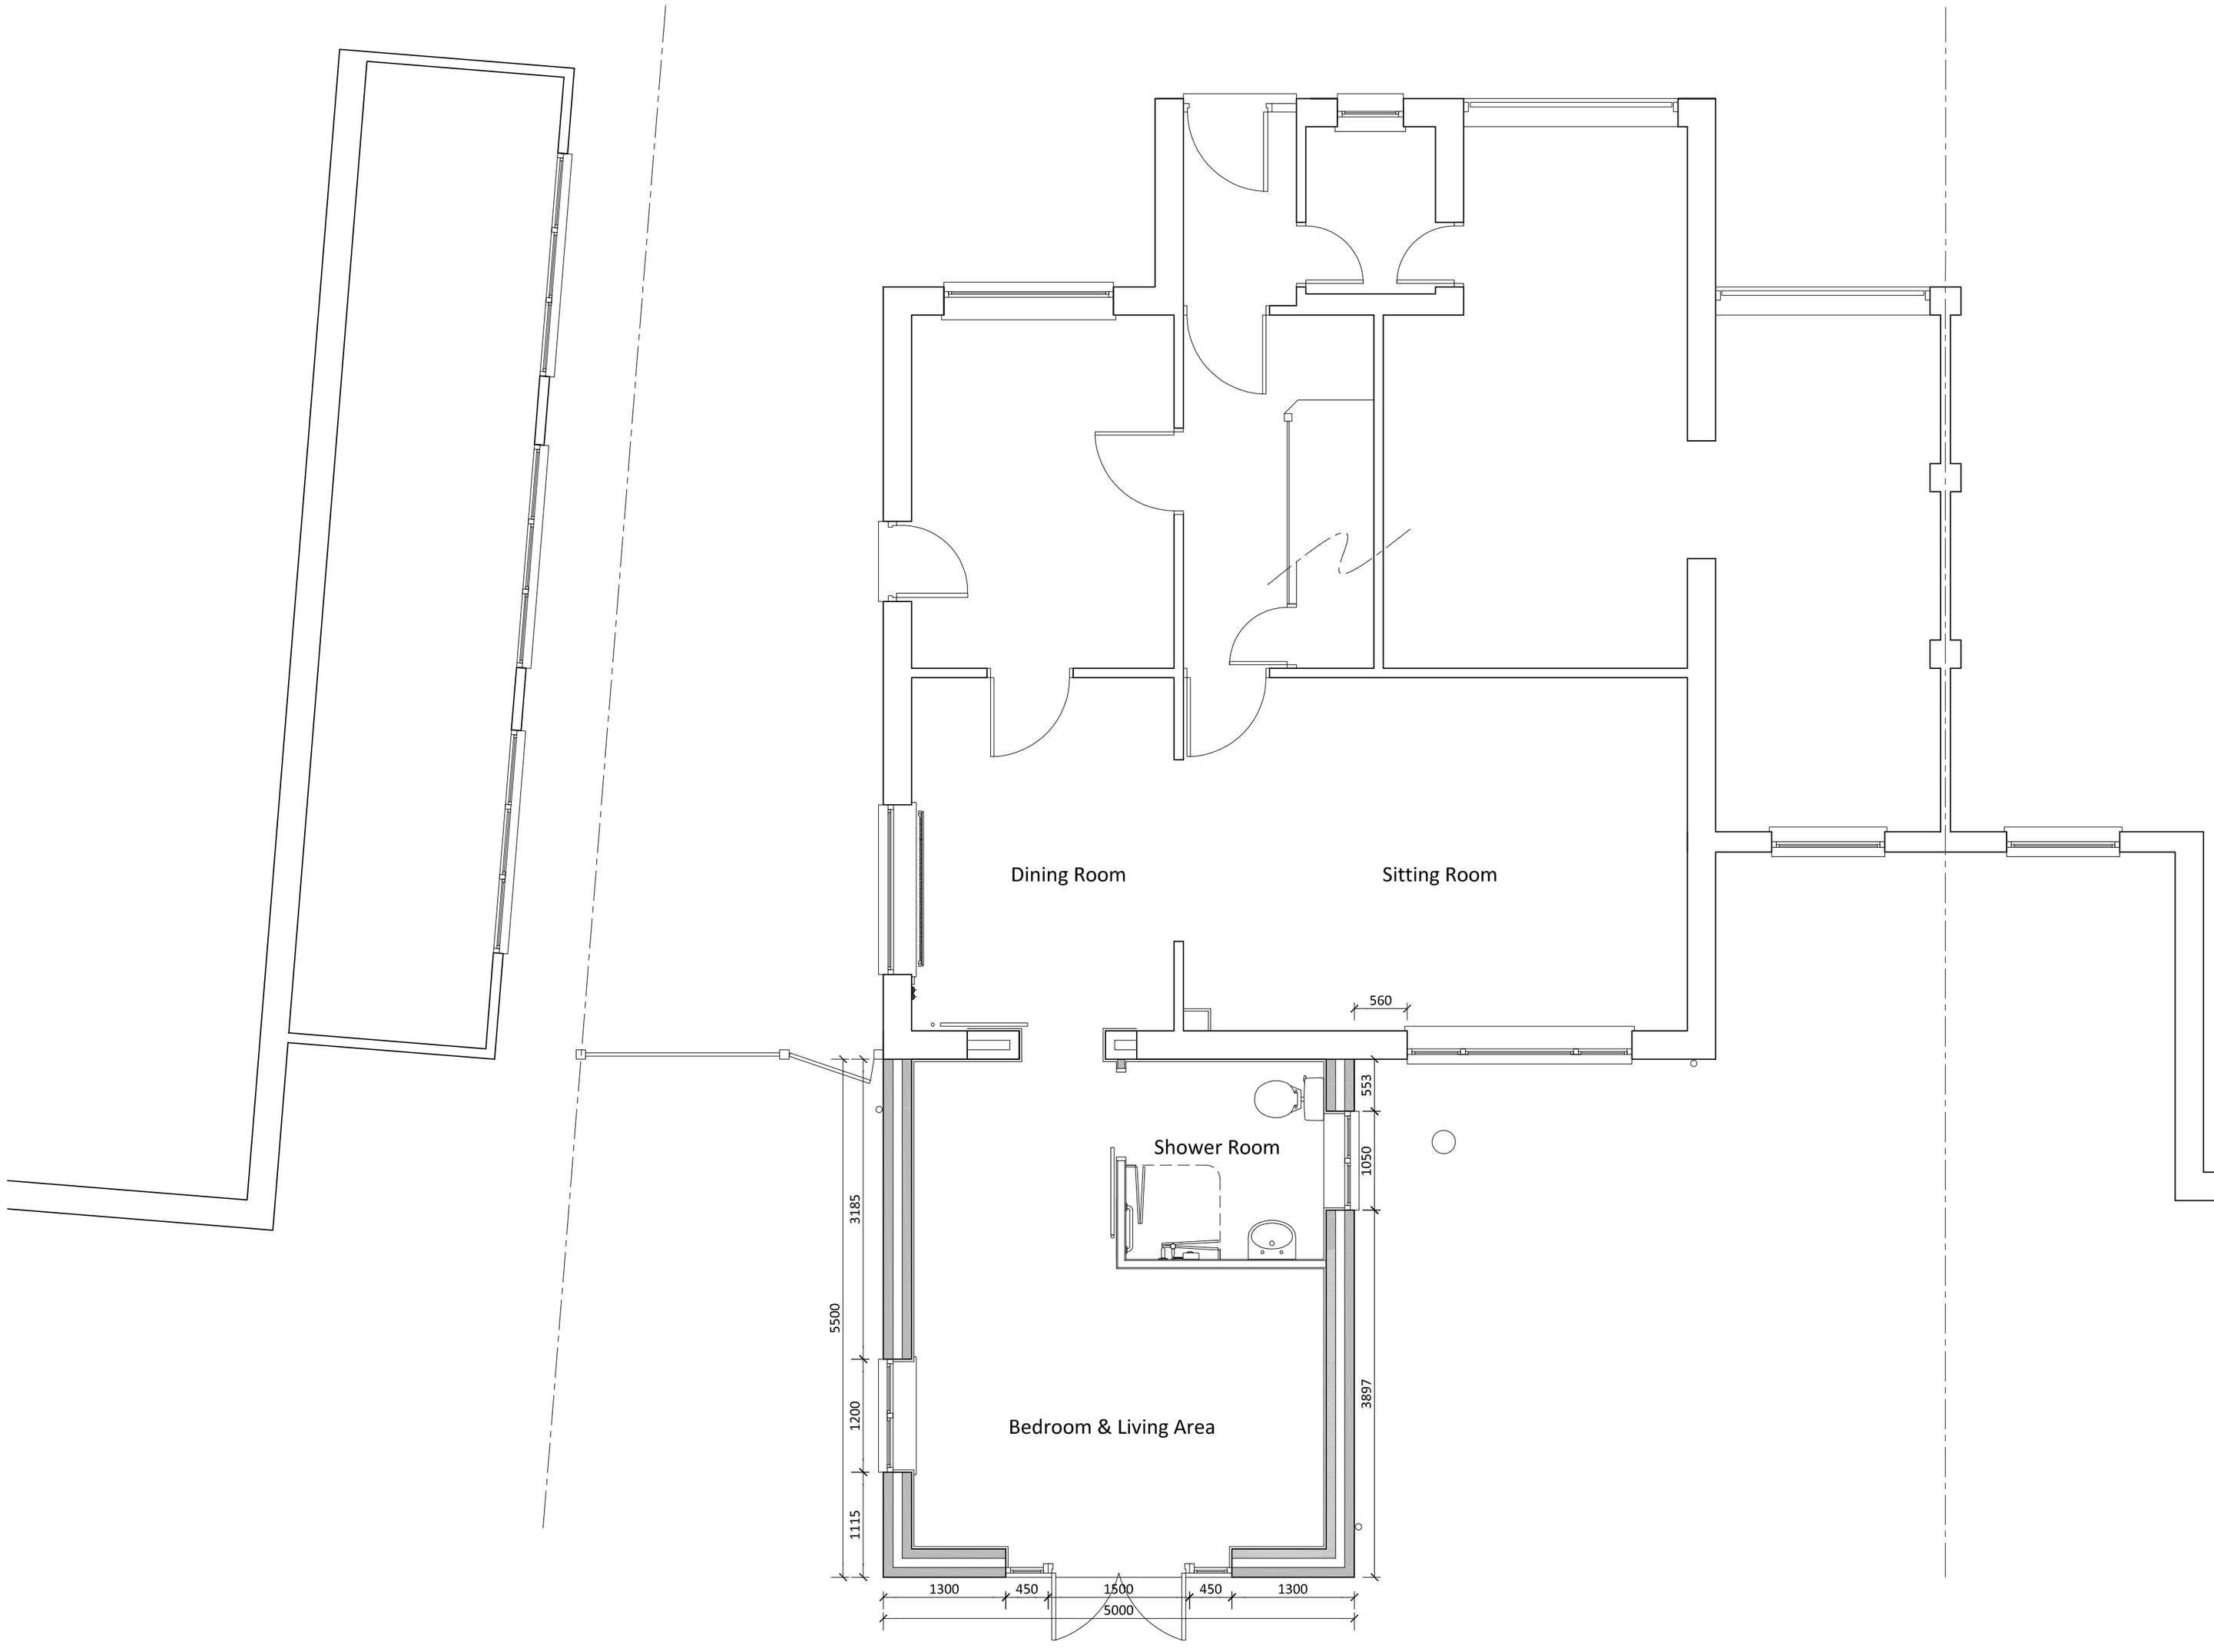

Proposed Ground Floor Plan 1:50

Home Improvement Agency
Making Homes Warm, Safe & Secure

Rev:	Rev Description:	Date:	By:
A	Window omitted to Bedroom and Living Area.	14/10/11	RB


THIS DRAWING IS TO BE READ IN CONJUNCTION WITH THE SCHEDULE OF WORKS NUMBERED THE SAME AS THE I.D NUMBER BELOW

Client:
Mr P Helyer
10 Kennel Lane, Witherley,
Atherstone, CV9 3LJ.
Tel: 01827 714506

Project:
Proposed Disabled Adaptation

O.T:	Paul Withington		
SSIS ID:	438904		
I.D:	5606		
Dwg No:	5606.02A		
Drawn:	RB	Checked:	RB
Revision:	A	Date:	01-09-11
Scale:	1:50	Paper:	A2

Care & Repair (West Leicestershire) Ltd
2 Mantle Lane, Coalville
Leicestershire, LE67 3DW.
Tel: 01530 510031 Fax: 833031
Email: info@carerepair.org.uk
Web: www.carerepair.org.uk

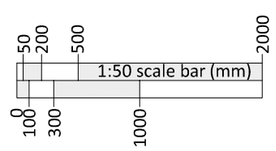

STATEMENT OF OWNERSHIP. This drawing is the property of Care & Repair Ltd and is protected by copyright laws. This drawing may not be copied, altered or distributed without prior written consent from Care & Repair Ltd. Failure to observe this statement may result in legal action being taken.