
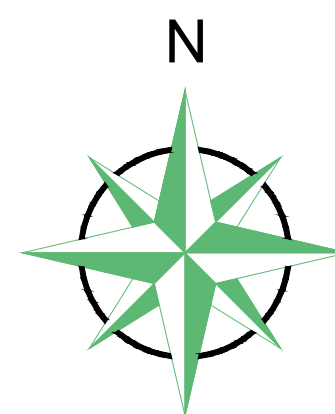


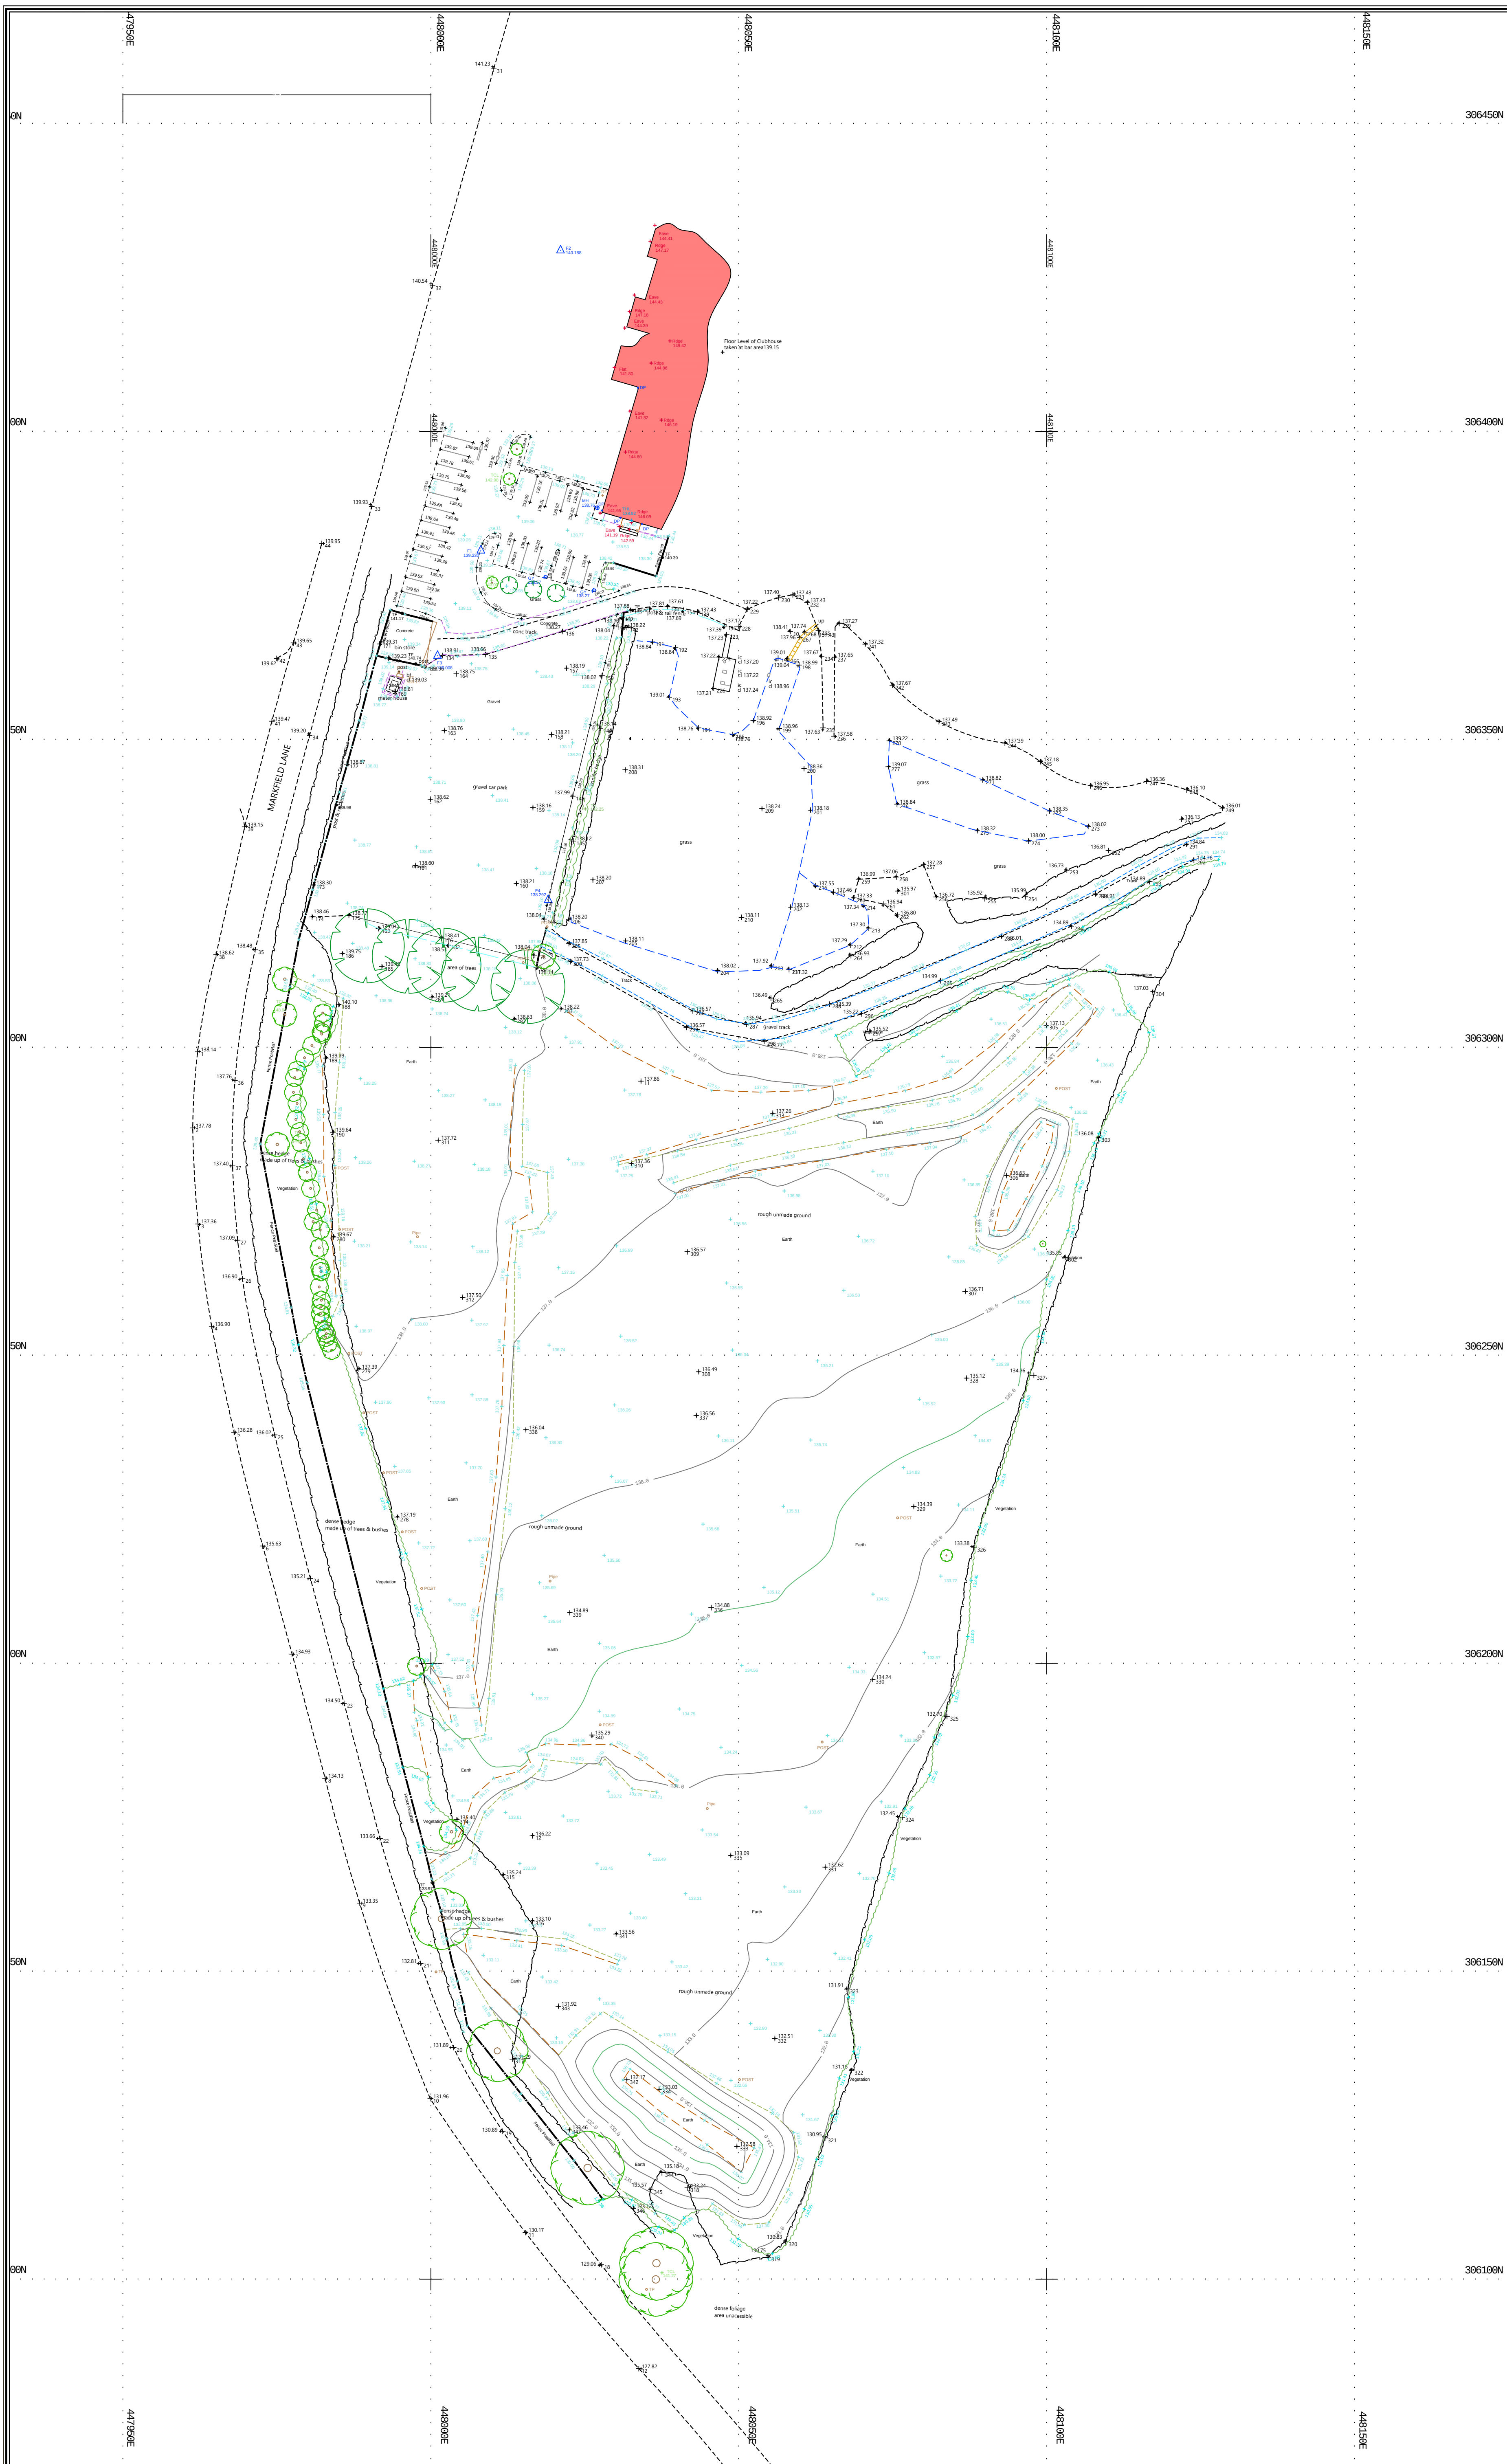

Site Notes:

Survey Legend:

[illegible]

Station	Easting (m)	Northing (m)	Level (m)
F1	448008.121	396386.675	139.230
F2	448021.065	396429.395	140.188
F3	448001.086	396363.568	139.008
F4	448019.668	396323.922	138.292

Rev:	Date:	Description:	Surveyed:	Quality Rel
------	-------	--------------	-----------	-------------

**FOSSE
SURVEYING**

Fosse Surveying Limited
The Old Vicarage, Market St, Castle Donington, DE74 2JB
Tel: 0156 2325169
Mobile: 07940 147264
Email: mail@fosseurveying.co.uk - Website: www.fosseurveying.co.uk

Client **Michael Collins**

Project Forest Hill Golf, Markfield Lane

Botcheston
LE9 9FH

Title	Topographical Survey
-------	----------------------

Surveyed:	GT	Date:	12/09/2024
-----------	----	-------	------------

Quality Ref: 2819 Scale: 1:500@A1

Level Datum: OS GNSS	Grid: OS GNSS
----------------------	---------------

[illegible]

Job No.	2819	Rev.
Comments:		

The survey has been orientated to the Ordnance Survey (OS) National Grid (OSGB36) via a GPS and the OS active network.

No Scale factor has been applied to the survey therefore the coordinates shown are arbitrary and not true OS which has a scale

Trees are positioned accurately unless stated, Boles & Canopies are indicated unless otherwise stated, where possible.

Some services may have been omitted due to dense vegetation, parked vehicles, or site access issues.

All critical dimensions to be verified on site before design - construction takes place. All dimensions shown are in meters.

No liability will be taken for this drawing if passed onto a third party without written permission of Fosse Surveying.
