
11/00489/FUL DSCONS RM

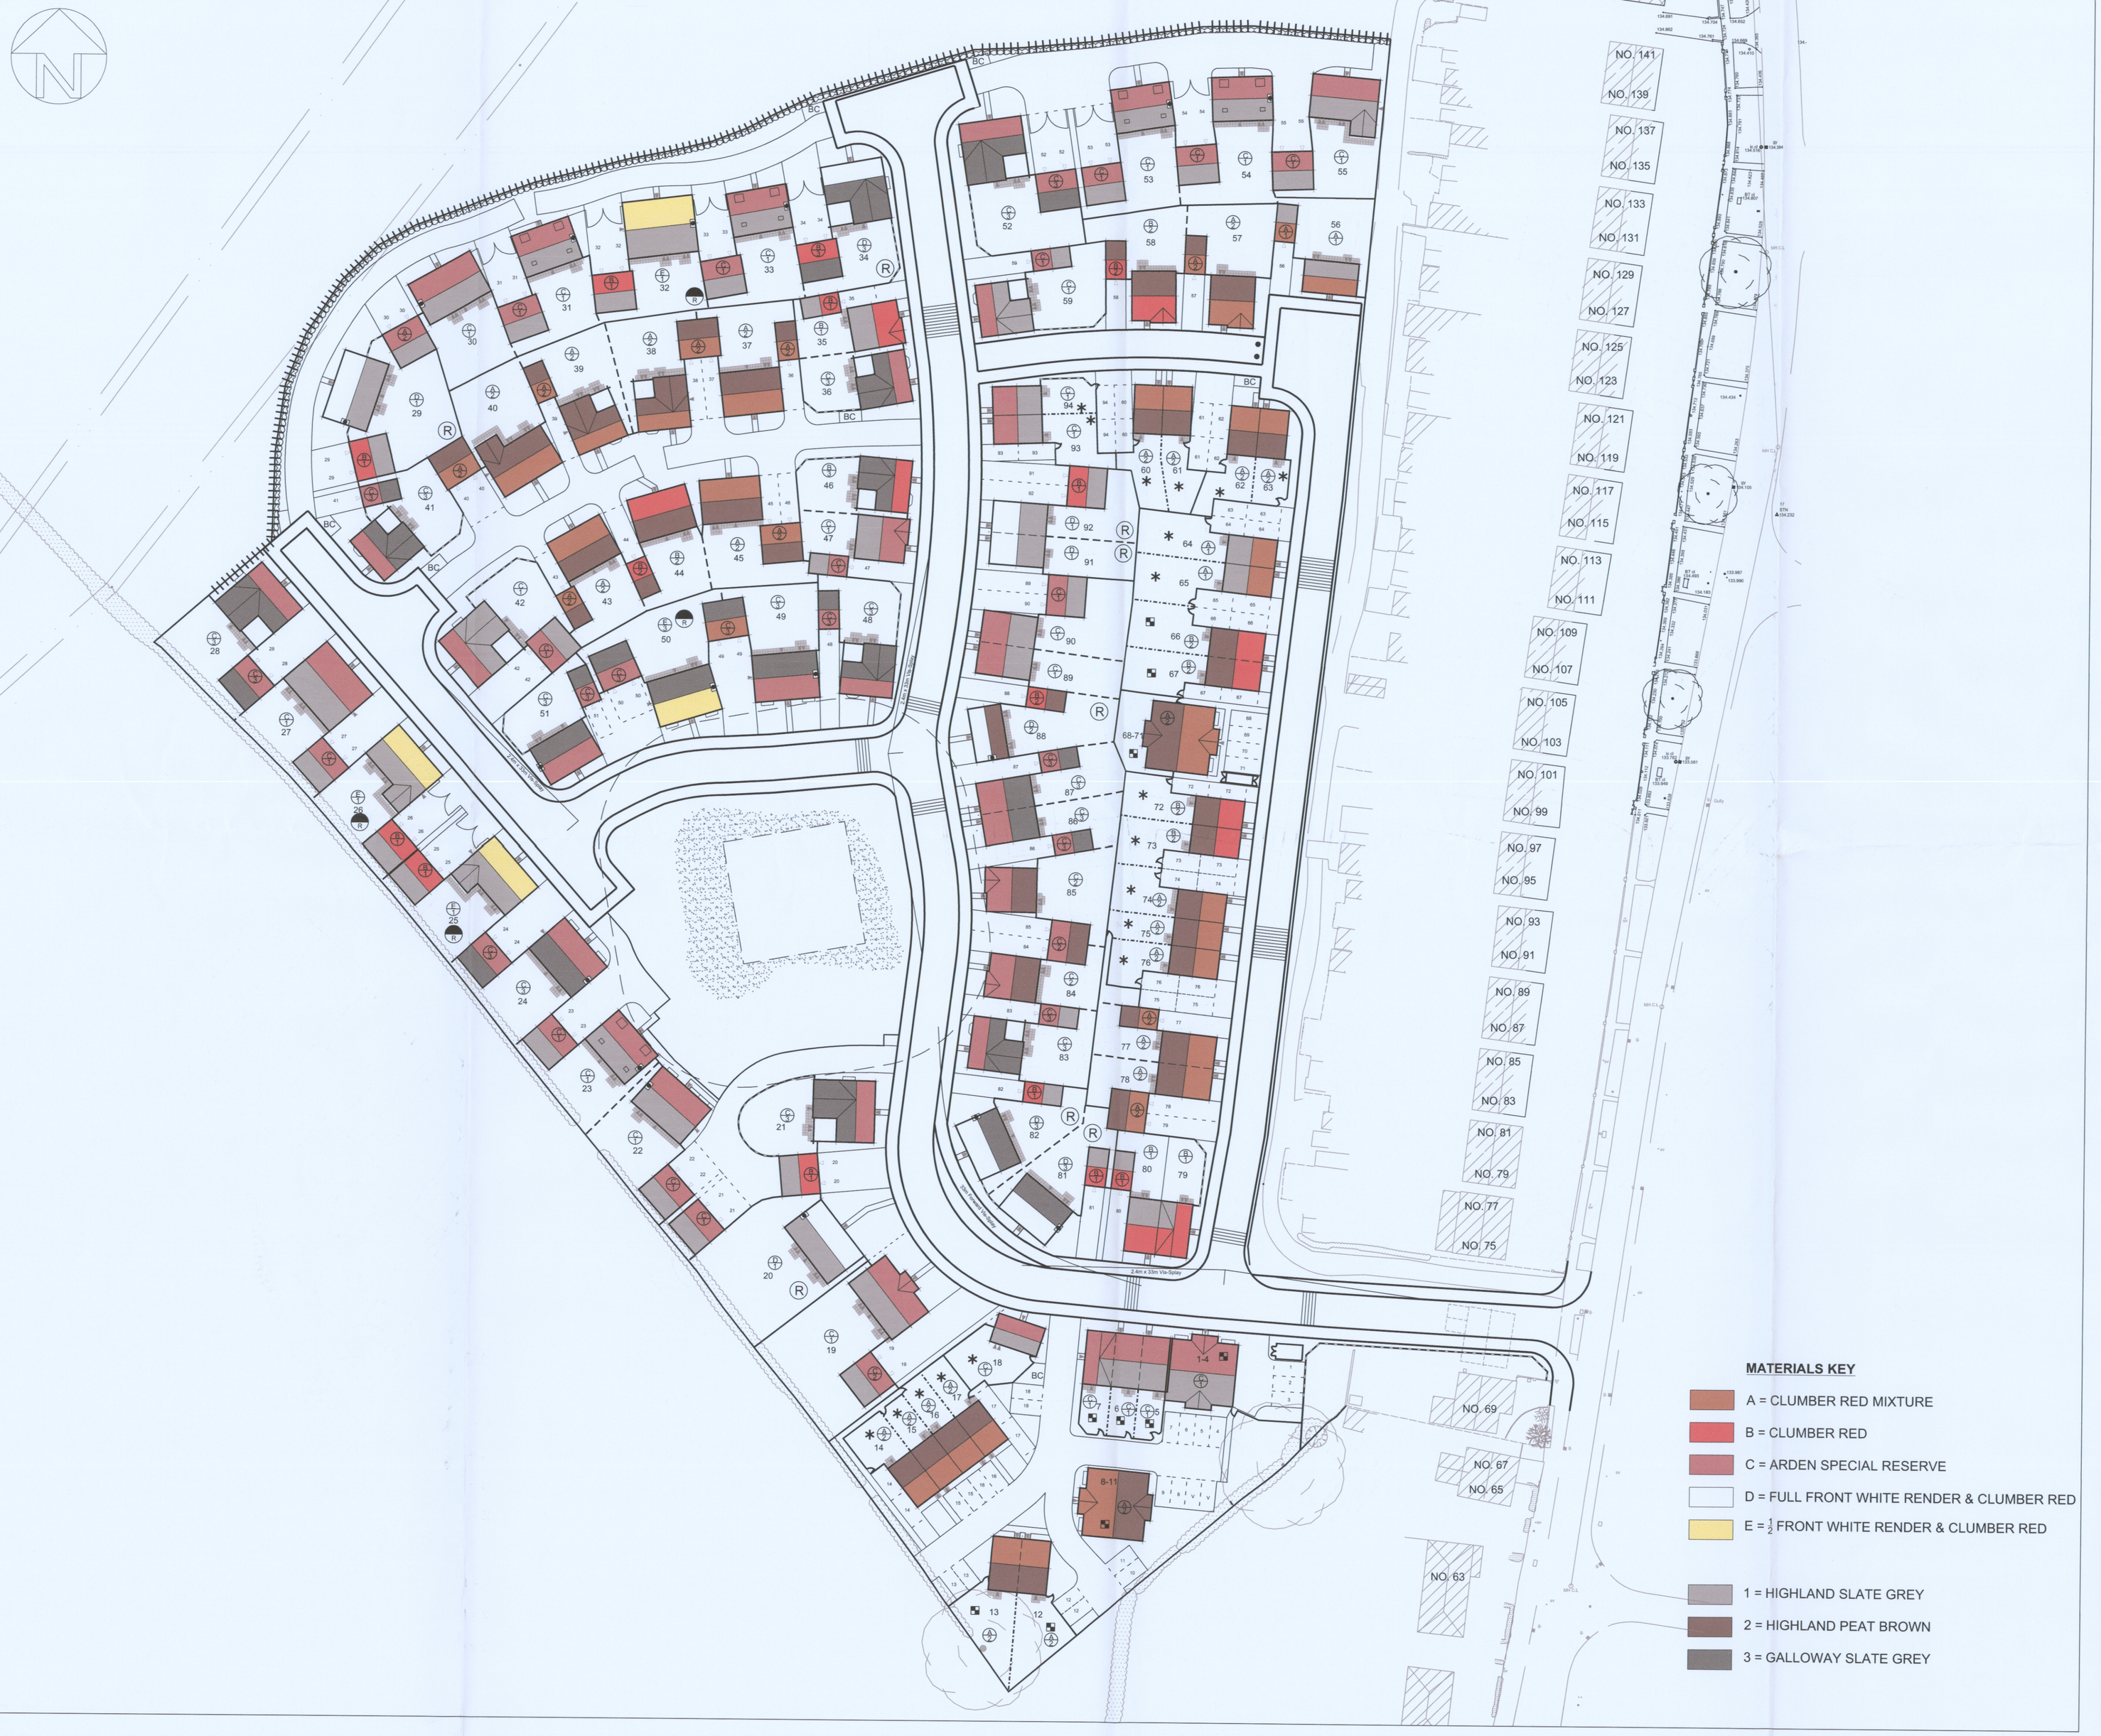

REVISIONS

JOB
PROPOSED RESIDENTIAL DEVELOPMENT
DRAGON LANE
NEWBOLD VERDON

DRAWING
SITE LAYOUT
MATERIALS PLAN

DATE: 01.08.12	DRAWN: CG	SCALE: 1:500@A1

©THIS DRAWING AND THE BUILDING WORKS DEPICTED ARE THE COPYRIGHT OF J.S.BLOOR (MEASHAM) LIMITED AND MAY NOT BE REPRODUCED OR AMENDED EXCEPT BY WRITTEN PERMISSION. NO LIABILITY WILL BE ACCEPTED FOR AMENDMENTS MADE BY OTHER PERSONS.

BLOOR HOMES®
EAST MIDLANDS DIVISION
BLOOR HOMES EAST MIDLANDS DIVISION
14 CHARTER POINT WAY, ASHBY BUSINESS PARK,
ASHBY-DE-LA-ZOUCH, LEICESTERSHIRE LE65 1NF
TELEPHONE 01530 565050 FACSIMILE 01530 565051

DRAWING No: M119_EM_03