DAVID HAYNES dip. Arch. A.R.I.B.A. **ARCHITECT**
28, Leicester Road, Groby, Leicester LE6 0DJ email: dwhb@dshmhaynes.co.uk
Tel & fax: 0116 2873291 mob: 07813 1285506

GROUND FLOOR REAR EXTENSION 2 & 2 PALMER
100 LEICESTER ROAD GROBY LEICESTER LE6 0DN

drawing number 3 of 5 date 04.2008 scale 1:50 1:200

block plan 1:200

LEICESTER ROAD

100
driveway area
3 cars
site plan
482 m²

105 98 97

N

existing house
200
2000
4000

34 33 32 31 30

APPROVED PLAN

RECEIVED
11 APR 2008
SERVICES
DEVELOPMENT

THE PARTY WALL etc. ACT 1996 will apply

part ground floor plan as proposed

hall

lounge

dining - kitchen

bedroom

bathroom

utility

roof light over

roof light over

velux window

radiator

5000

3000

2400

2800

1800 min

C.B. house

re-positioned

conservatory

300 100 300 300

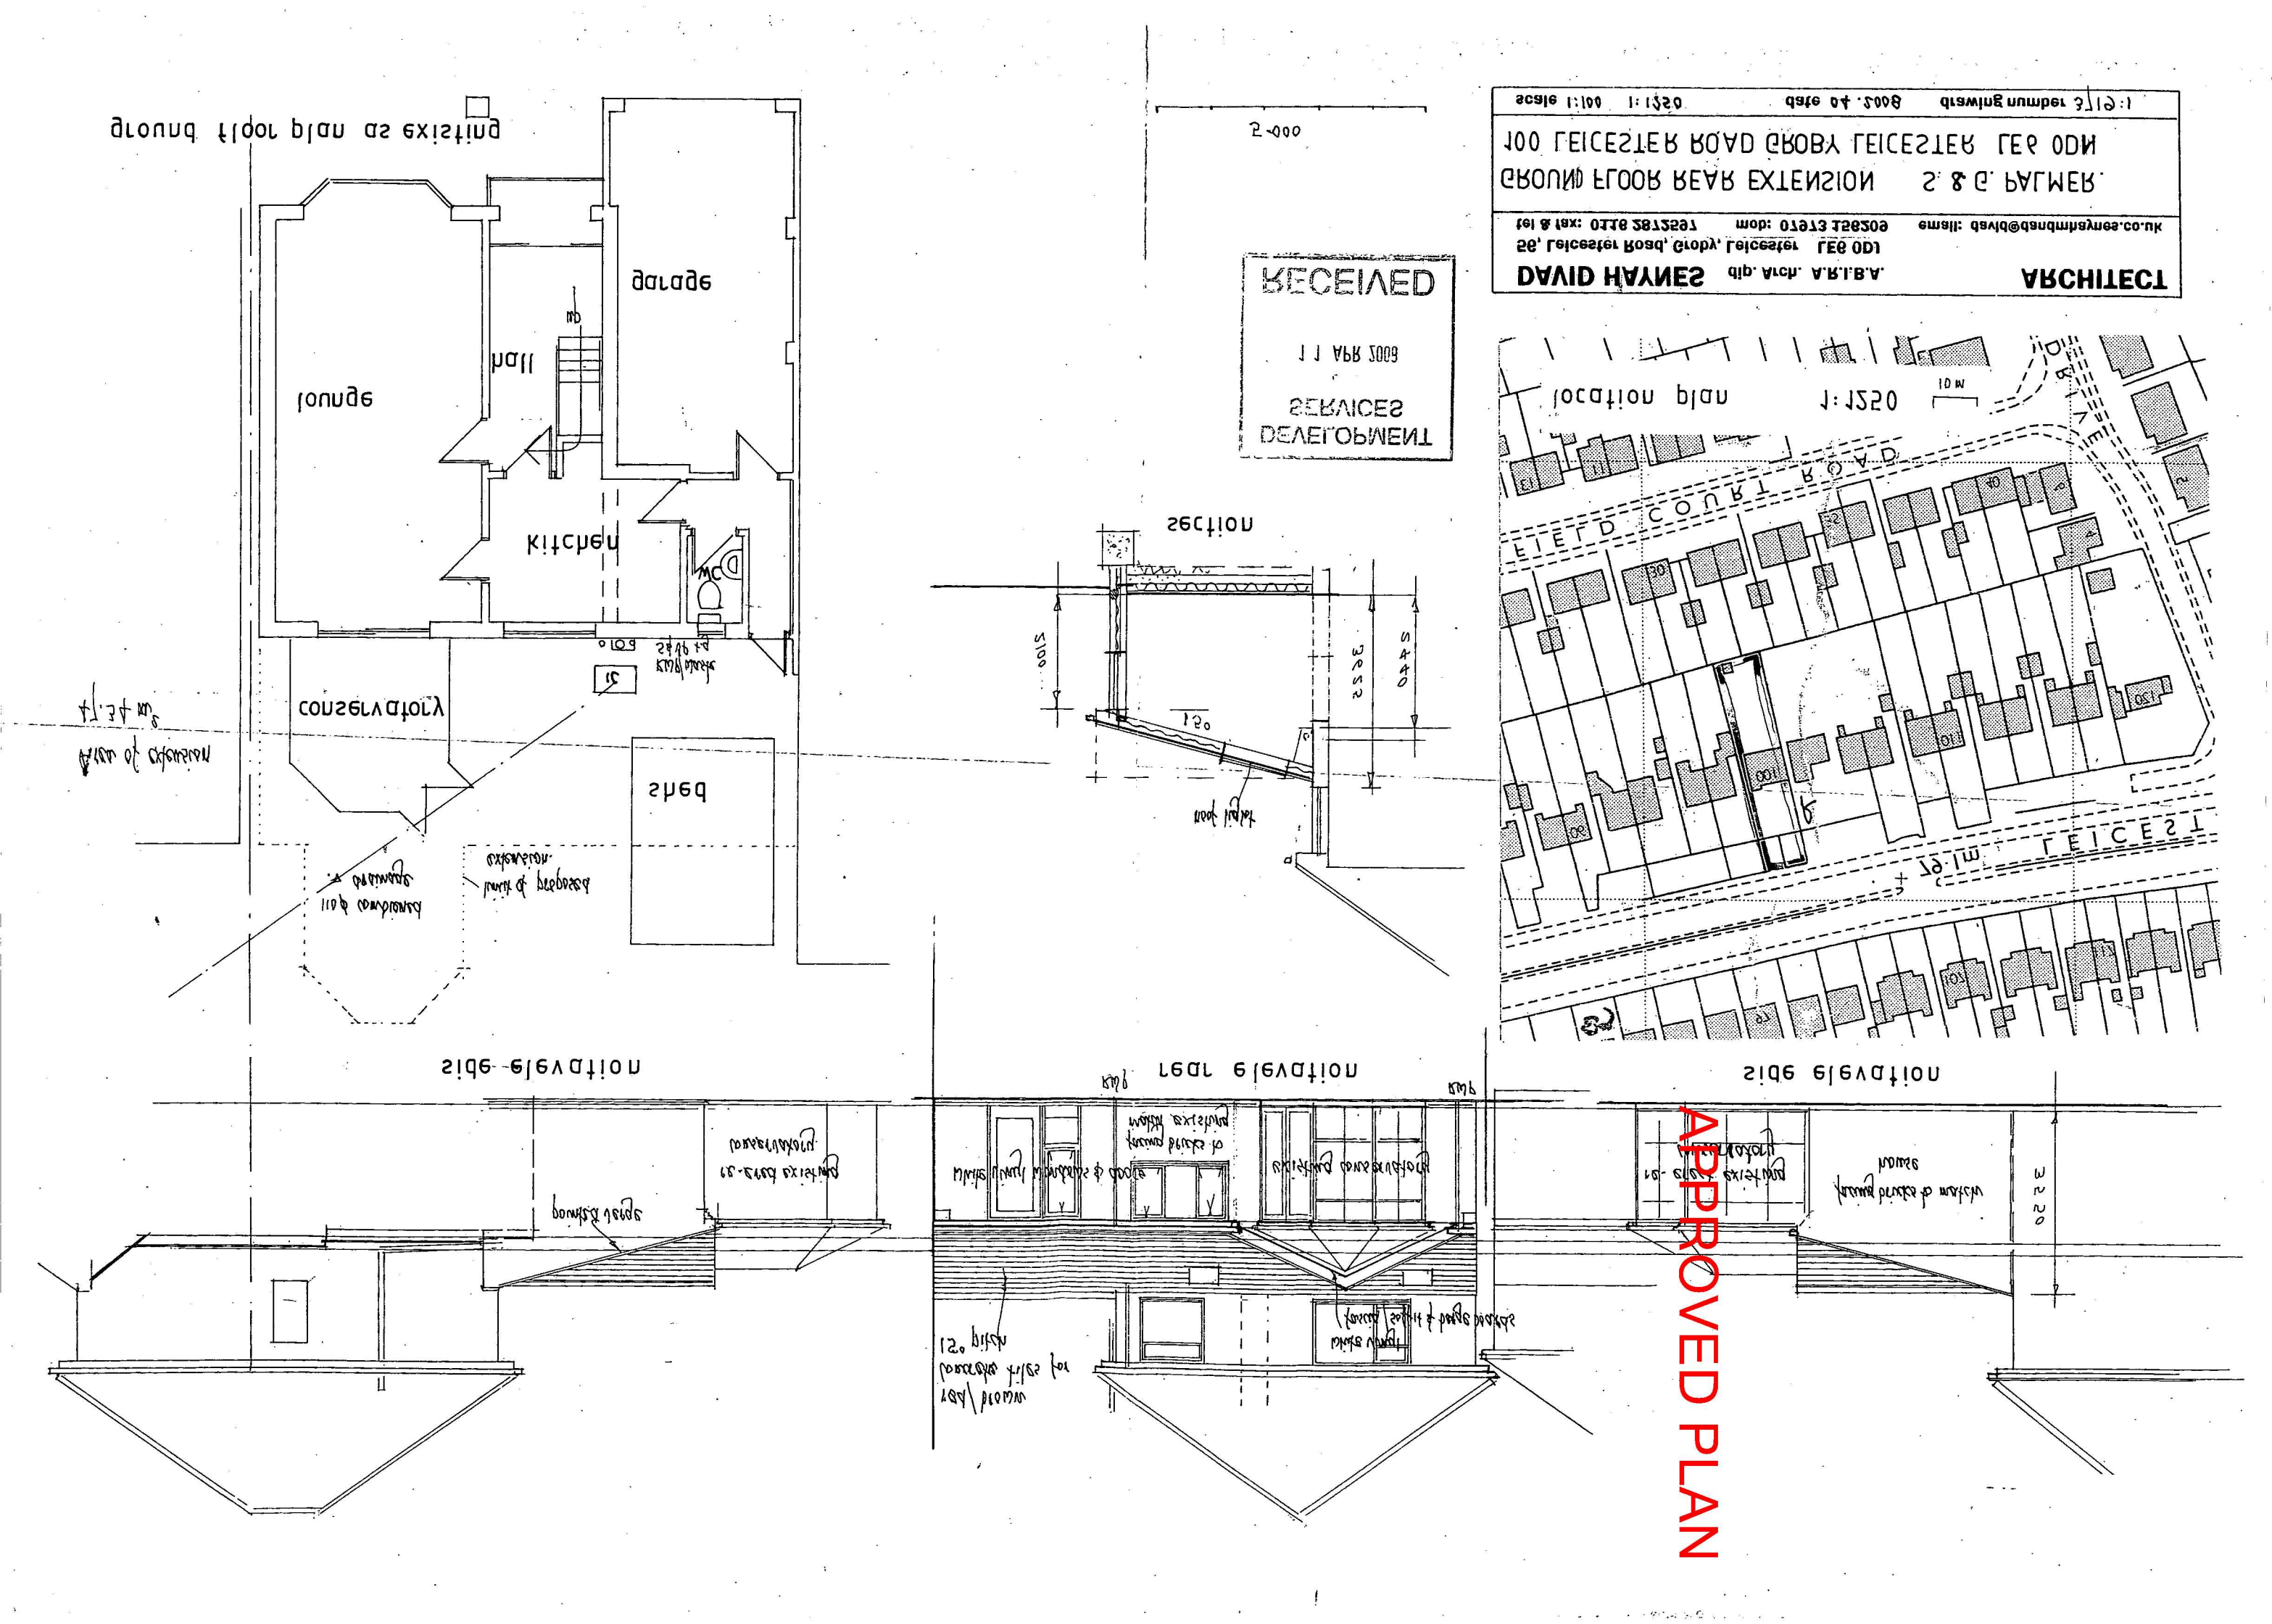

ARCHITECT
DAVID HAYNES
dip. Arch. A.R.I.B.A.
56, Leicester Road, Groby, Leicester LE6 0DL
tel & fax: 0116 2872597
mob: 07973 156209
email: david@dandmhaynes.co.uk
GROUND FLOOR REAR EXTENSION
S. & G. PALMER
100 LEICESTER ROAD GROBY LEICESTER LE6 0DN
scale 1:100 1:1250
date 04.2008
drawing number 3/19:1
RECEIVED
11 APR 2008
SERVICES
DEVELOPMENT
location plan
1:1250
10 m
FIELD COURT ROAD
LEICEST
section
ground floor plan as existing
lounge
hall
garage
kitchen
conservatory
shed
sides elevation
rear elevation
sides elevation
APPROVED PLAN