


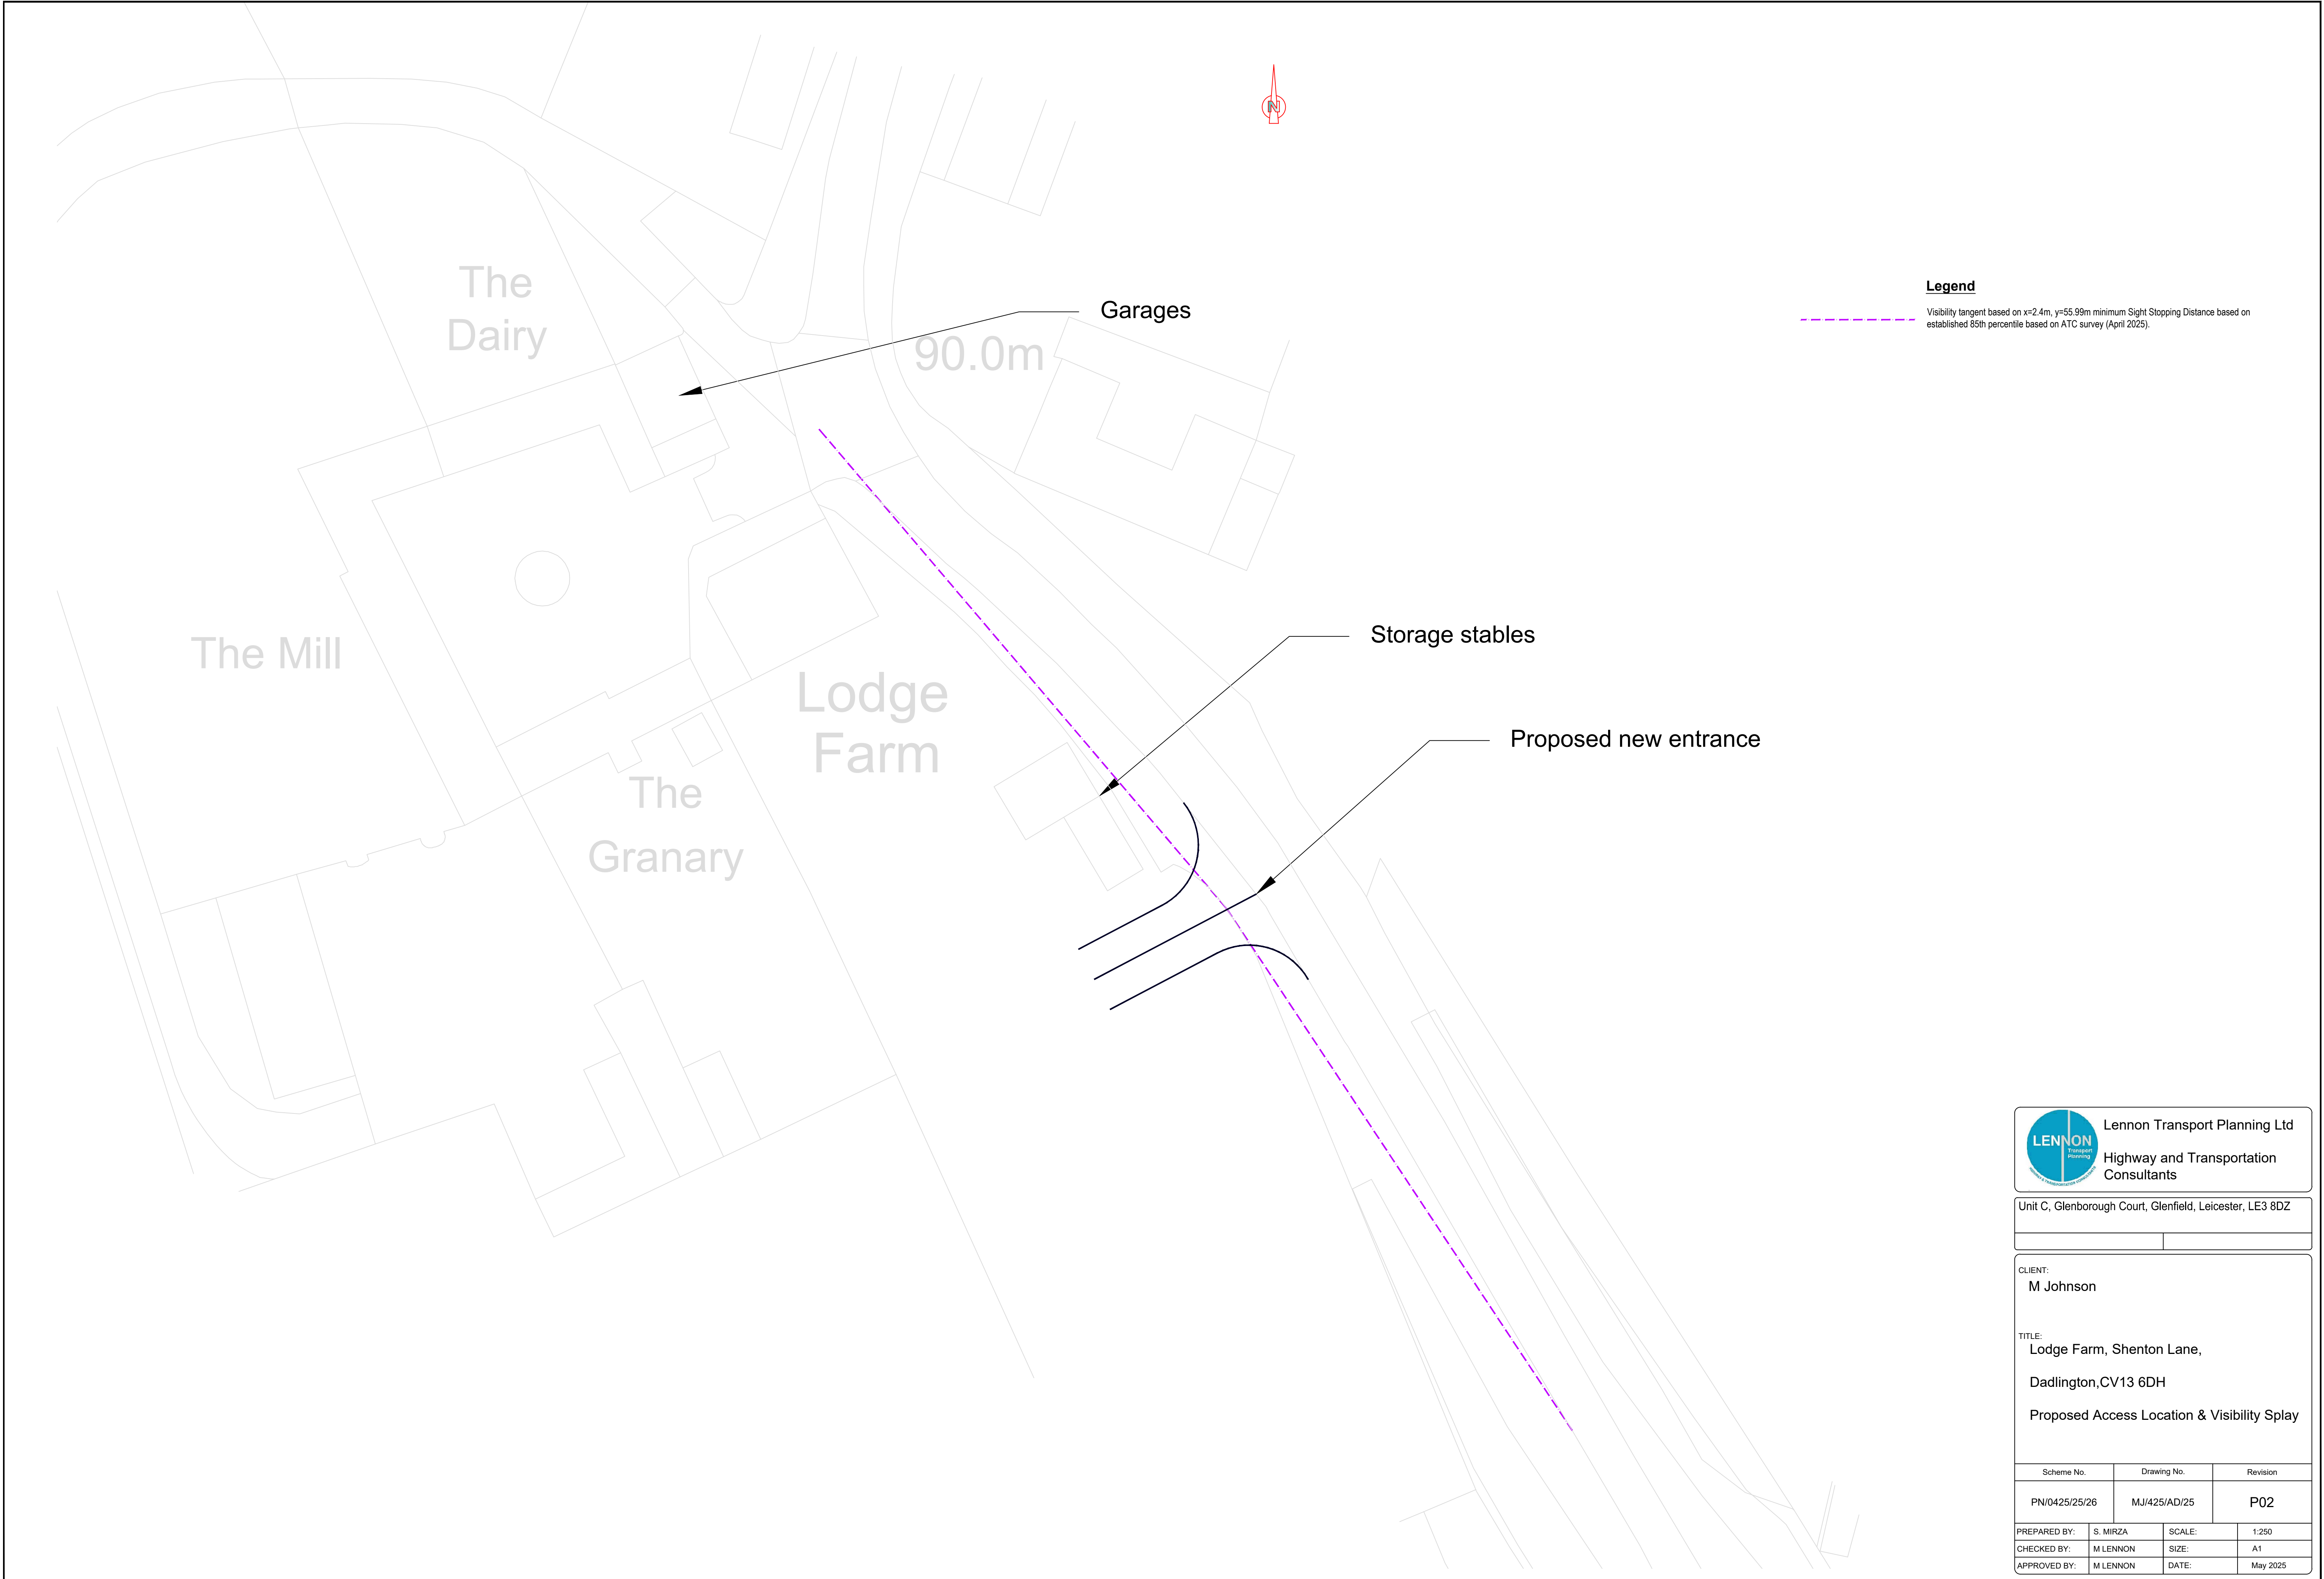



Lennon Transport Planning Ltd
Highway and Transportation Consultants

Unit C, Glenborough Court, Glenfield, Leicester, LE3 8DZ

CLIENT:
M Johnson

TITLE:
Lodge Farm, Shenton Lane,
Dadlington, CV13 6DH
Proposed Access Location & Visibility Splay

Scheme No.		Drawing No.		Revision	
PN/0425/25/26		MJ/425/AD/25		P02	
PREPARED BY:	S. MIRZA	SCALE:		1:250	
CHECKED BY:	M LENNON	SIZE:		A1	
APPROVED BY:	M LENNON	DATE:		May 2025	