


1.

all architraves to be retained in the main reception area
2.

all flooring to be removed thru out
3.

all skirting to be removed and stored for reinstallation where possible
4.

lower low timber rails to be assessed after main strip out completed
- top timber rail to be retained

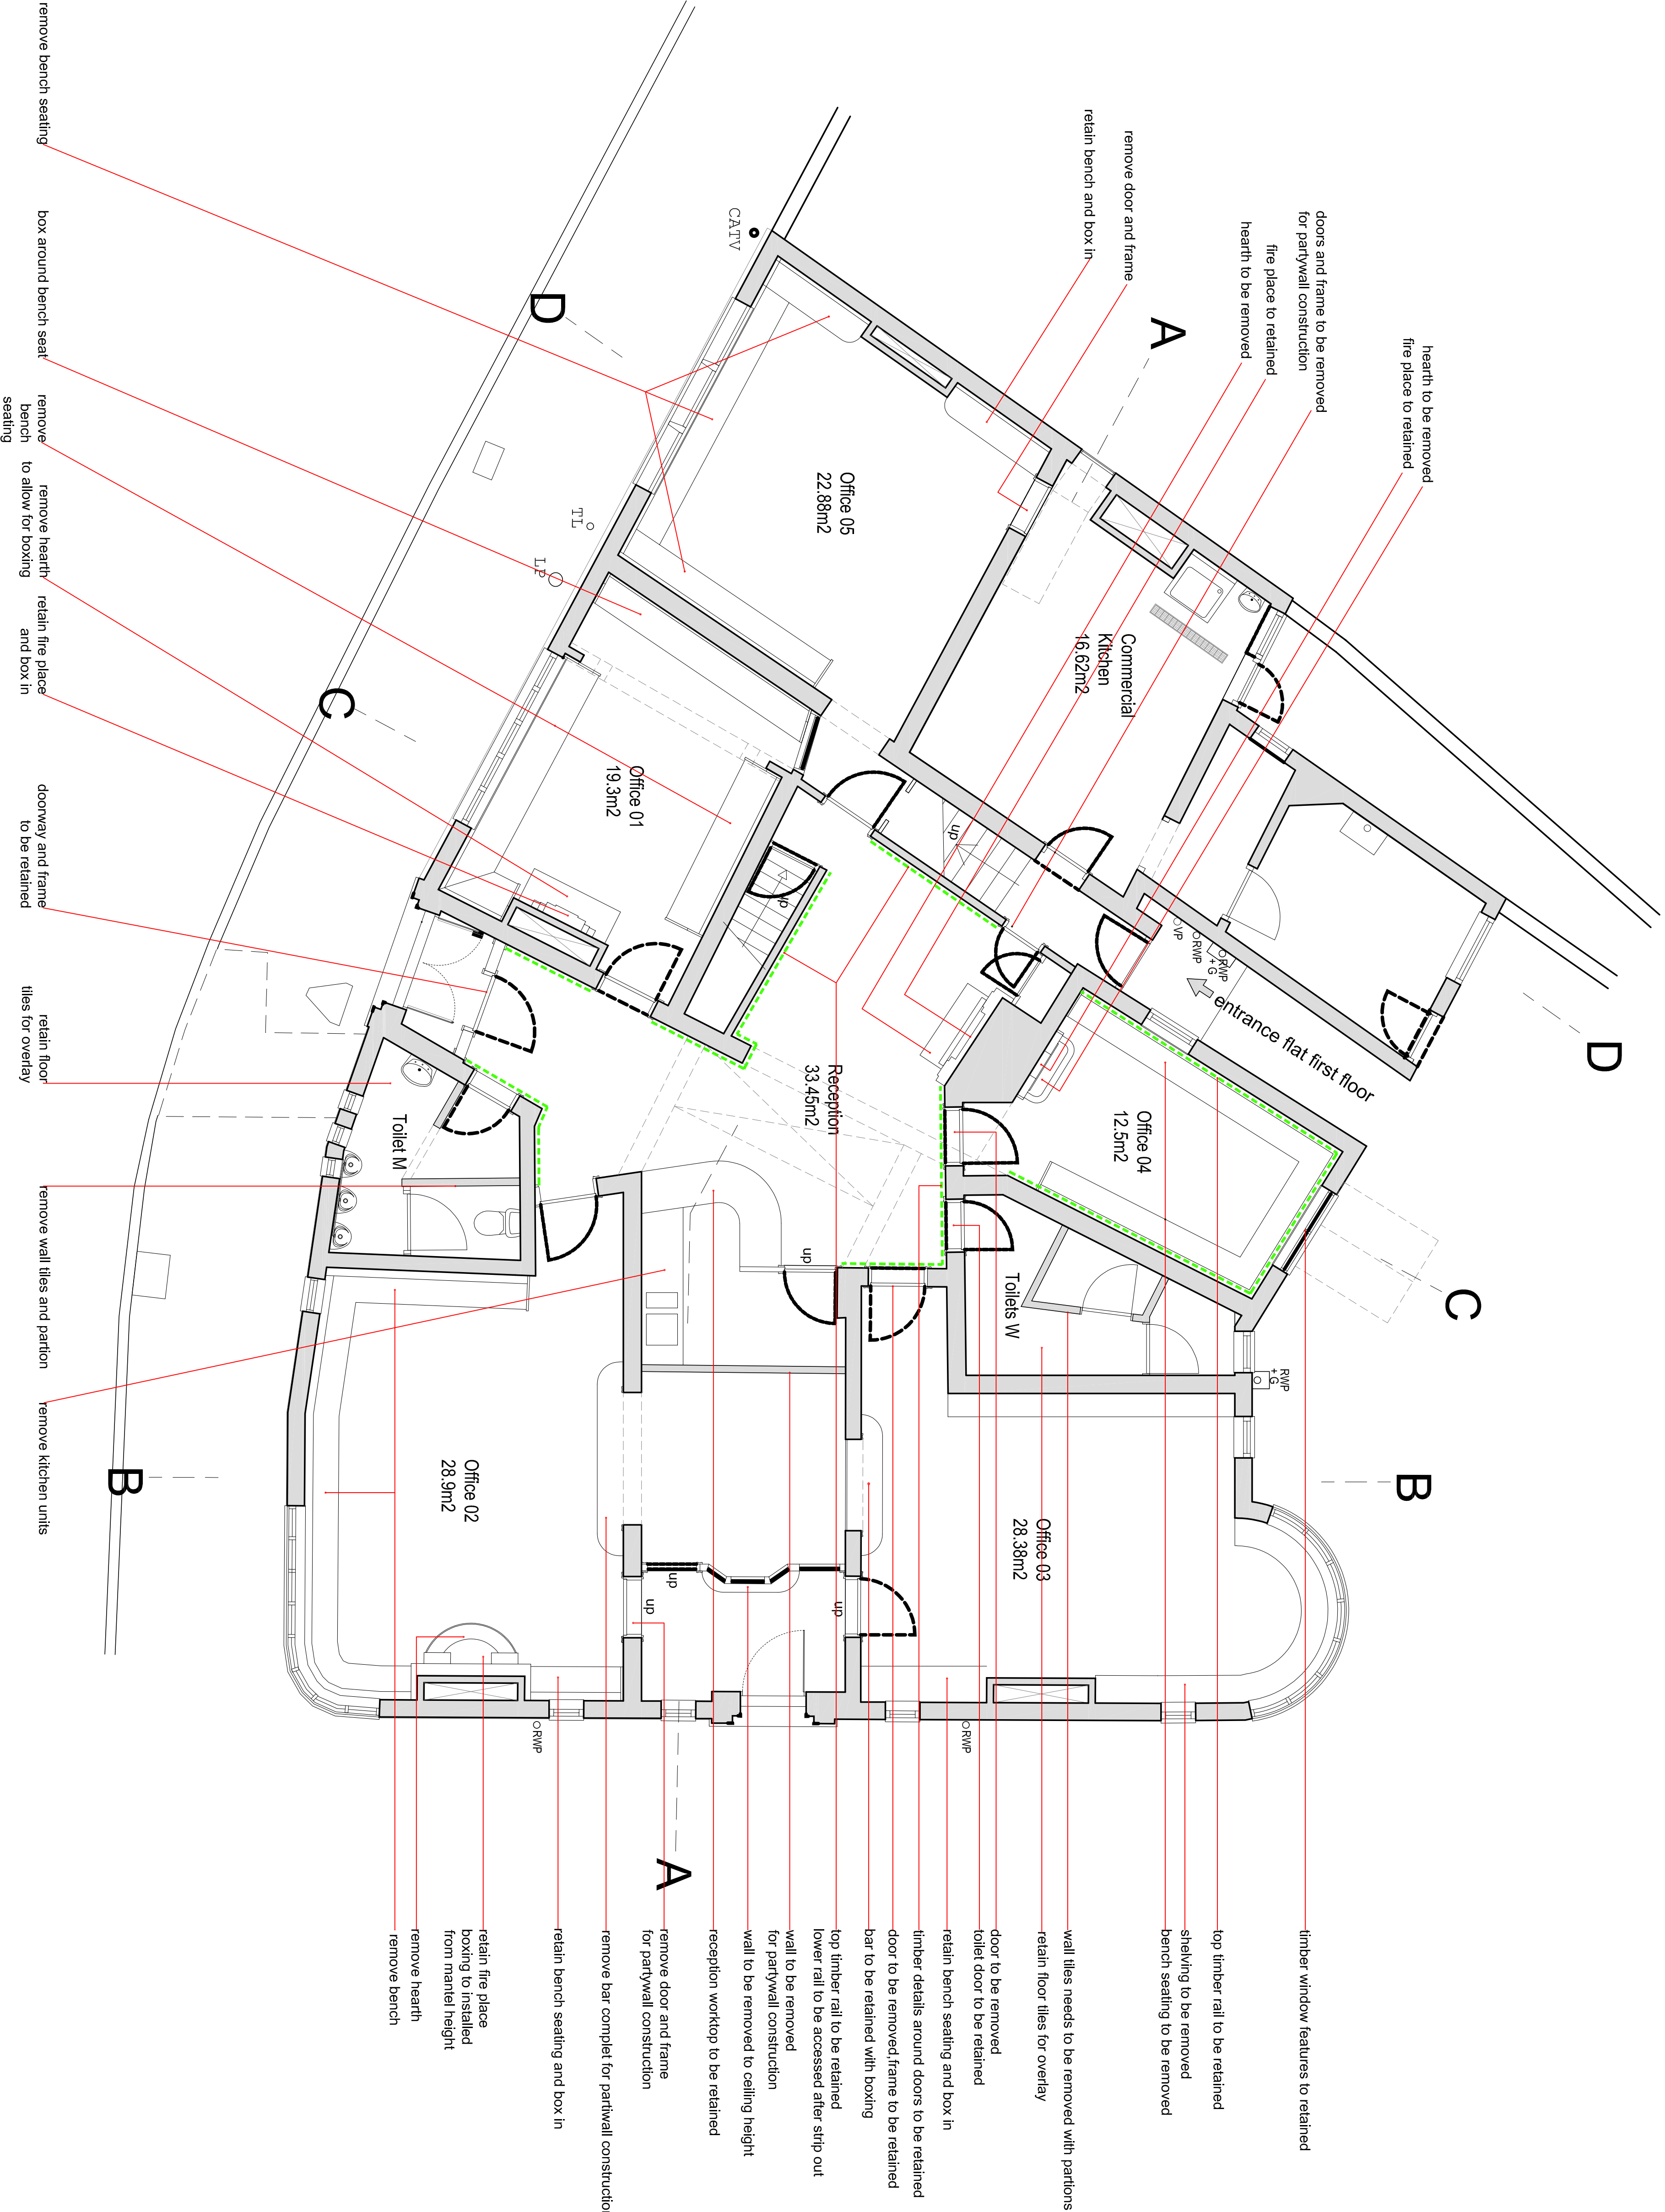

1

Existing Ground Floor Plan