


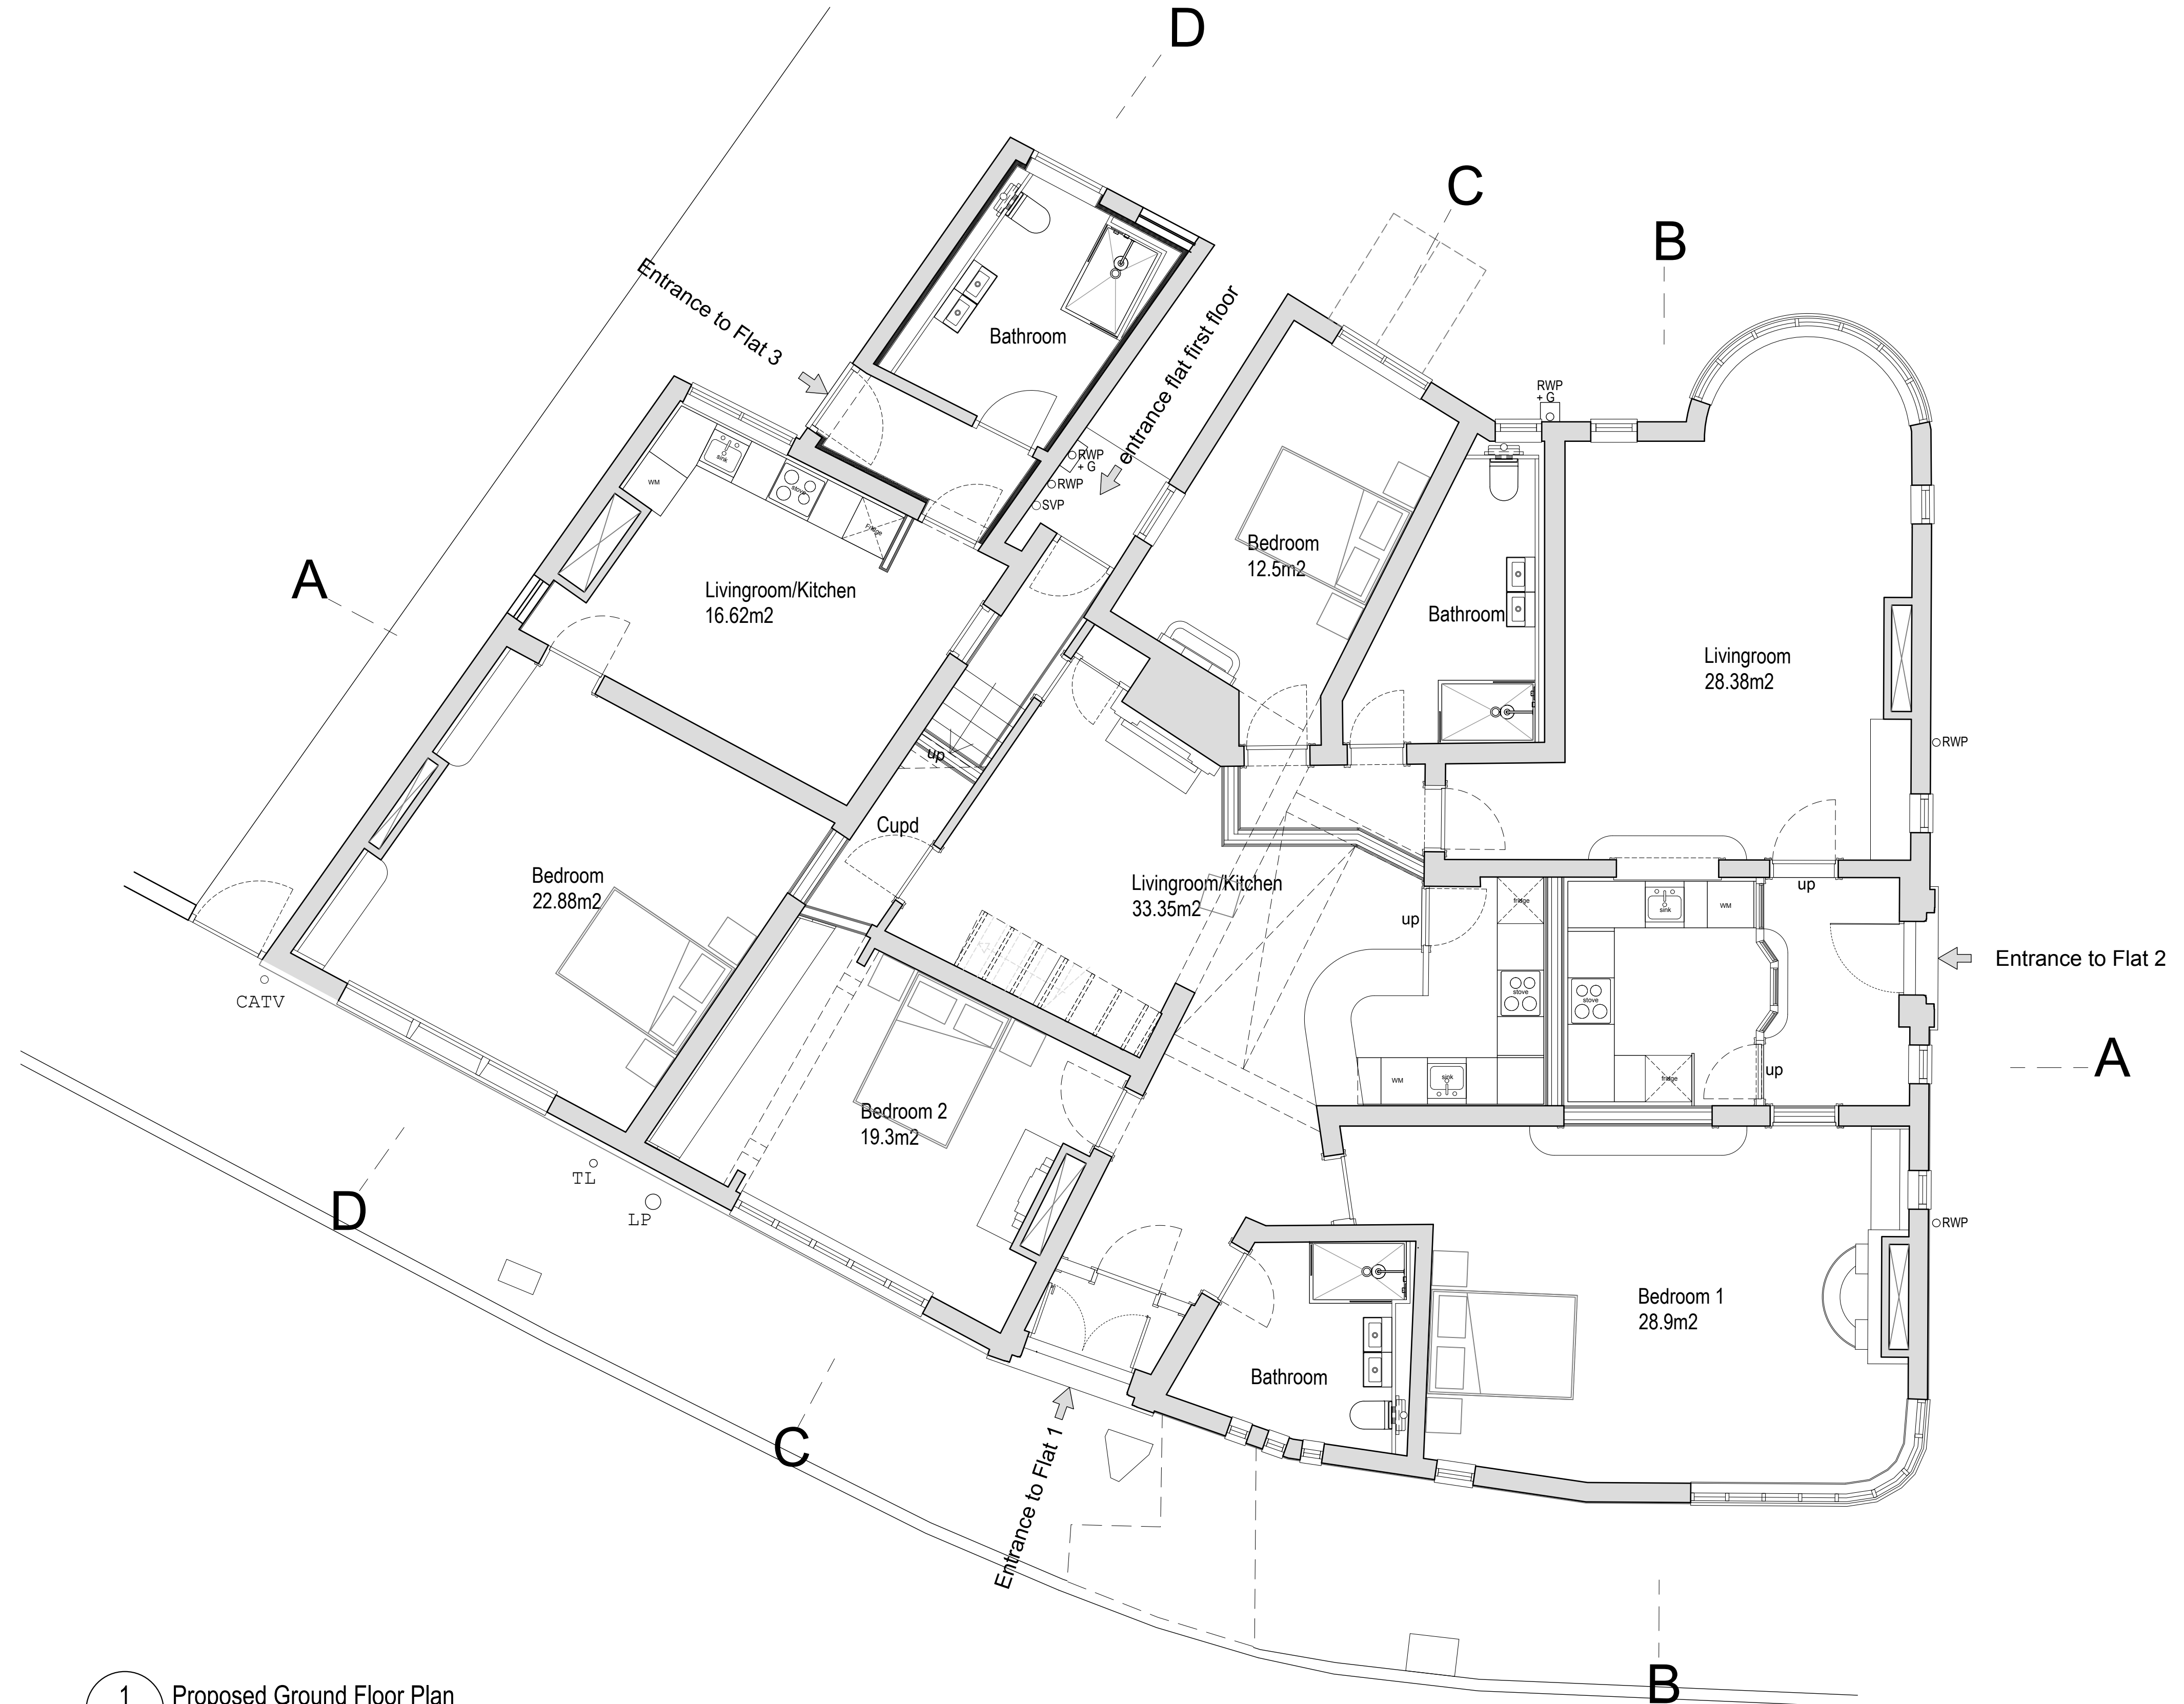

1 Proposed Ground Floor Plan
10_202