
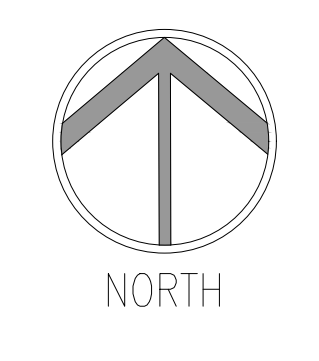


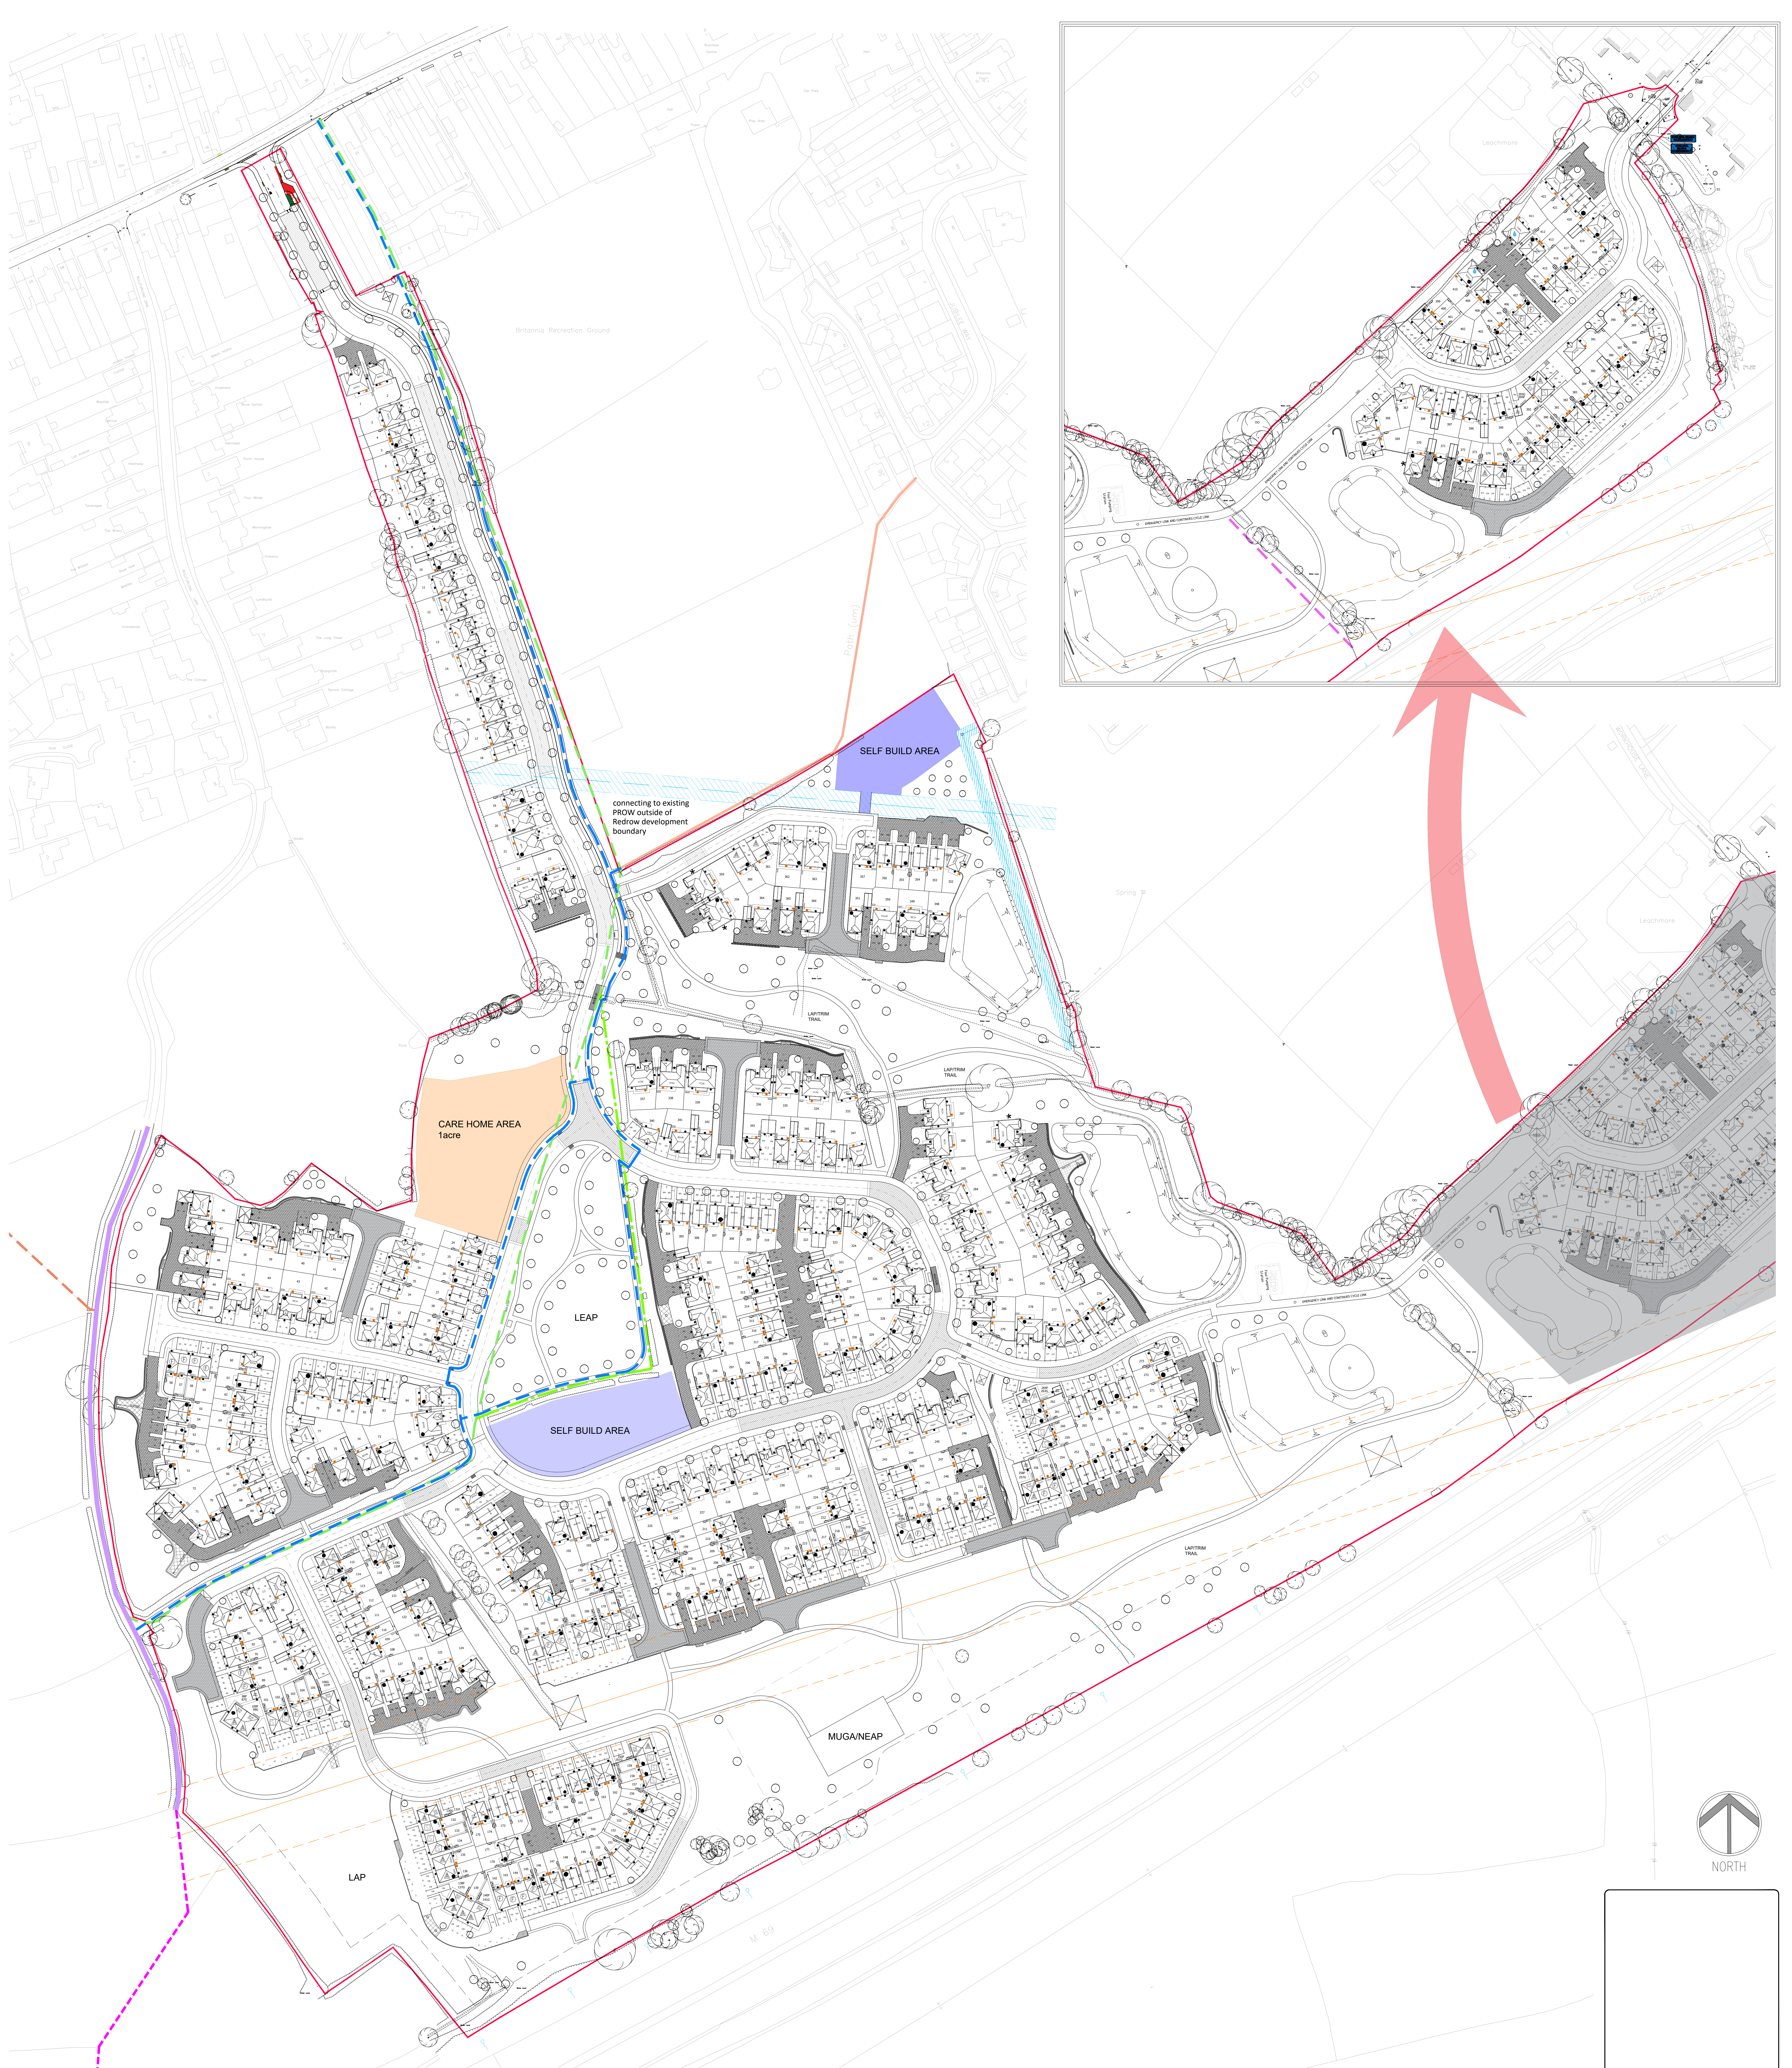

- — — — — INDICATE SUGGESTED PROW DIVERSION
- - - - - INDICATE EXISTING PROW - U66
- . - . - . INDICATE EXISTING PROW - U66A
- — — — — INDICATE EXISTING PROW - U65
- - - - - INDICATE EXISTING PROW - U57
- . - . - . INDICATE EXISTING PROW - U59
- — — — — INDICATE BULLFURLONG LANE

A 14.08.25 updated to suit site layout changes		DL
Revision	Date	Amendment
Drawing Status: PRELIMINARY PLANNING CONSTRUCTION ☒		
Development: LAND SOUTH OF BURBAGE		
Location: BURBAGE		
Marking Name: PROW - EXISTING AND PROPOSED		
Drawing Number: 1693-08-02-115		
Revision: A	Scale: 0m	1:1000
Drawn By: DL	Date Stamped: JUNE 25	
Checked by:	Date:	

Redrow Homes Midlands
Redrow House, 10000 Green, Walsley, Tarnworth
S40 9JH
Tel: 01827 260600 Fax: 01827 262454 Web: www.redrow.co.uk

Legal Disclaimer:
This layout has been designed after due consideration of our Context & Constraints Plan

LAND SOUTH OF BURBAGE, BURBAGE - PROW - EXISTING AND PROPOSED