


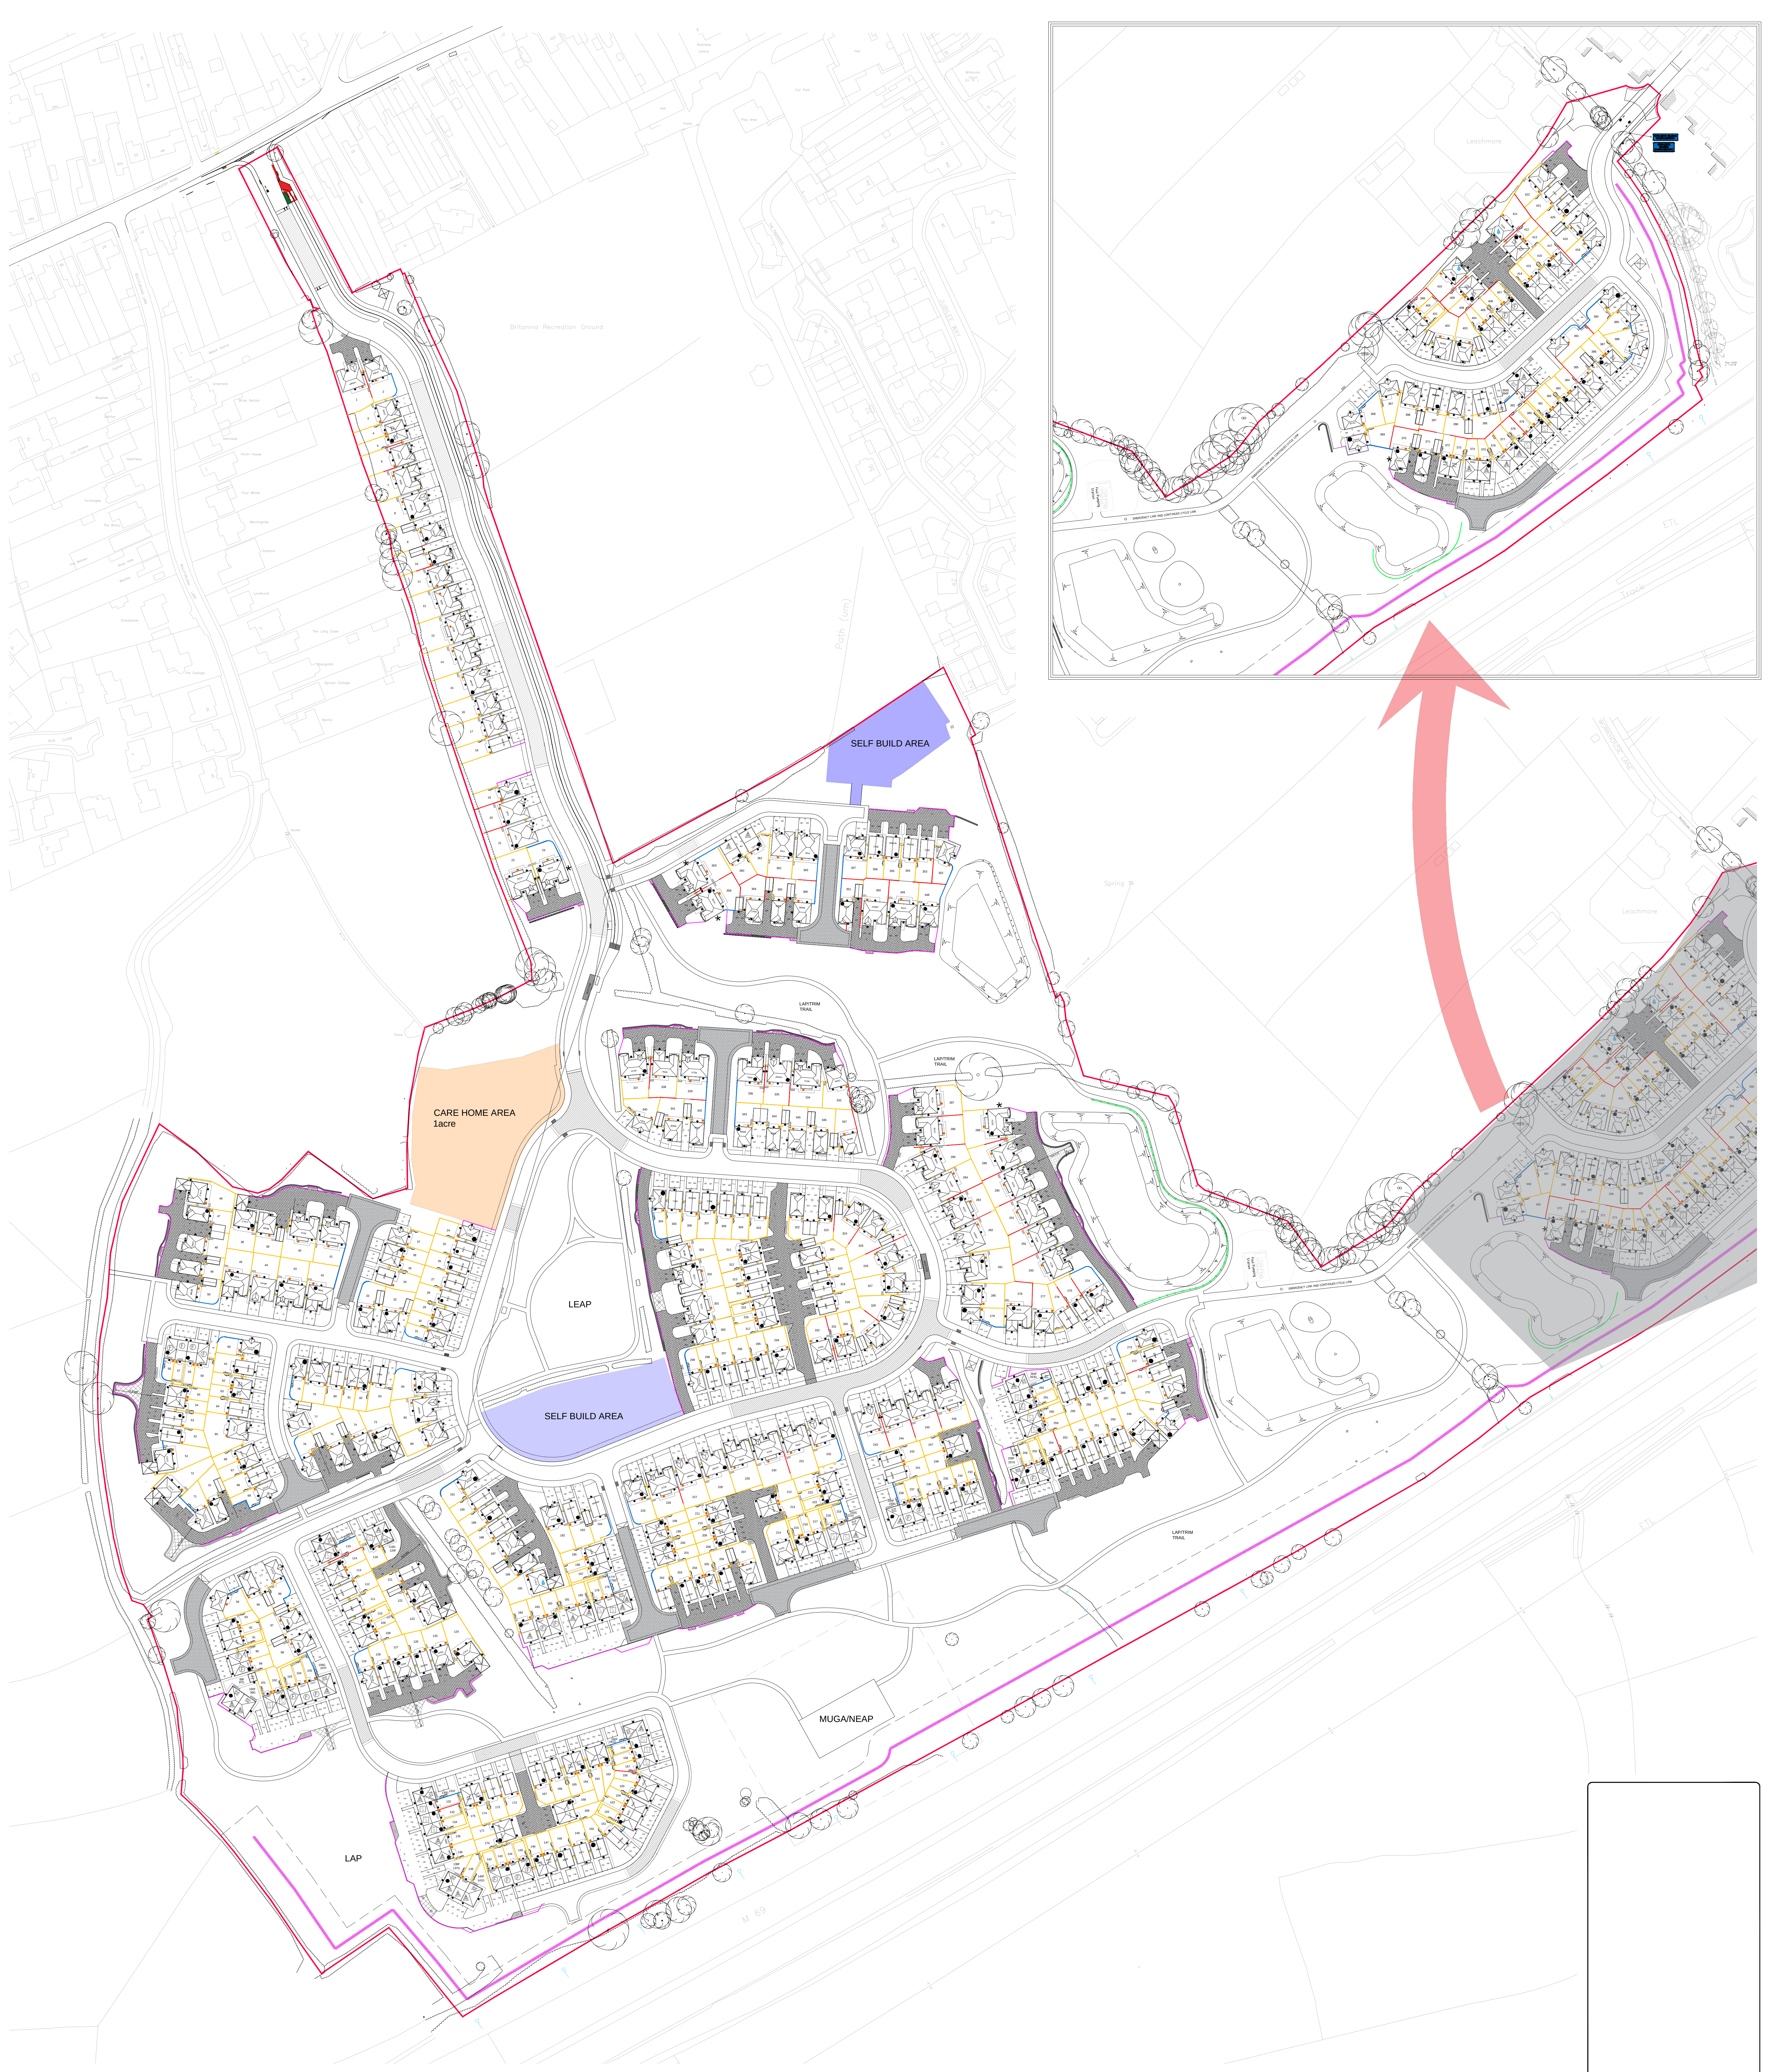

KEY

	Indicates Metal Railings		Indicates 1.8m High Brick Screen Wall (Standard Detail: EG-M5108)		Indicates 1.8m Post and Gravel Panel retaining fence (Standard detail F-SD0107)
	Indicates 1.8m High Close Board Fence with Hedgehog Passage (Standard Detail: F-SD0906)		Indicates 1.2m Ball Top Metal Railing to be installed on top of Retaining walls.		
	Indicates Timber Knee Rail (Standard Detail: F-SD0902)				

Revision		Date	Amendment	Issue
B		14.09.25	Updated according to site layout changes	CN/CL
A		27.03.25	Updated according to site layout changes	CN/CL

Drawing Status	PRELIMINARY PLANNING CONSTRUCTION	☒
Development	LAND SOUTH OF BURBAGE	
Location	BURBAGE	
Marking Name	ENCLOSURES PLAN	
Drawing Number	1693-08-02-121	Scale 0/40
Revision	B	Scale 0/40
Drawn By	DL / LM	Date Started
Checked by		Date

REDROW
Redrow Homes Midlands
Redrow House, Small Green, Walscott, Tamworth
Staffordshire B77 5PL
Tel: 01827 260600 Fax: 01827 262454 Web: www.redrow.co.uk

Legal Disclaimer: This layout has been designed after due consideration of our Context & Constraints Plan

LAND SOUTH OF BURBAGE, BURBAGE