
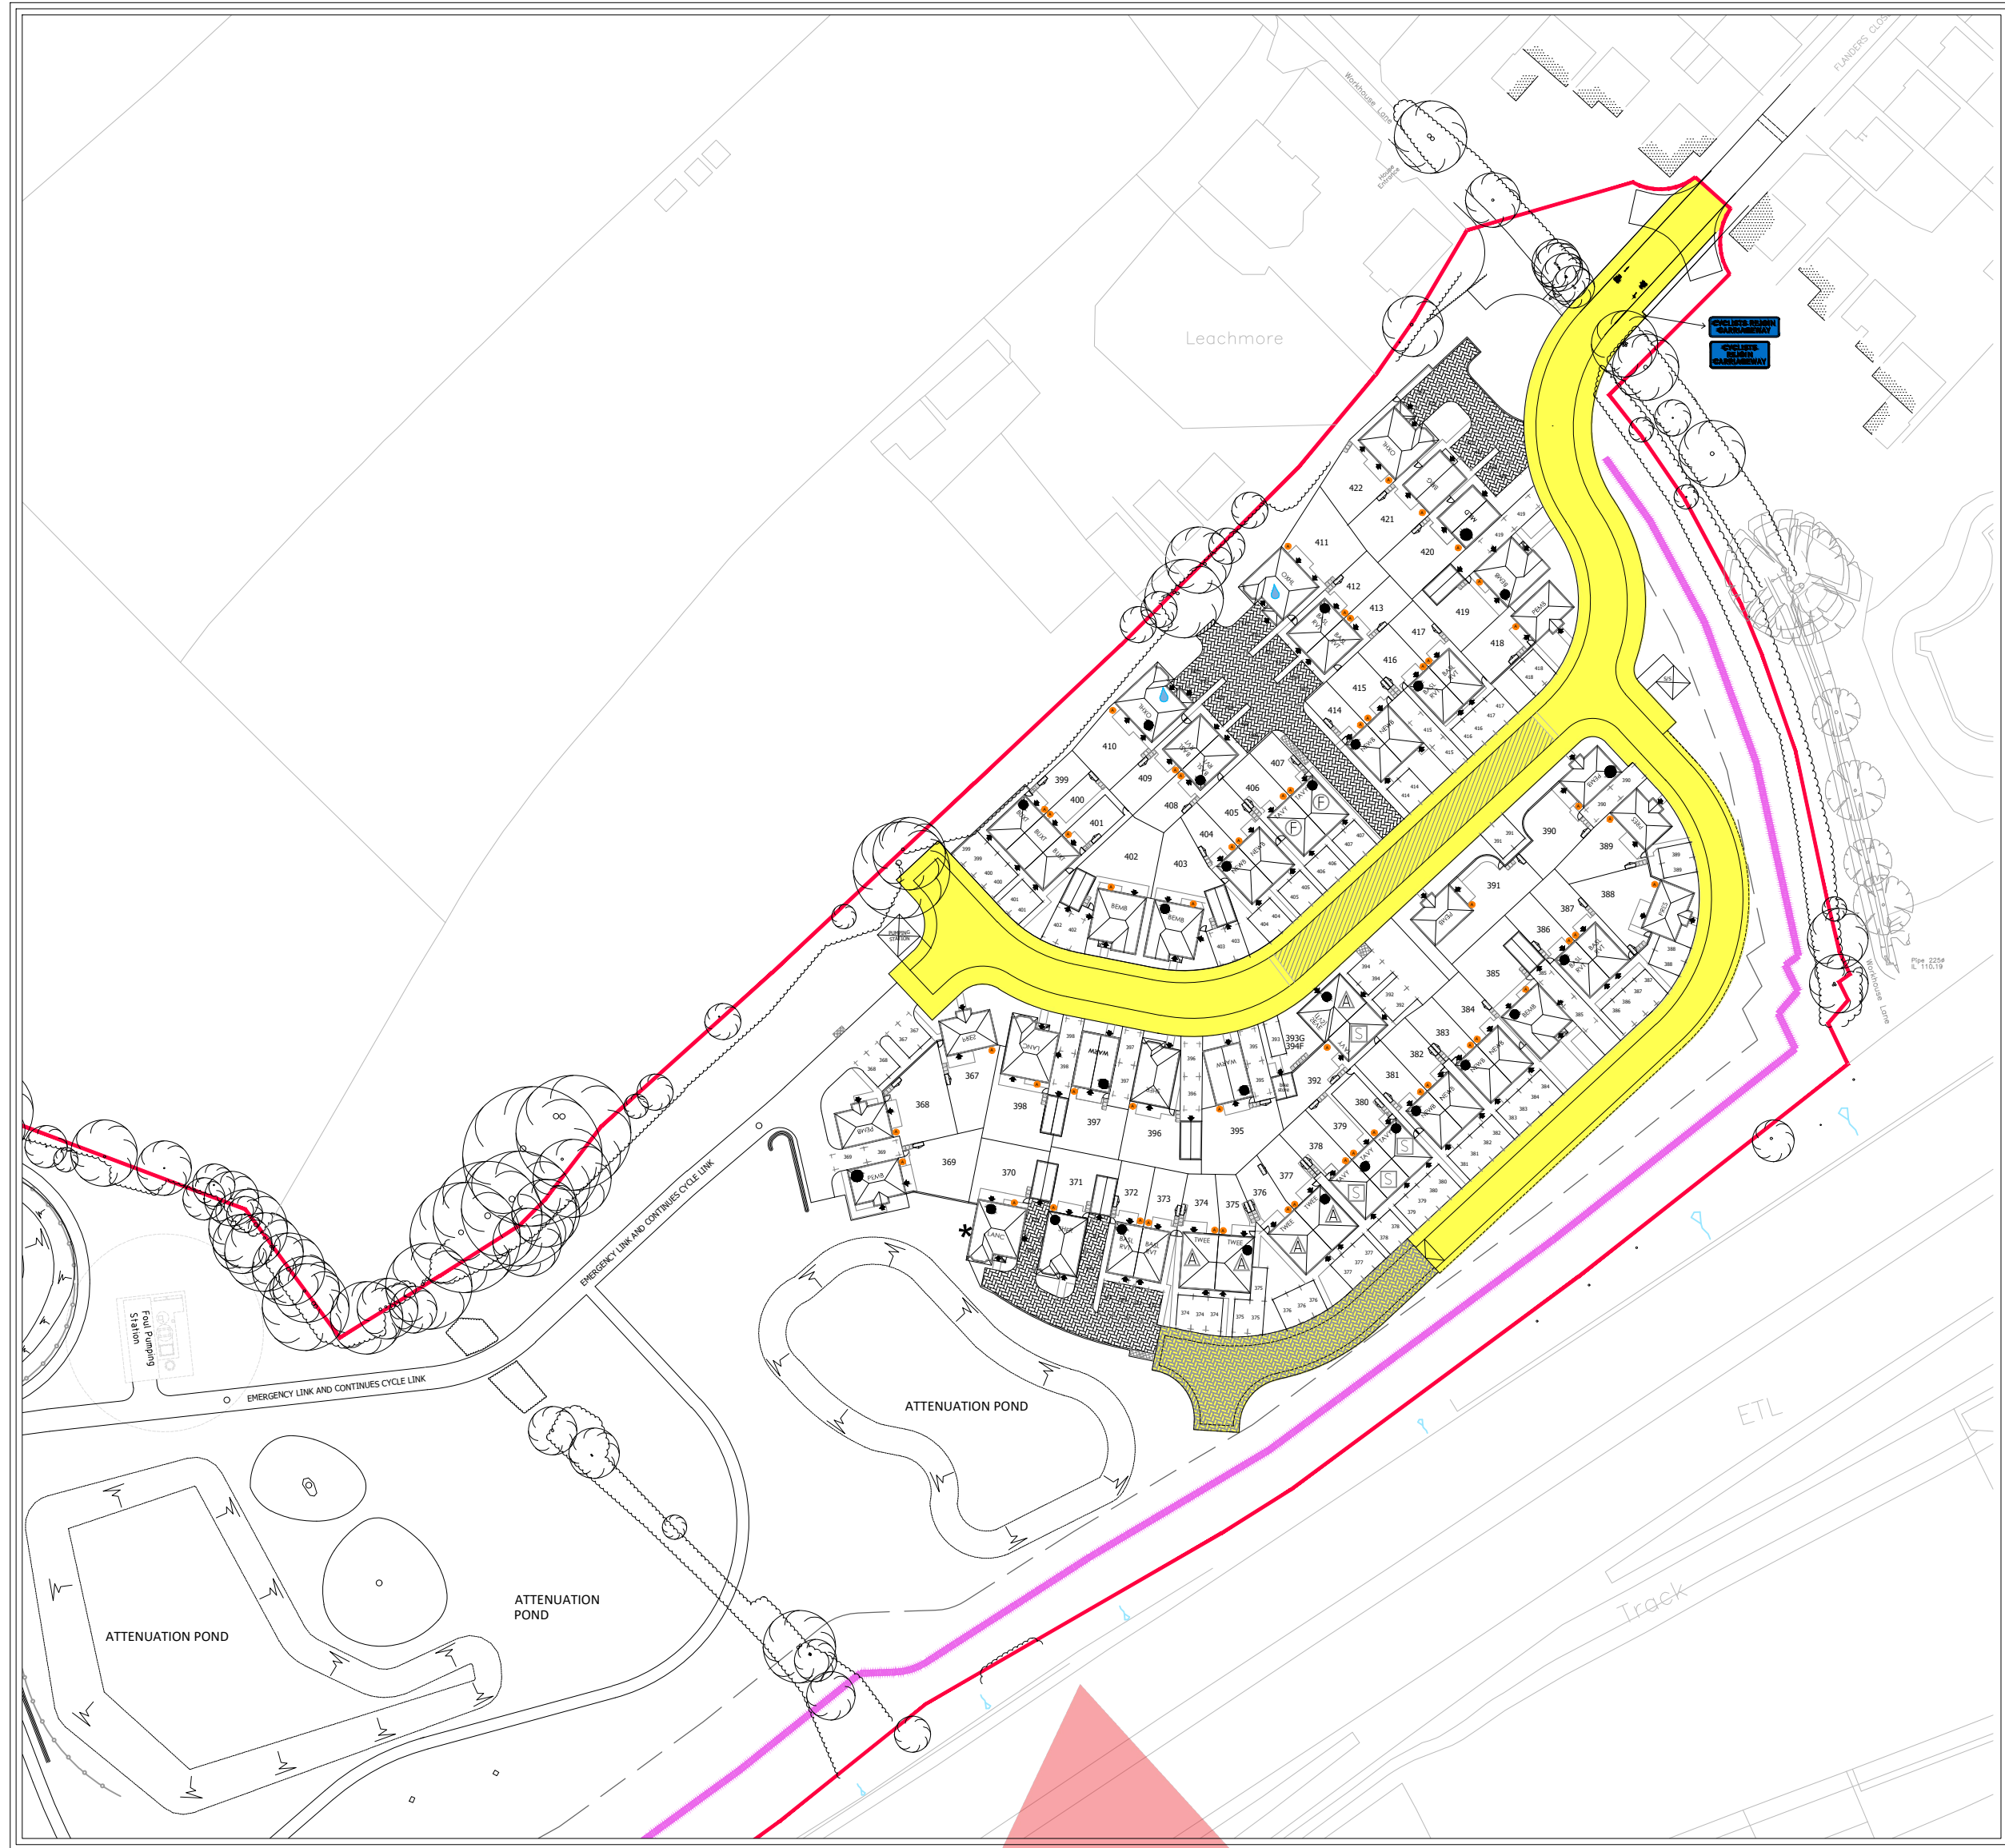


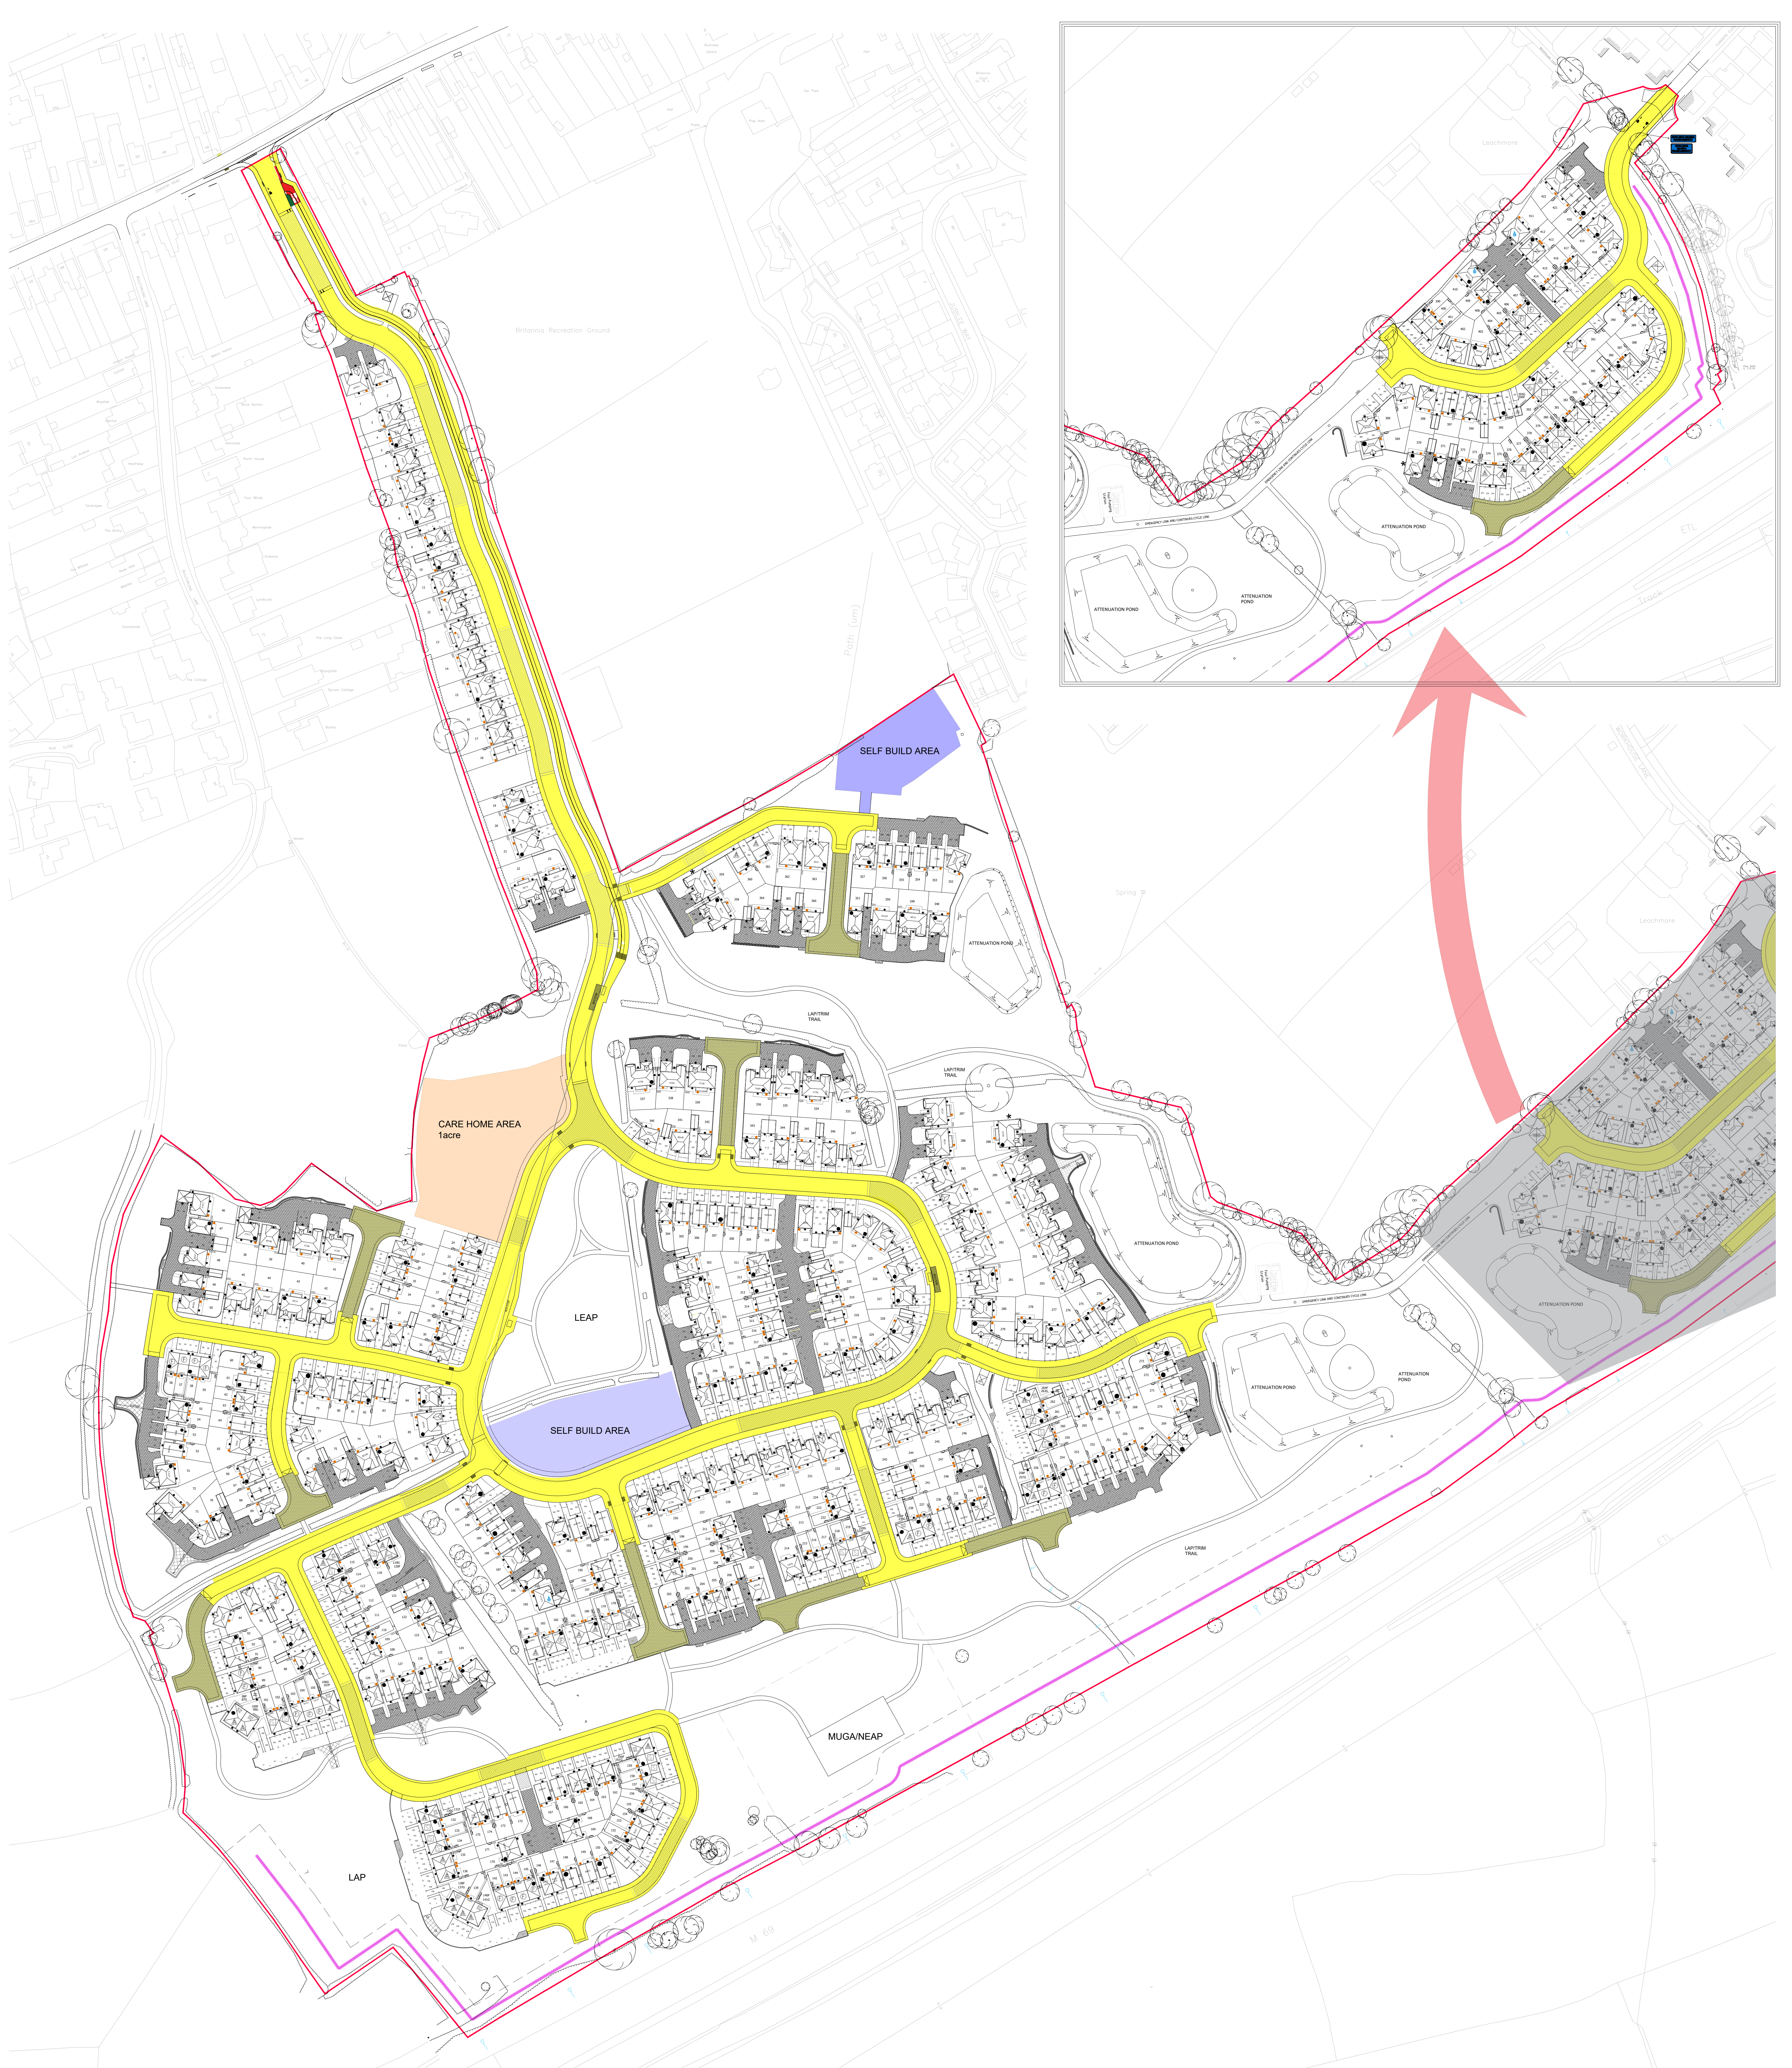

LAND SOUTH OF BURBAGE, BURBAGE

KEY

 Highway Adoption

 Existing Public Rights of way

Revision		Date		Amendment		Initials	
B		14.08.25		Updated according to Site Layout changes		DL	
A		27.03.25		Updated according to Site Layout changes		CA/LS	

Drawing Status		PRELIMINARY PLANNING CONSTRUCTION		☒	
----------------	--	---	--	-------------------------------------	--

Development		LAND SOUTH OF BURBAGE	
Location		BURBAGE	
Marketing Name			
Drawing Title		HIGHWAY ADOPTION PLAN	

Drawing Number		1693-08-02-122	
Revision		B	
Scale		1:1000	
Drawn By		DL / LM	
Date Started		NOV 23	
Checked By			
Date			



Redrow Homes Midlands
Redrow House, 111-113, Green, Walsley, Tamworth
Staffordshire B37 5YU
Tel: 01827 266600 Fax: 01827 262454 Web: www.redrow.co.uk

Legal Disclaimer: This layout has been designed after due consideration of our Context & Constraints Plan.