


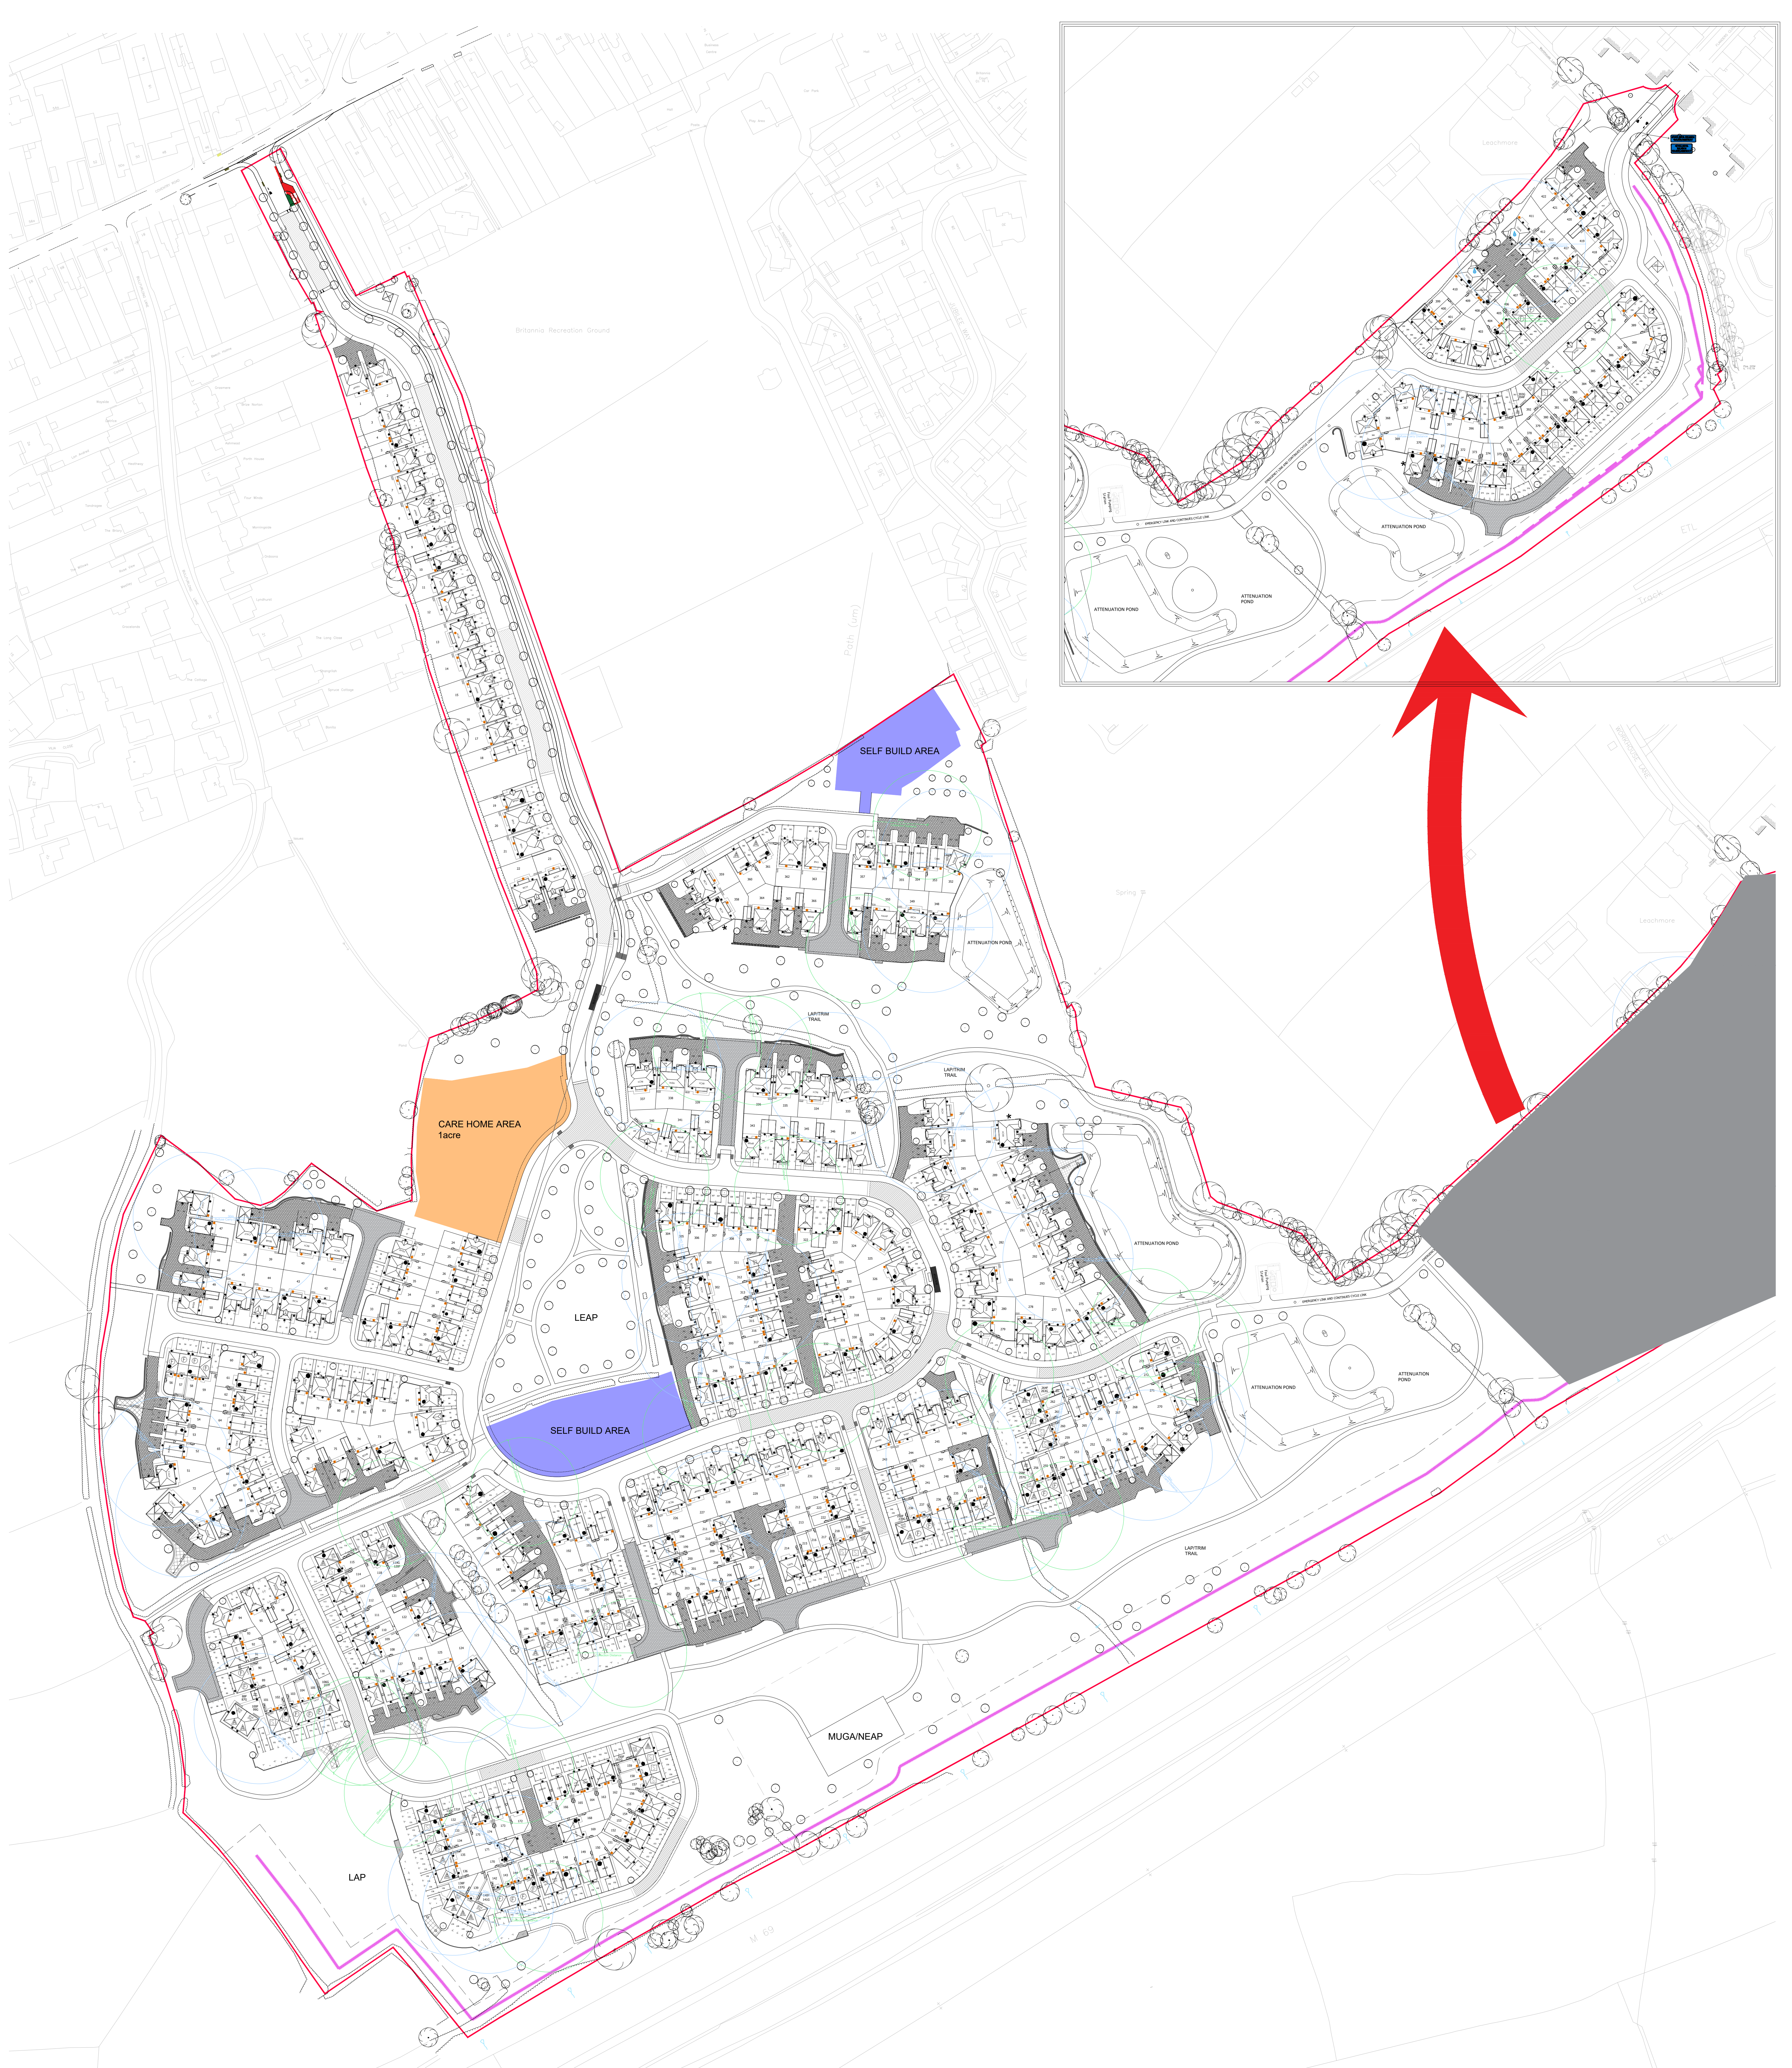

LAND SOUTH OF BURBAGE, BURBAGE



Revision	14.08.25	Updated according to Site Layout changes	DL
Revision	17.02.25	Updated according to Site Layout changes	DL

Drawing Status	PRELIMINARY PLANNING CONSTRUCTION	☒
----------------	---	-------------------------------------

Development	LAND SOUTH OF BURBAGE
Location	BURBAGE
Marketing Name	
Drawing Title	BIN REFUSE PLAN

Drawing Number	1693-08-02-145		
Revision	B	Scale	1:1000
Drawn By	DL	Date Started	NOV 23
Checked by		Date	

REDROW
Redrow Homes Midlands
Redrow House, 111-113, Green, Walsley, Tamworth
B47 9JH
Tel: 01827 260600 Fax: 01827 262454 Web: www.redrow.co.uk

Legal Disclaimer: This layout has been designed after due consideration of our Context & Constraints Plan.