


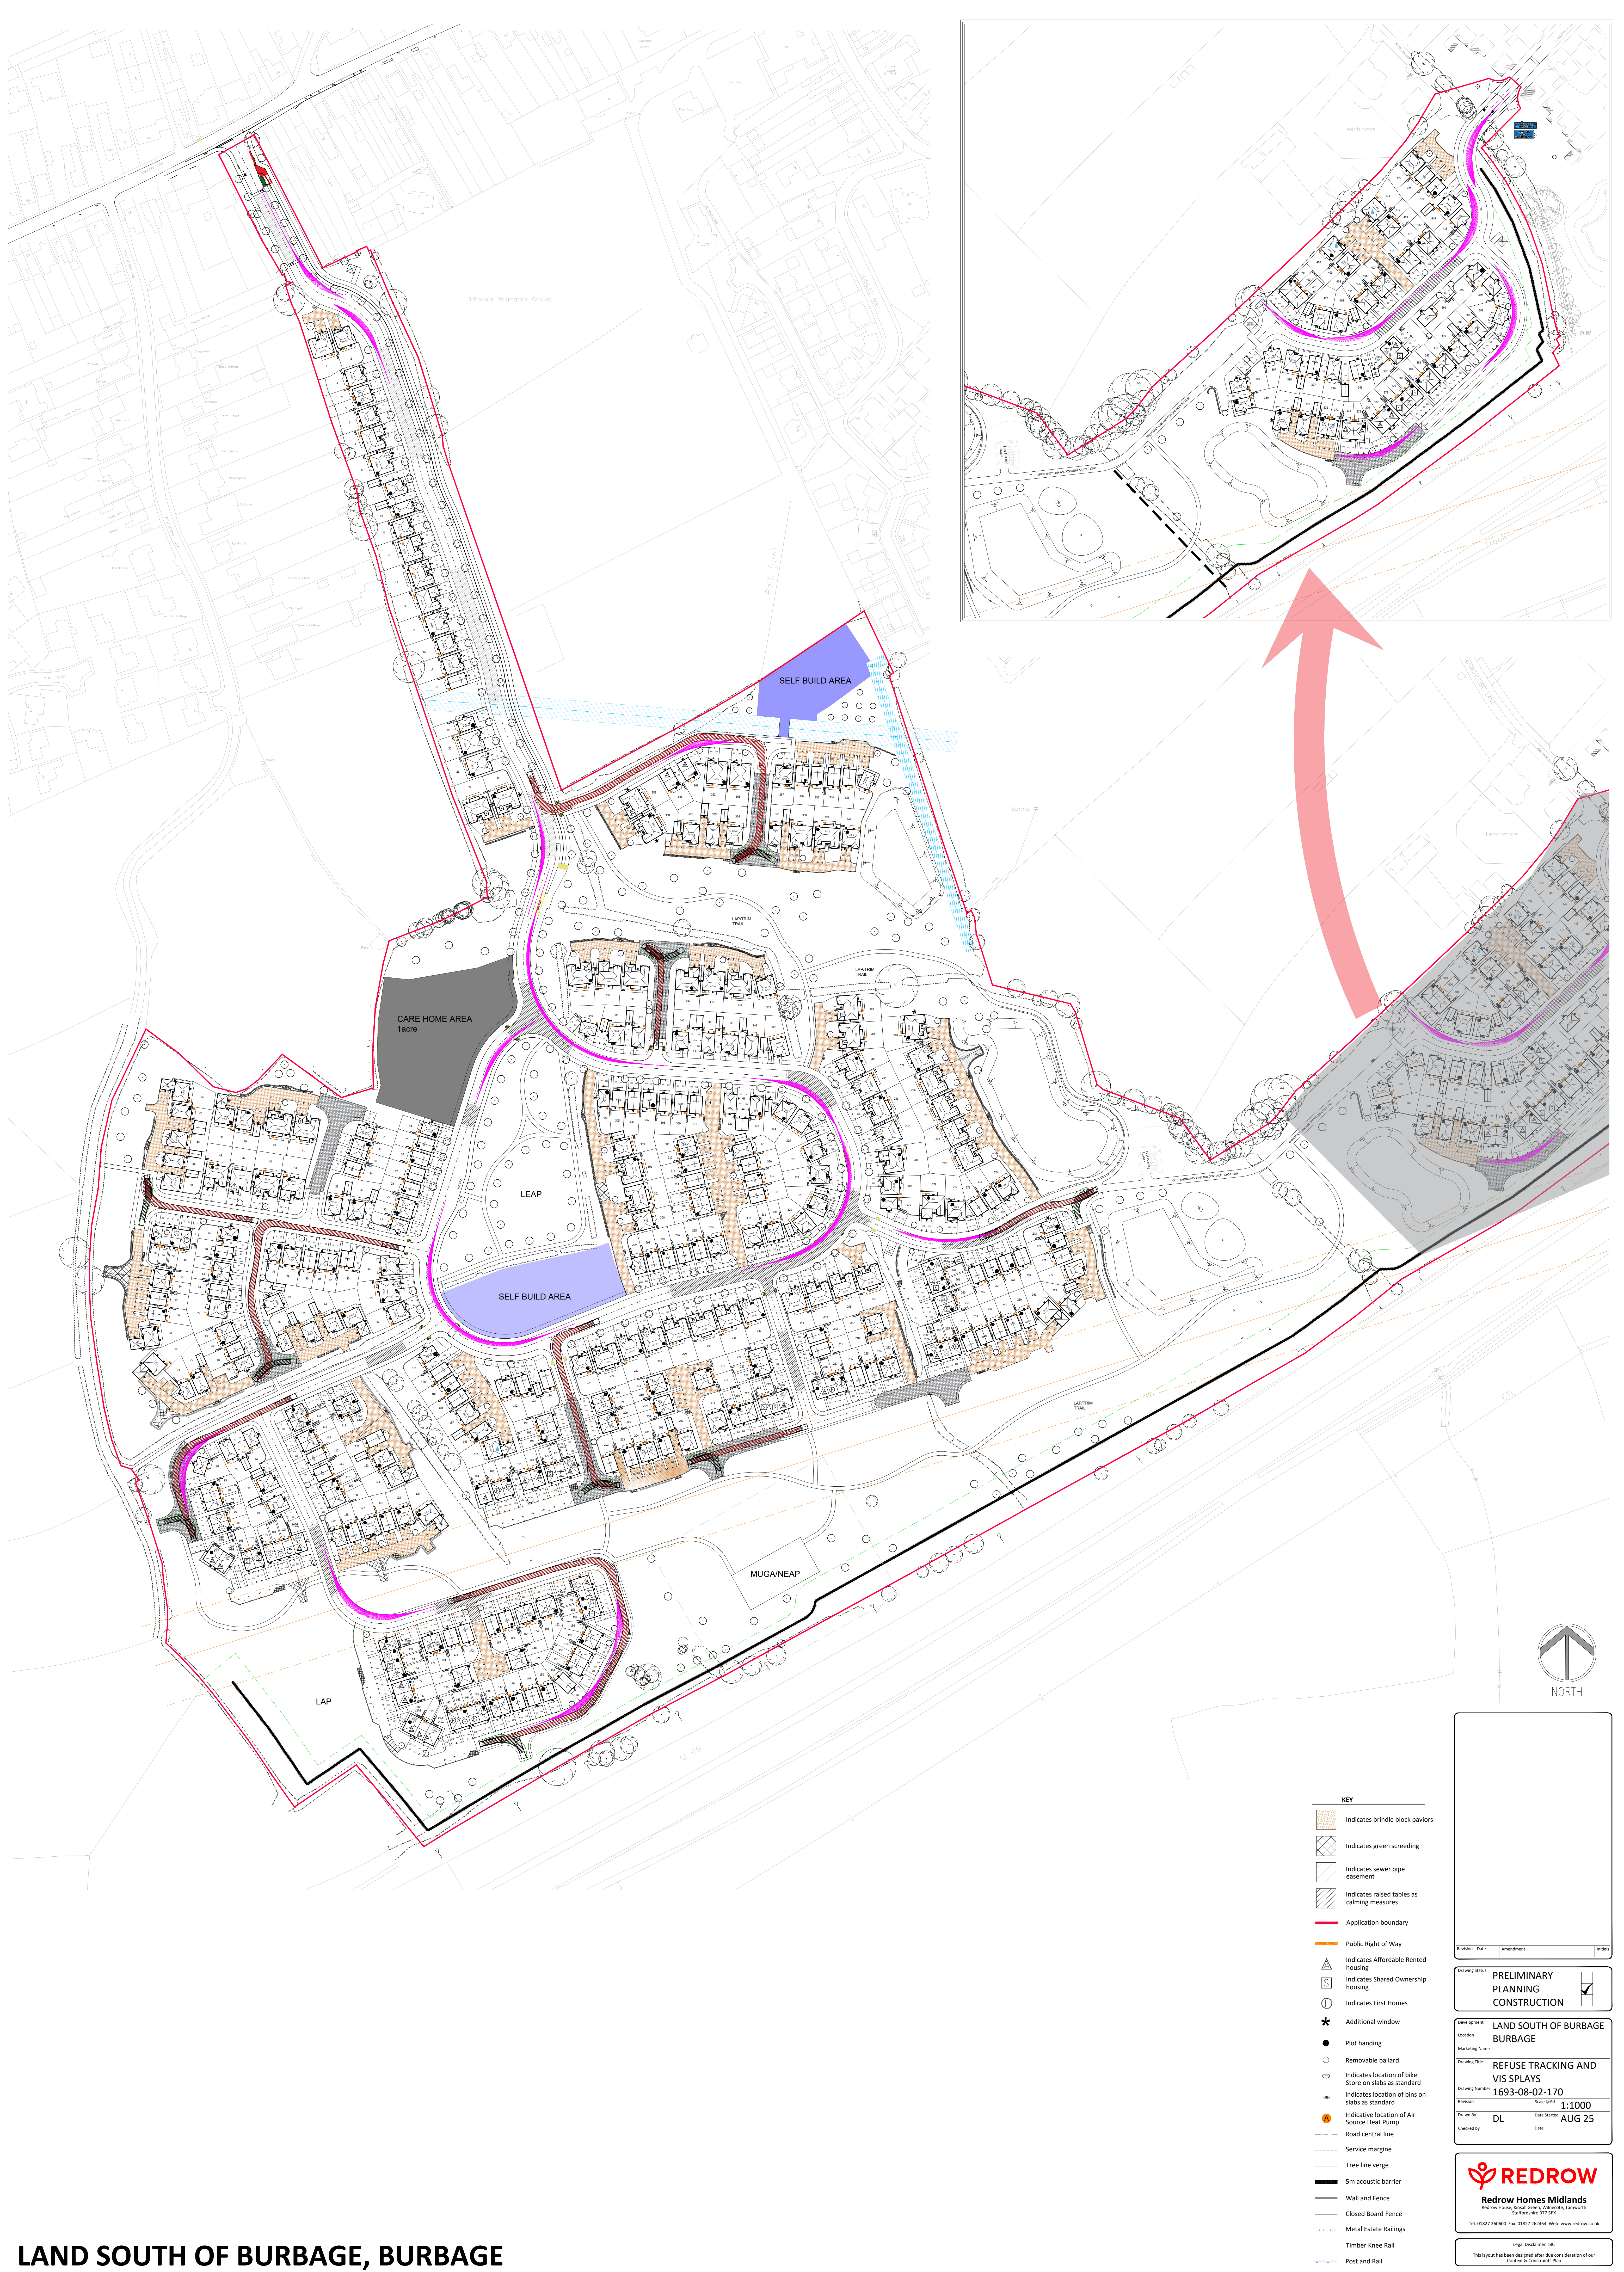

LAND SOUTH OF BURBAGE, BURBAGE

- KEY**
- Indicates brindle block paviors
 - Indicates green screening
 - Indicates sewer pipe easement
 - Indicates raised tables as calming measures
 - Application boundary
 - Public Right of Way
 - Indicates Affordable Rented housing
 - Indicates Shared Ownership housing
 - Indicates First Homes
 - Additional window
 - Plot handing
 - Removable ballard
 - Indicates location of bike Store on slabs as standard
 - Indicates location of bins on slabs as standard
 - Indicative location of Air Source Heat Pump
 - Road central line
 - Service margin
 - Tree line verge
 - 5m acoustic barrier
 - Wall and Fence
 - Closed Board Fence
 - Metal Estate Railings
 - Timber Knee Rail
 - Post and Rail
 - Indicates swales

Revision | Date | Amendment | Initials

Drawing Status
**PRELIMINARY
PLANNING
CONSTRUCTION**

Development
LAND SOUTH OF BURBAGE

Location
BURBAGE

Marking Name
**REFUSE TRACKING AND
VIS SPLAYS**

Drawing Number
1693-08-02-170

Revision
DL

Scale
1:1000

Date Stamped
AUG 25

REDROW

Redrow Homes Midlands
Redrow House, 10000 Green, Walsley, Tamworth
Staffordshire B77 5PA
Tel: 01827 260600 Fax: 01827 262454 Web: www.redrow.co.uk

Legal Disclaimer Text:
This layout has been designed after due consideration of our
Context & Constraints Plan