



Key:

--- Existing Walls to be demolished

Less than 2m Head Height

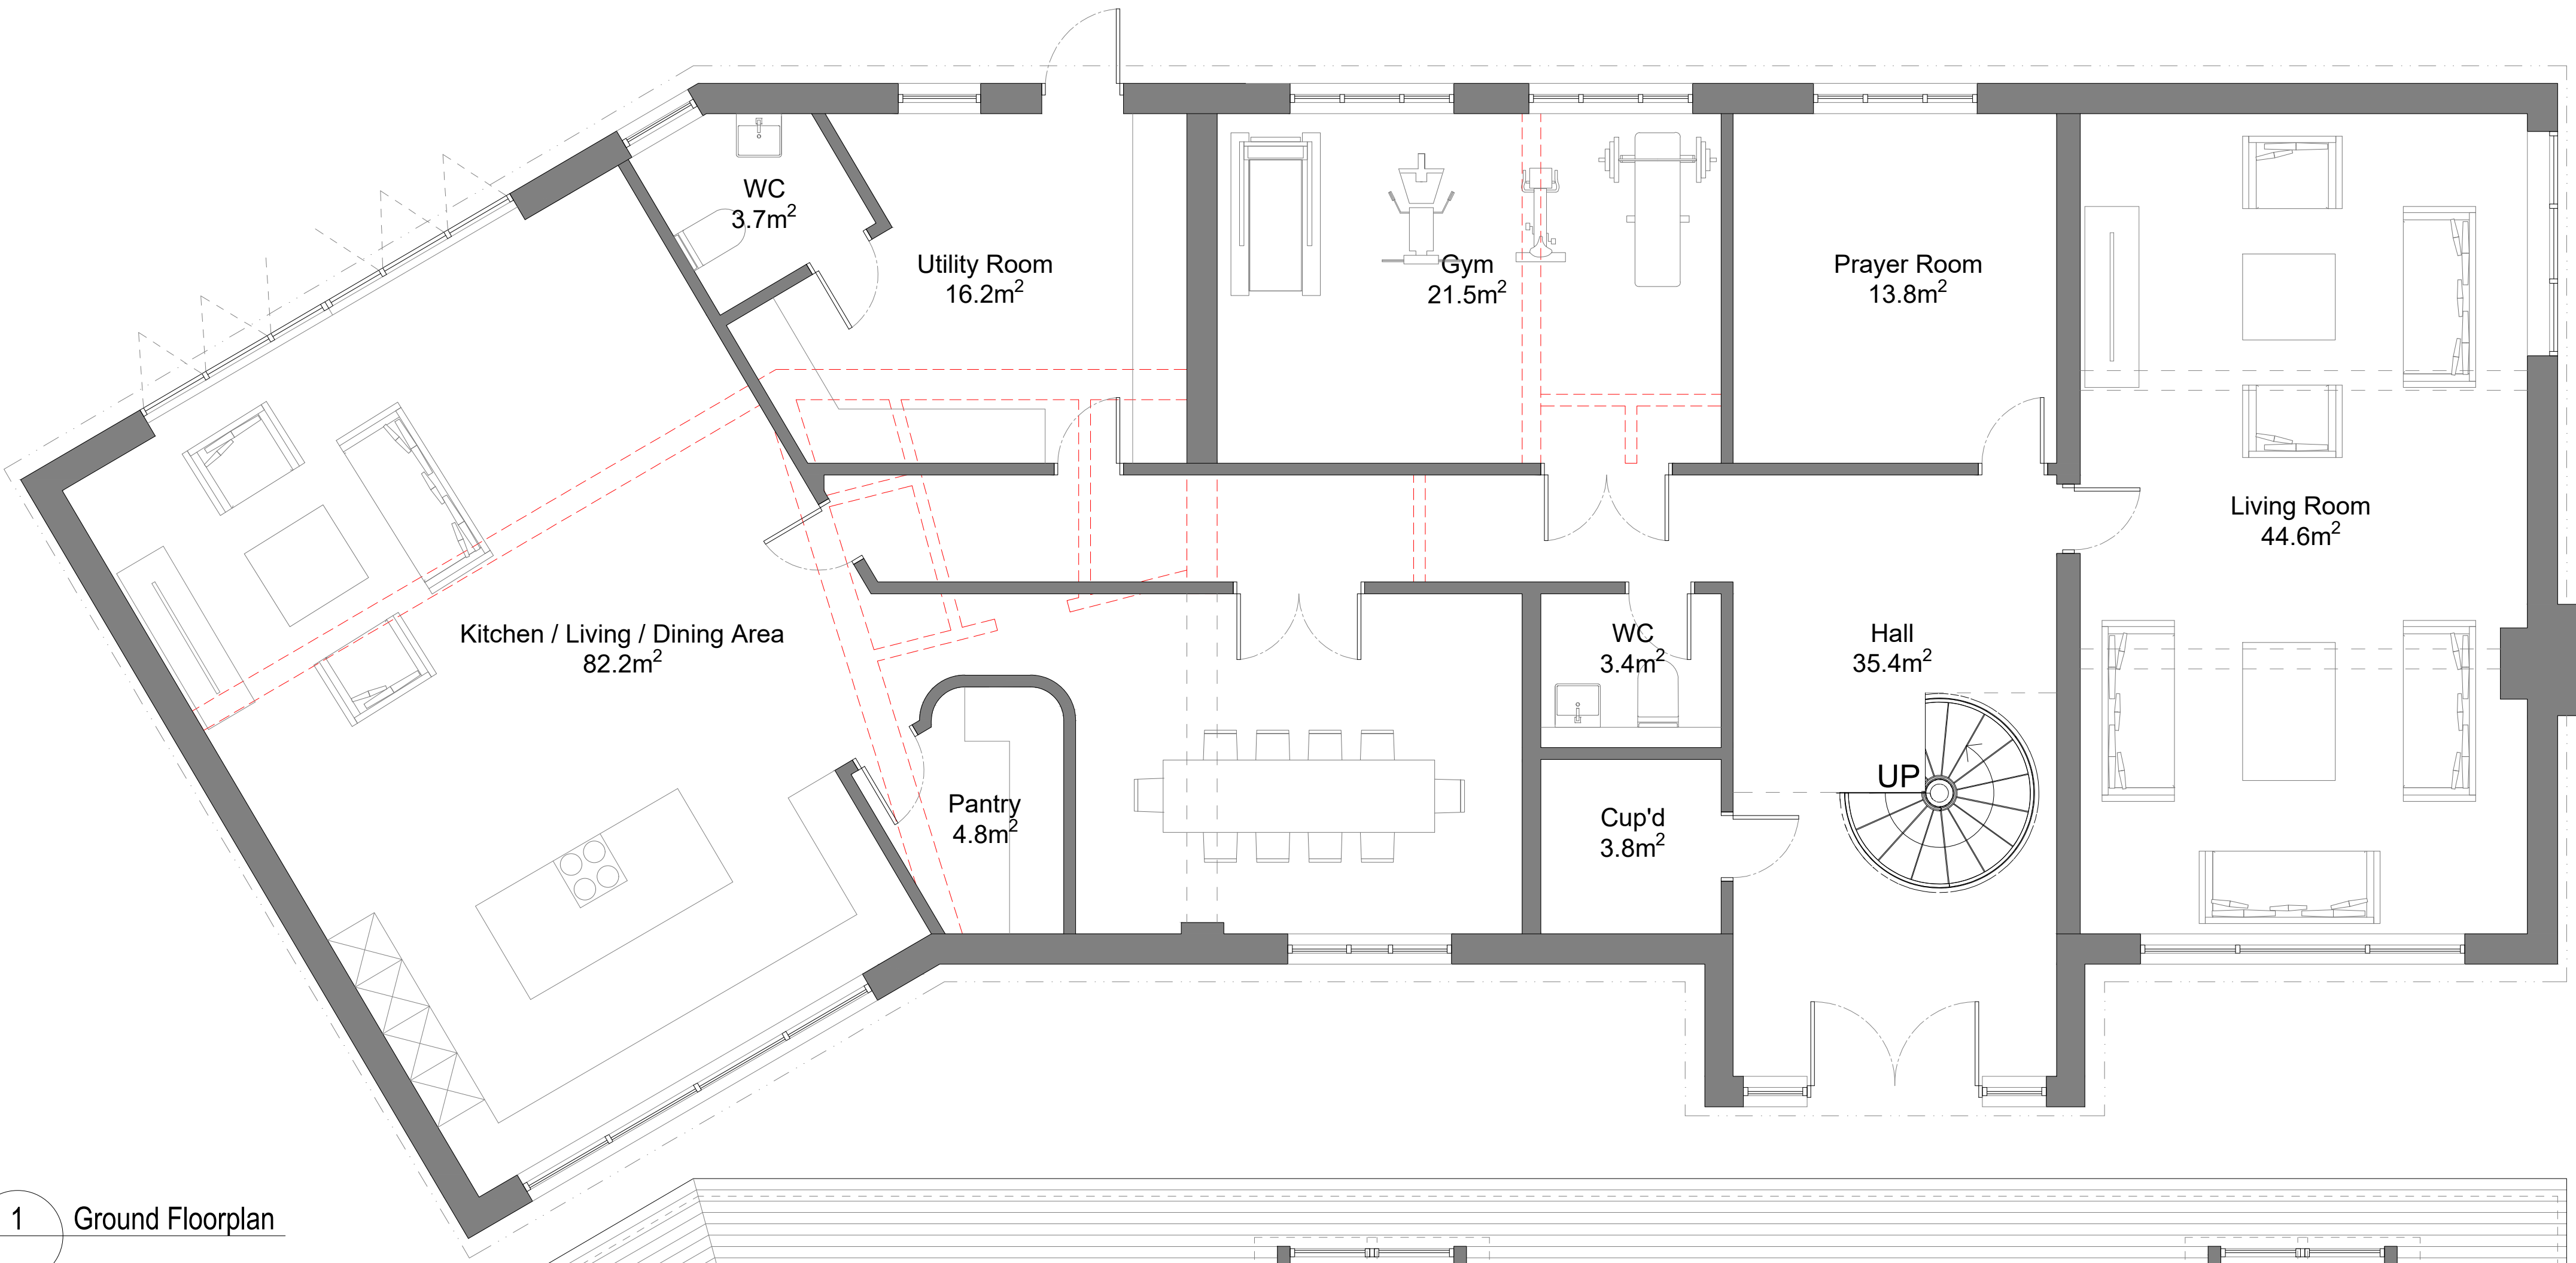

1 Ground Floorplan

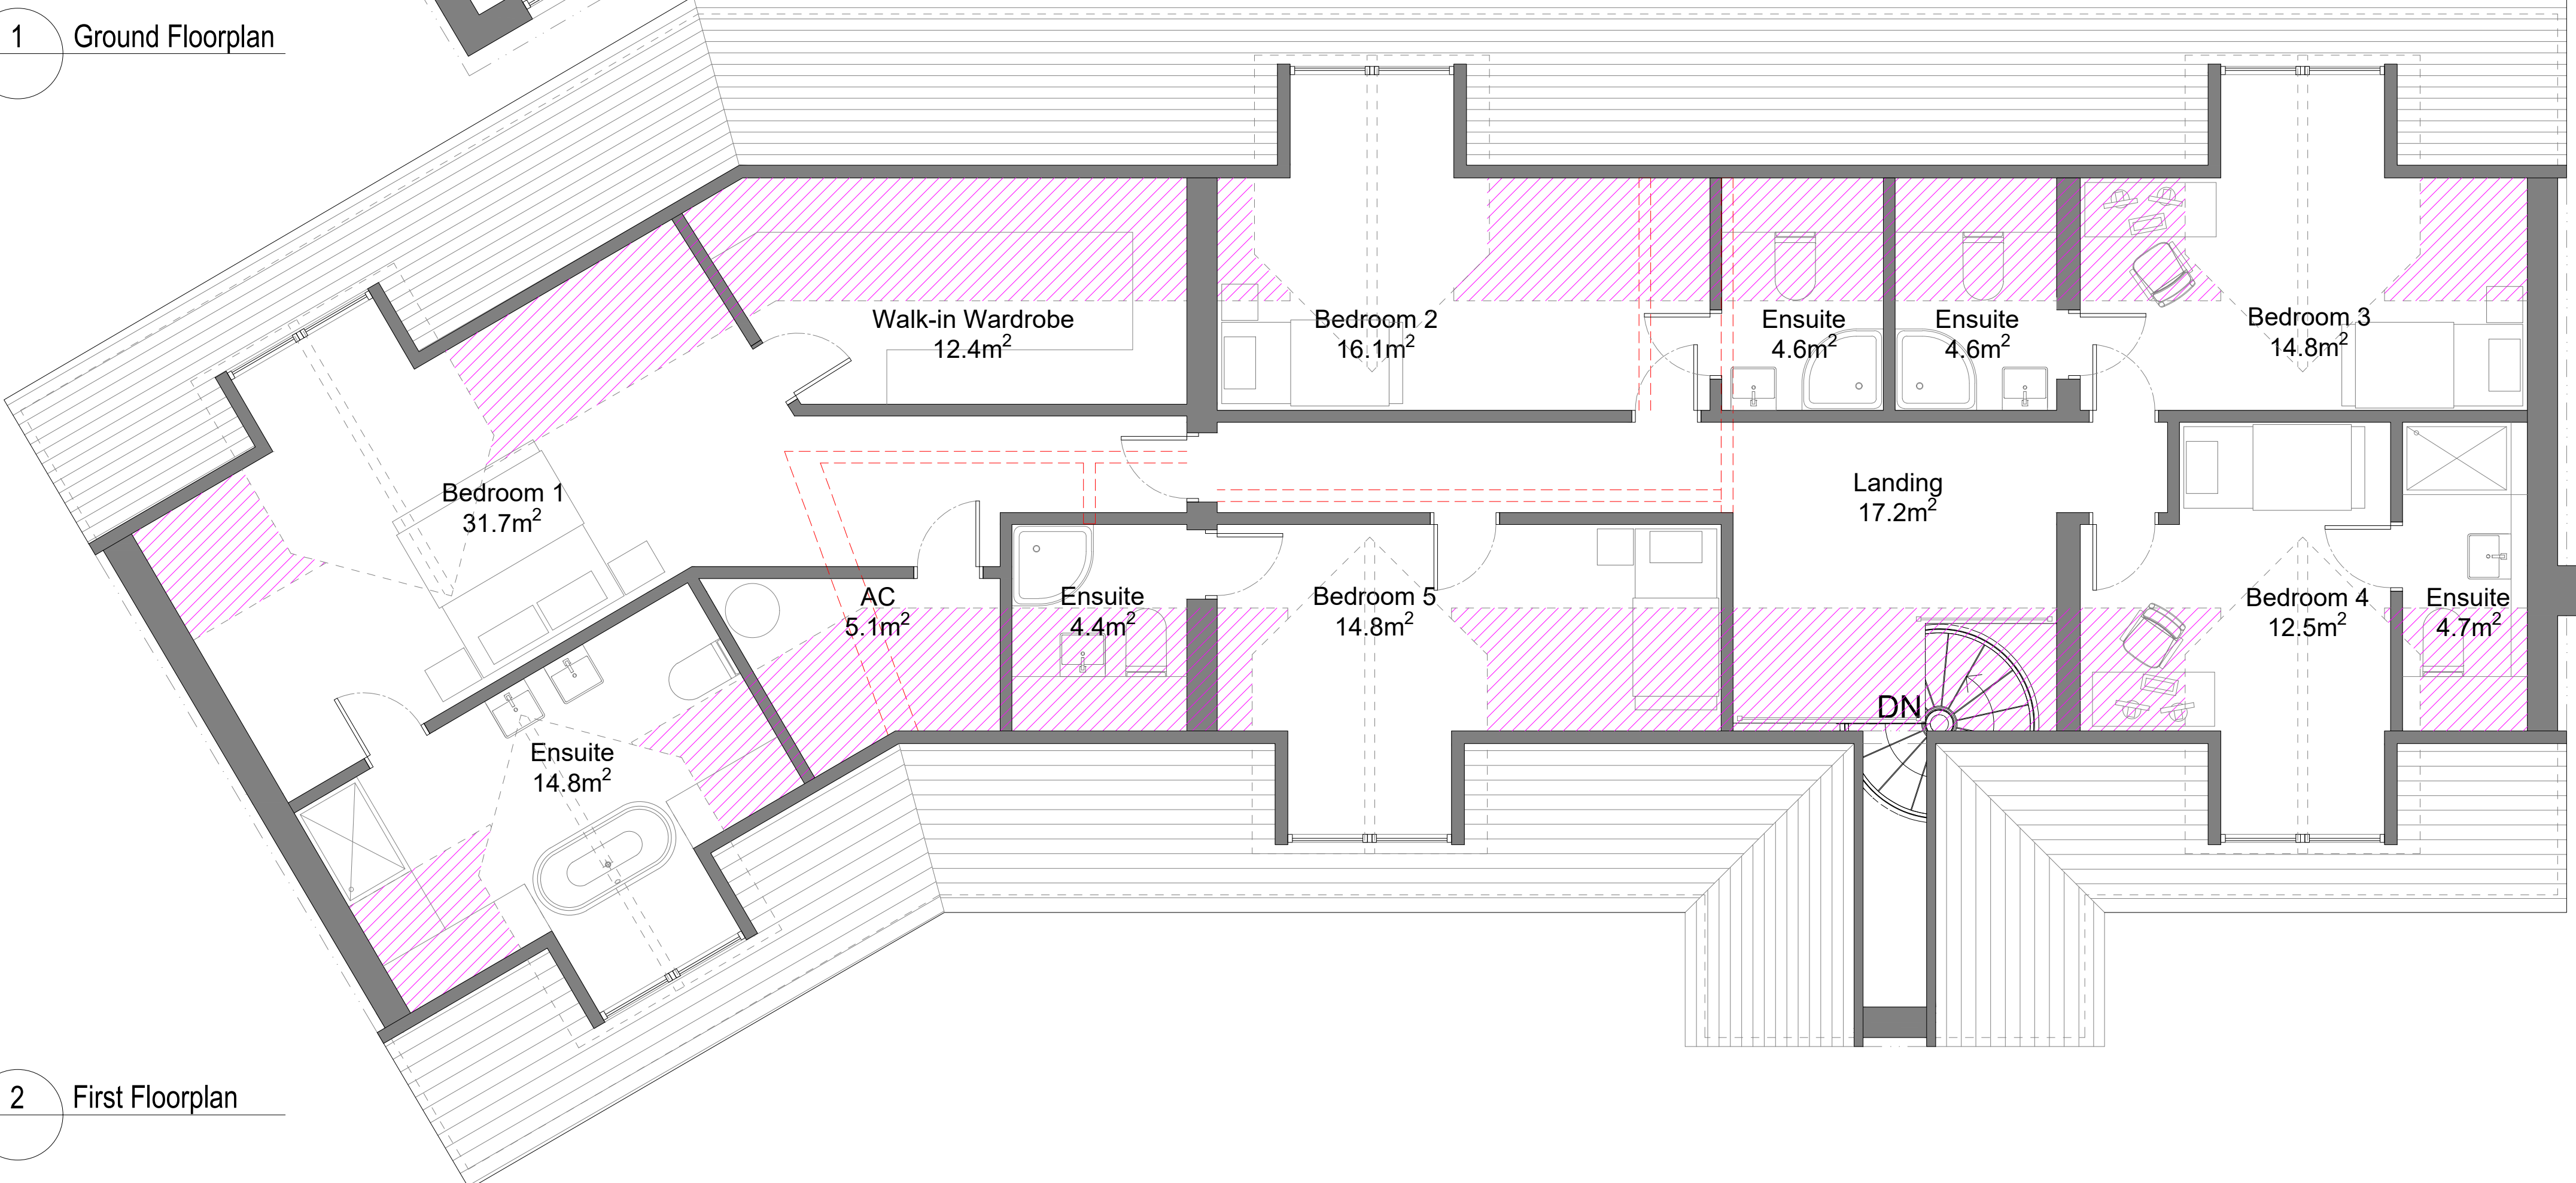

2 First Floorplan

NOTE:
THE COPYRIGHT OF THIS DRAWING IS VESTED WITH UCD ARCHITECTURE LM
AND MUST NOT BE COPIED OR REPRODUCED WITHOUT CONSENT OF THE COMPANY.
UNLESS INDICATED, THIS DRAWING IS FOR INFORMATION ONLY.
DO NOT SCALE. USE FIGURED DIMENSIONS ONLY.
ALL DIMENSIONS TO BE CHECKED ON SITE.
IF IN DOUBT ASK

PLANNING

Drawing original size A1

REVISION:			NOTES:		
REV	DATE	NOTE	REV	DATE	NOTE
A	26/04/24	Revised to accord with client comments			
B	13/05/24	Revised dormers & front entrance			



CLIENT:
Landmark Estates
Hollybush, Upper Bond Street,
Hinckley, United Kingdom, LE10 1RH

DRAWN:
AA



PROJECT NAME: 22 010 - New Hall Field House	
DRAWING TITLE: Proposed Ground & First Floorplan	
SCALE: 1:50	DATE: 19/02/24
DRAWING: PL22010.05	REV: B

1st Check: AA	2nd Check: MCL	Final Check: PB
------------------	-------------------	--------------------