


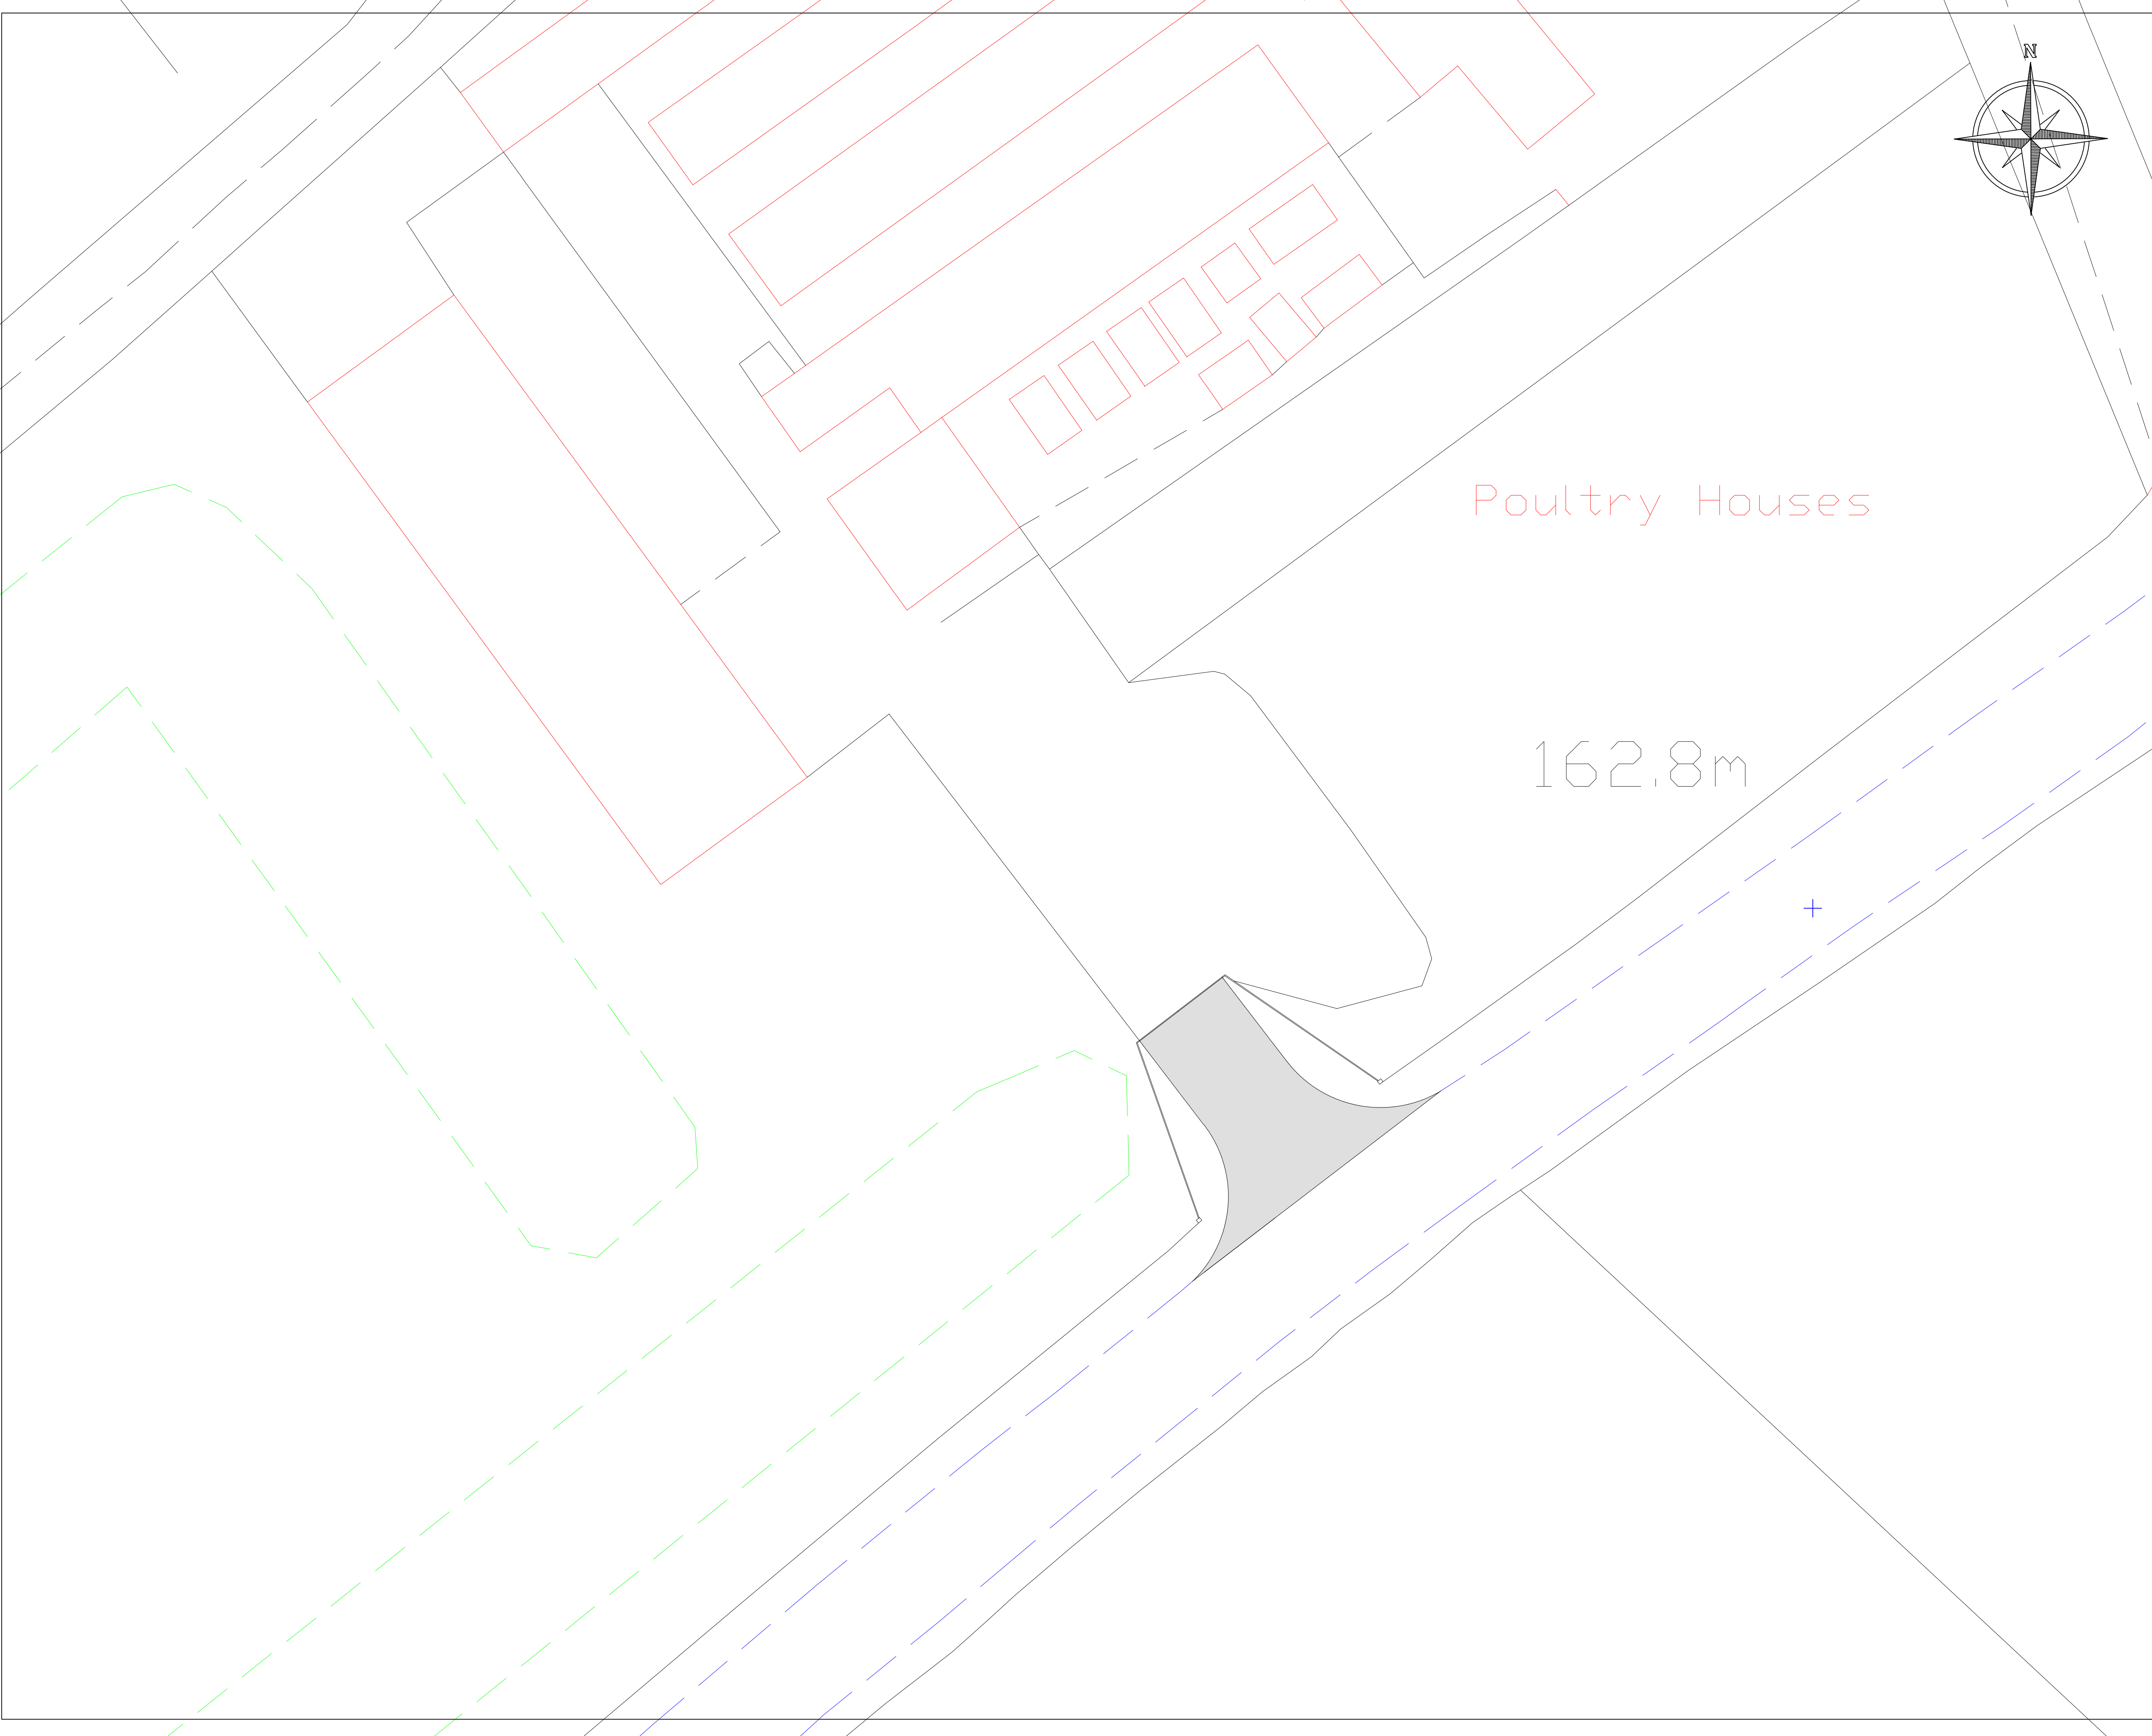

ALL DRAWINGS PREPARED BY ANDREW
LARGE SURVEYORS LTD ARE TO BE
UTILISED FOR PLANNING PURPOSES
ONLY

PROPOSED ACCESS:

PROPOSED ACCESS ADJOINS THE
HIGHWAY OVER 21m AND CHANNELS
INTO A TRACK 7m WIDE.

GATES ARE SET 15M BEYOND THE
HIGHWAY AND ADJOINS AN AREA OF
EXISTING HARD STANDING.

THE FIRST 15m BEYOND THE HIGHWAY
VERGE IS TO BE CONSTRUCTED IN
TARMACADAM OR ANOTHER BOUND
MATERIAL.

AndrewLarge
surveyors LTD

HILMARCO
THORNTON LANE
MARKFIELD
LEICESTERSHIRE
LE67 9RP
PROPOSED ACCESS
SCALE: 1:200@A1