


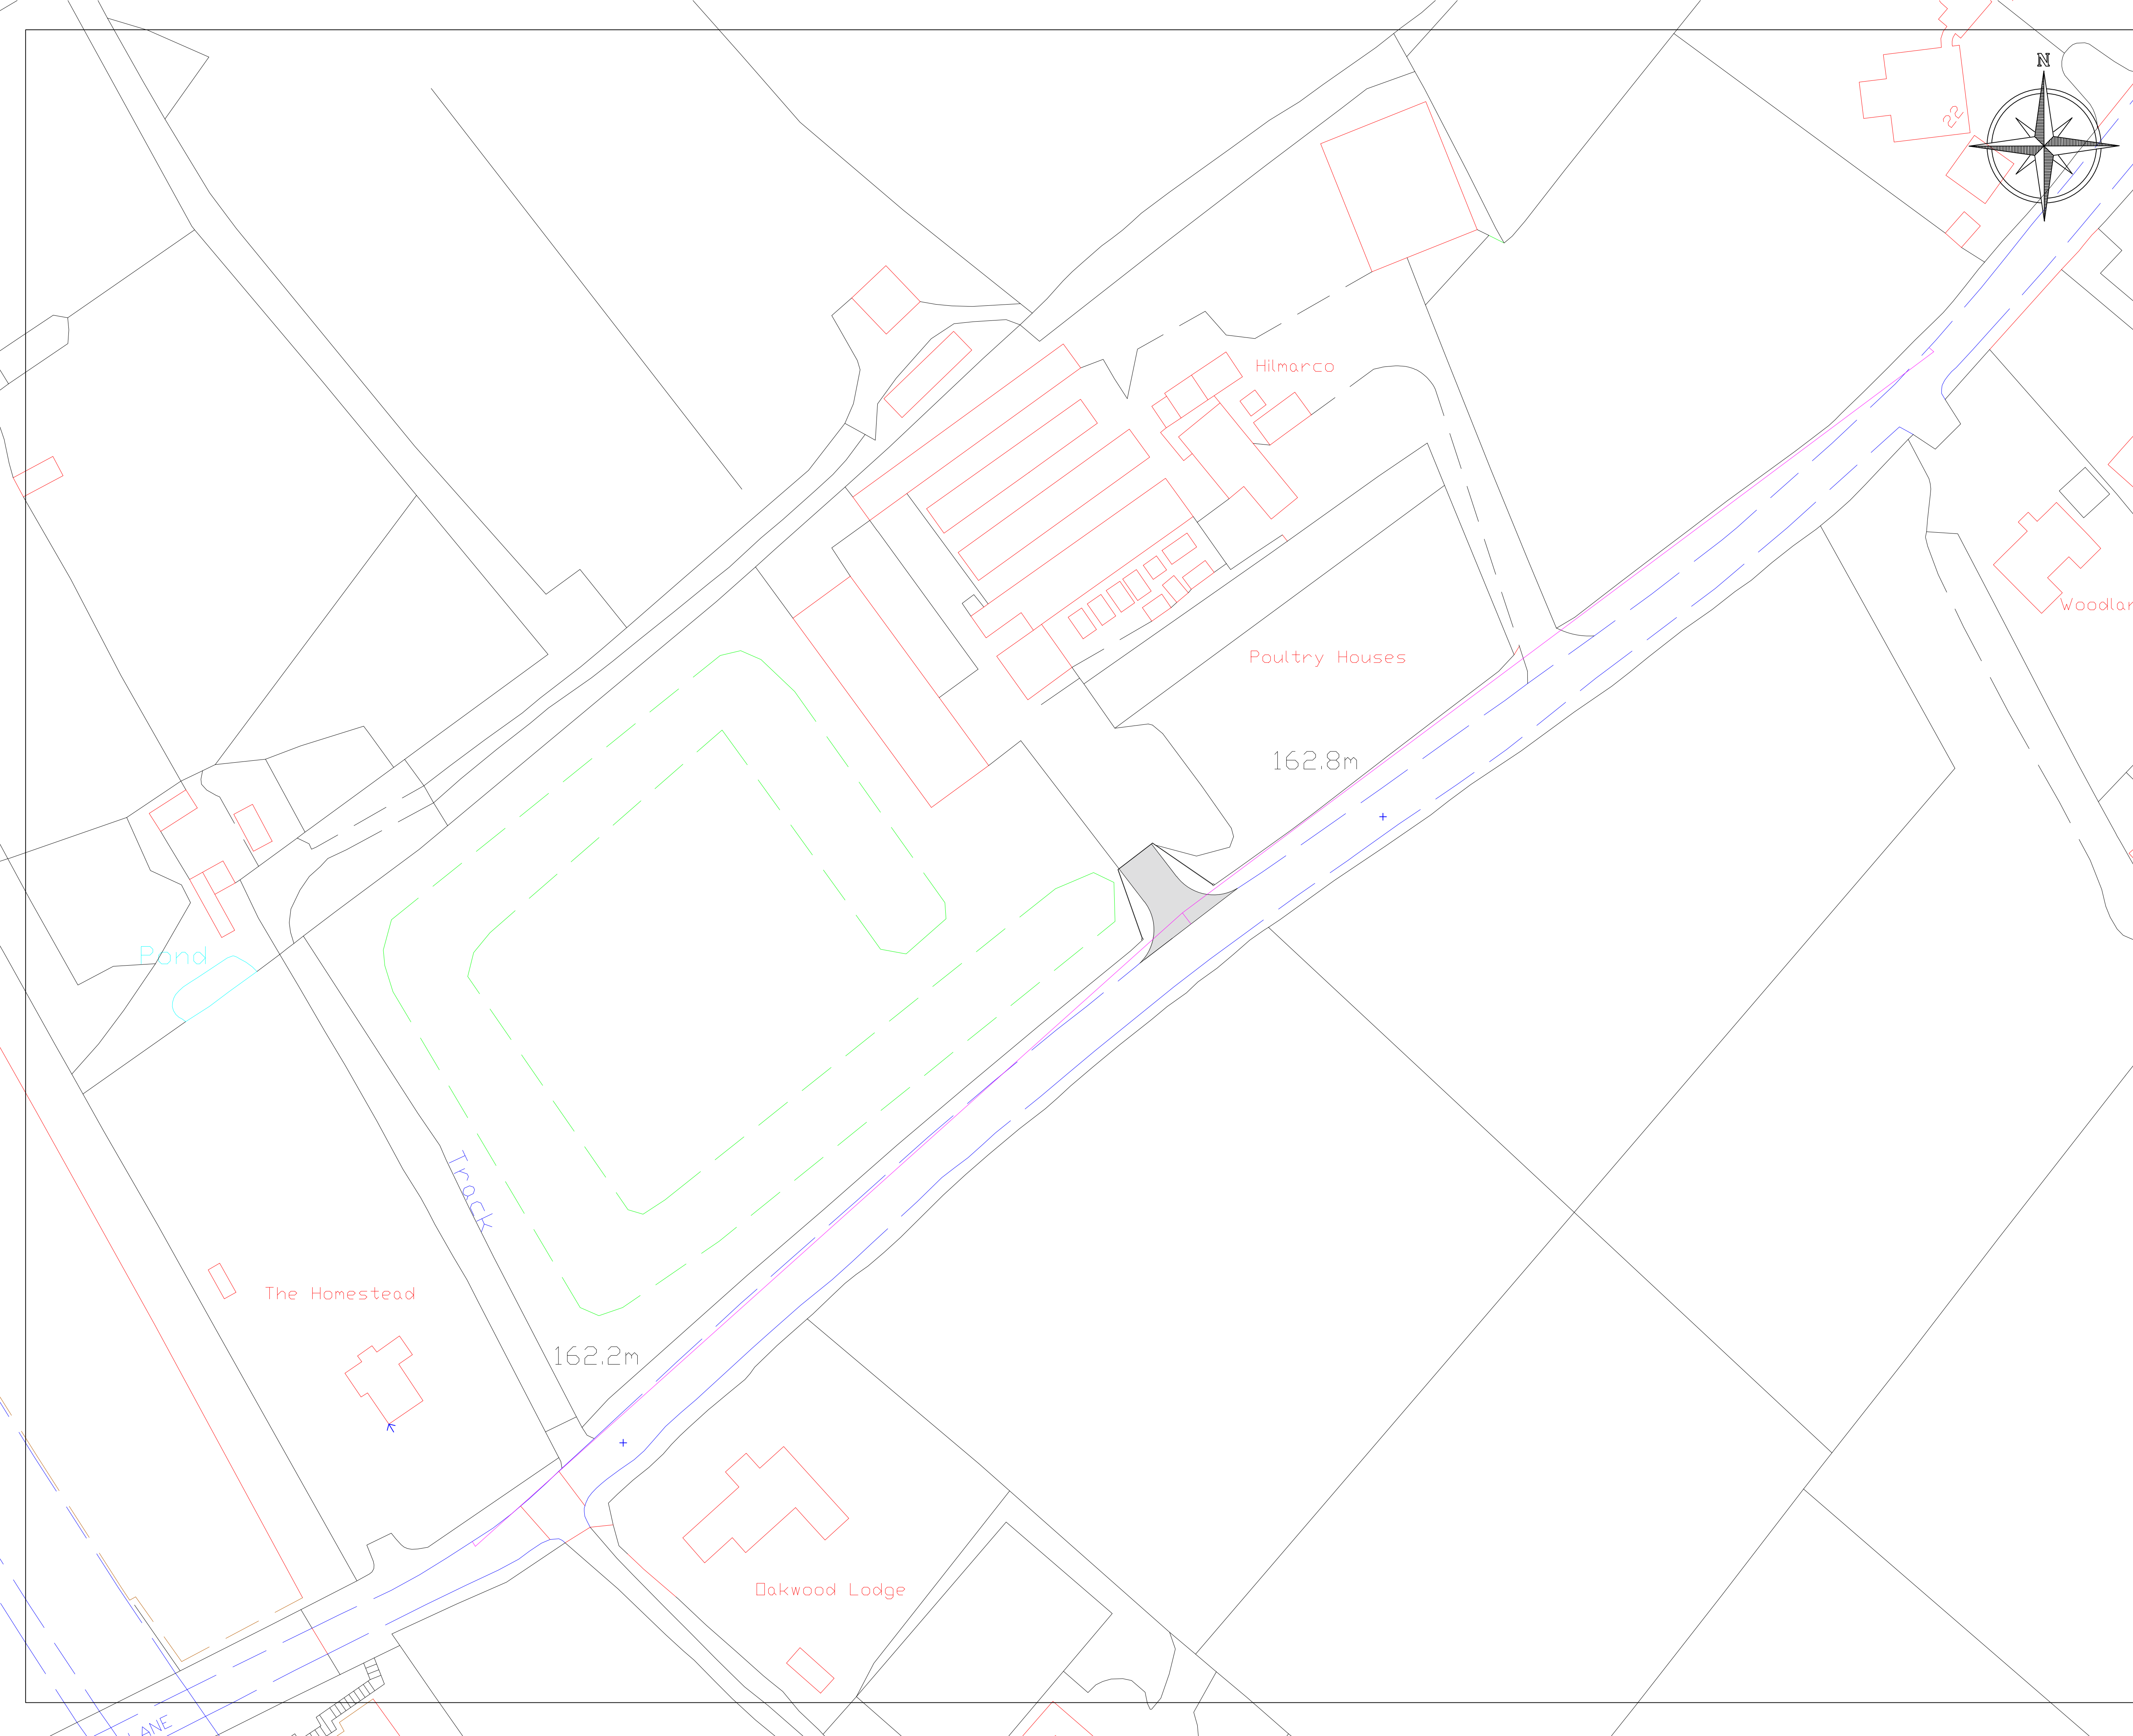

ALL DRAWINGS PREPARED BY ANDREW
LARGE SURVEYORS LTD ARE TO BE
UTILISED FOR PLANNING PURPOSES
ONLY

PROPOSED SITE:

VISIBILITY IS SHOWN IN EACH
DIRECTION TO 2.4m x 160m, WITH
ONLY ALTERATIONS TO HEDGE LINES
BELONGING TO THE APPLICANT.

AndrewLarge
surveyors LTD

HILMARCO
THORNTON LANE
MARKFIELD
LEICESTERSHIRE
LE67 9RP
PROPOSED VISIBILITY
SCALE: 1:500@A1