



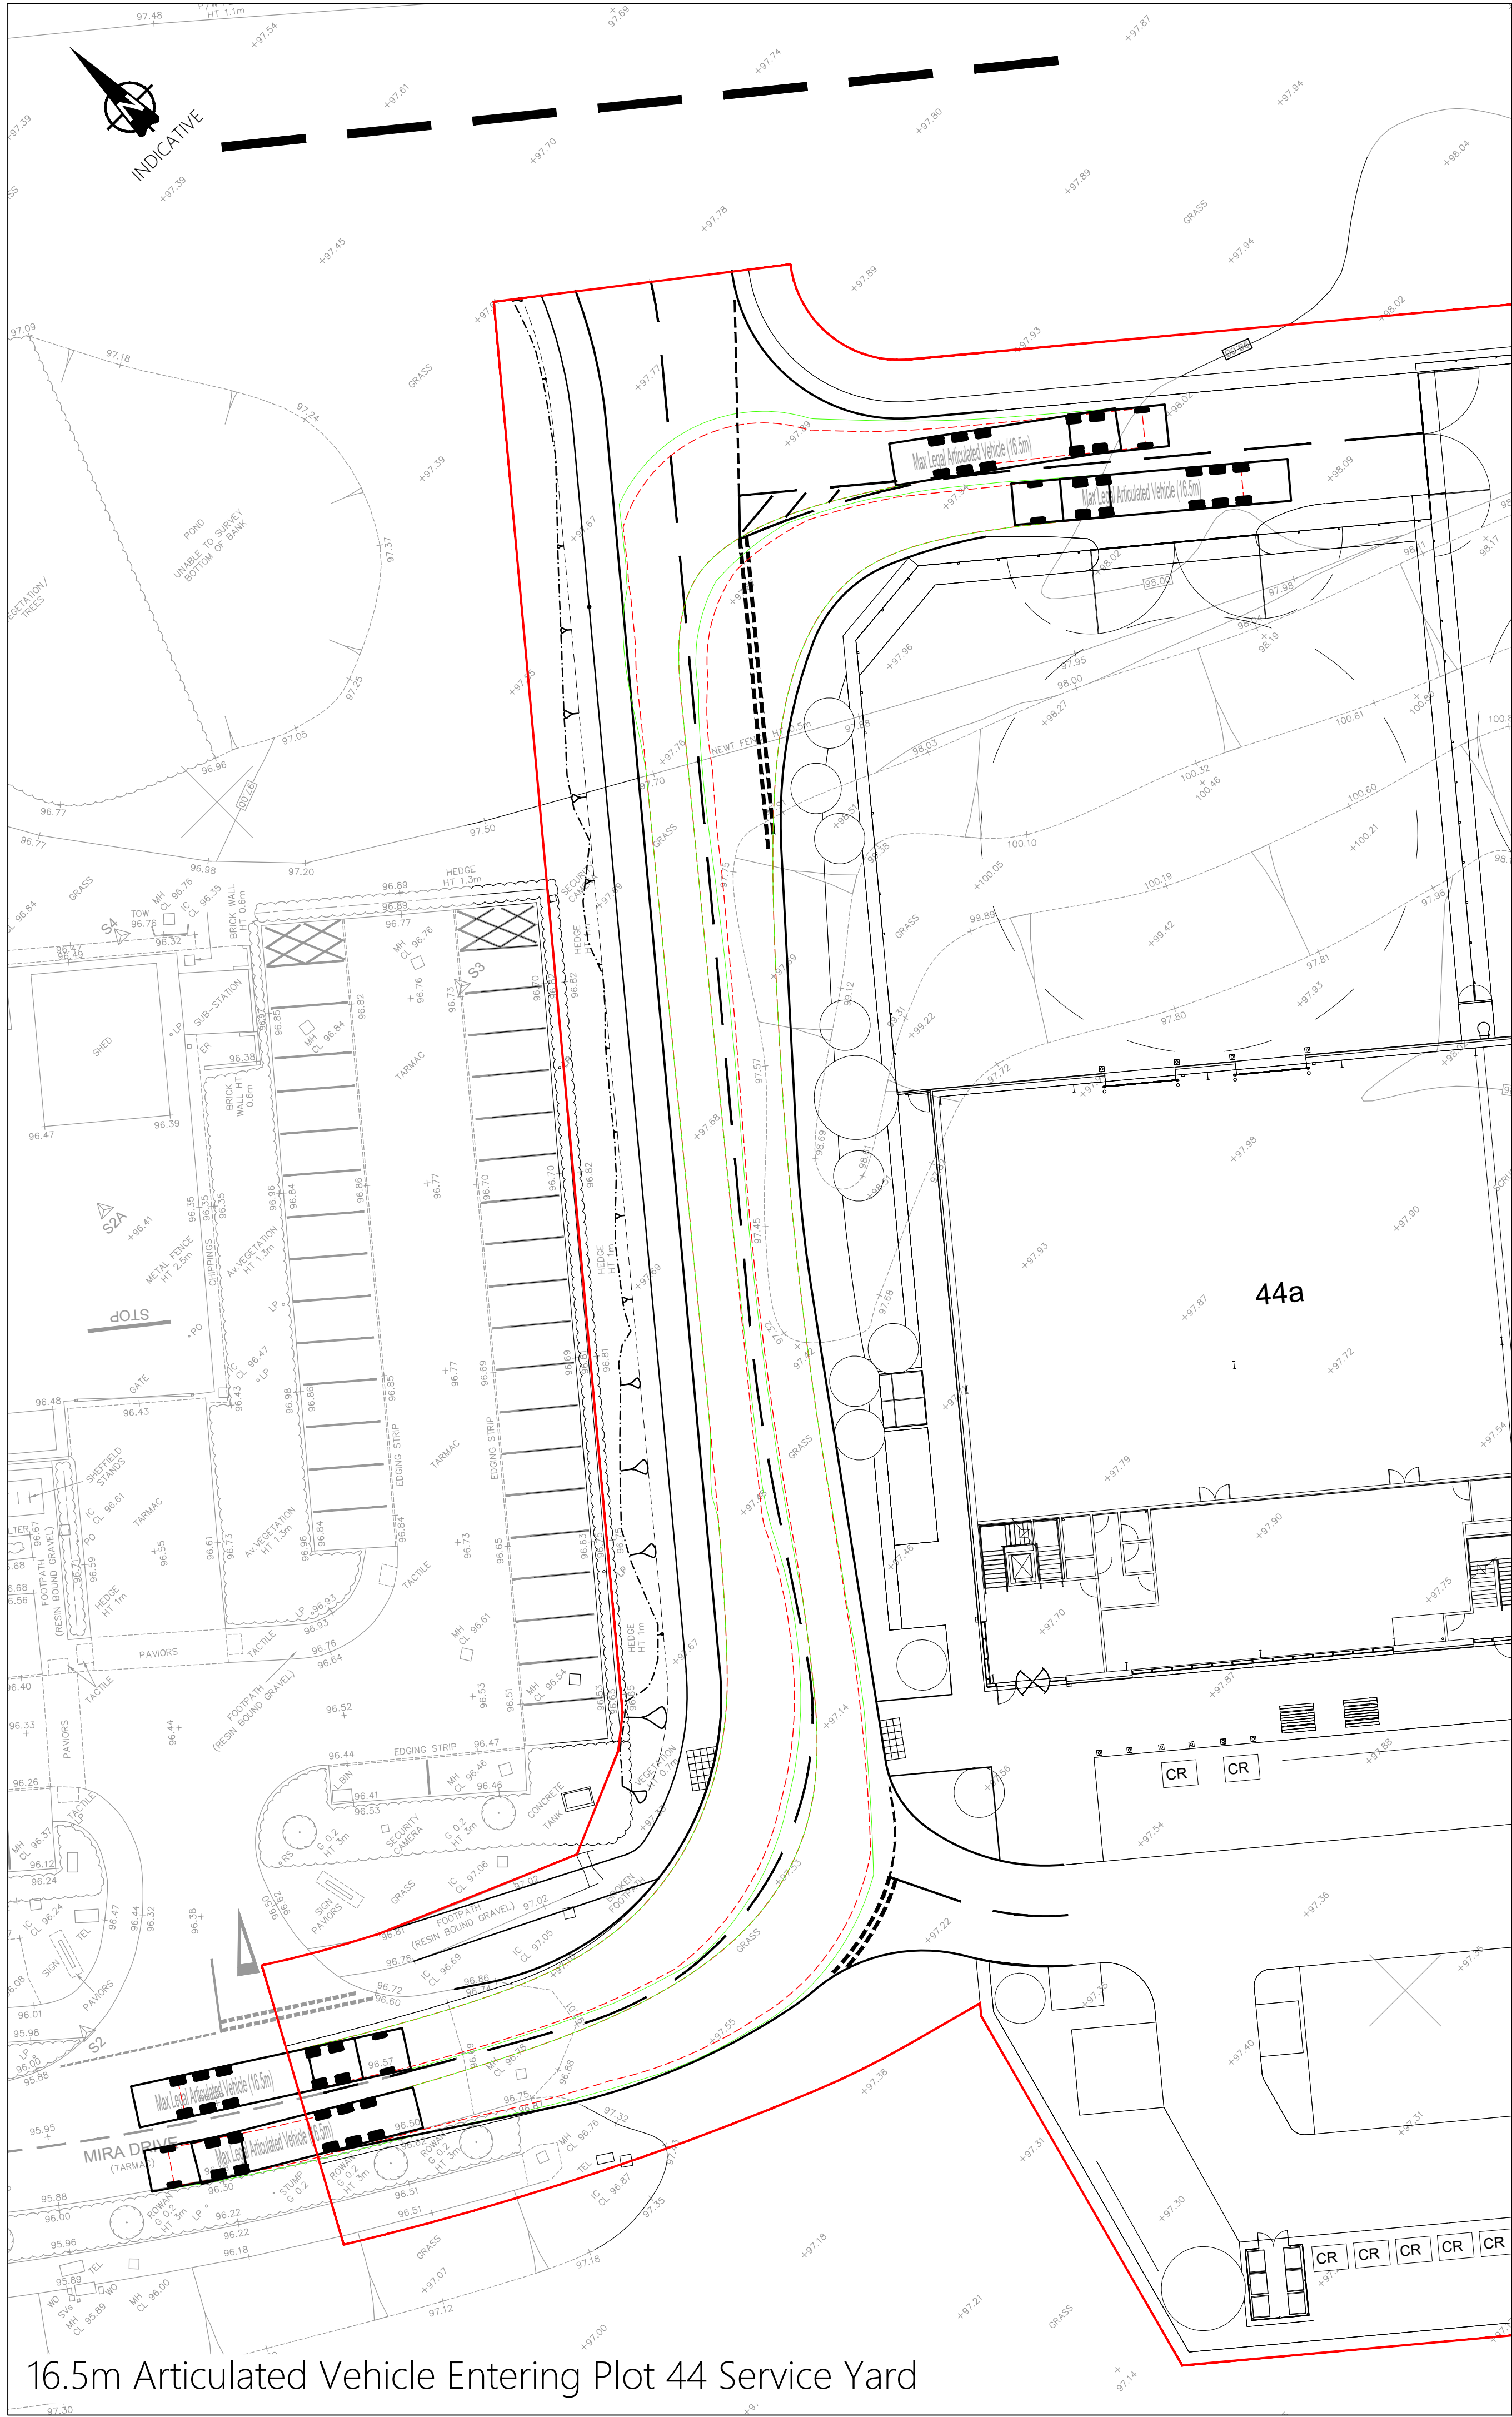

16.5m Articulated Vehicle Entering Plot 44 Service Yard

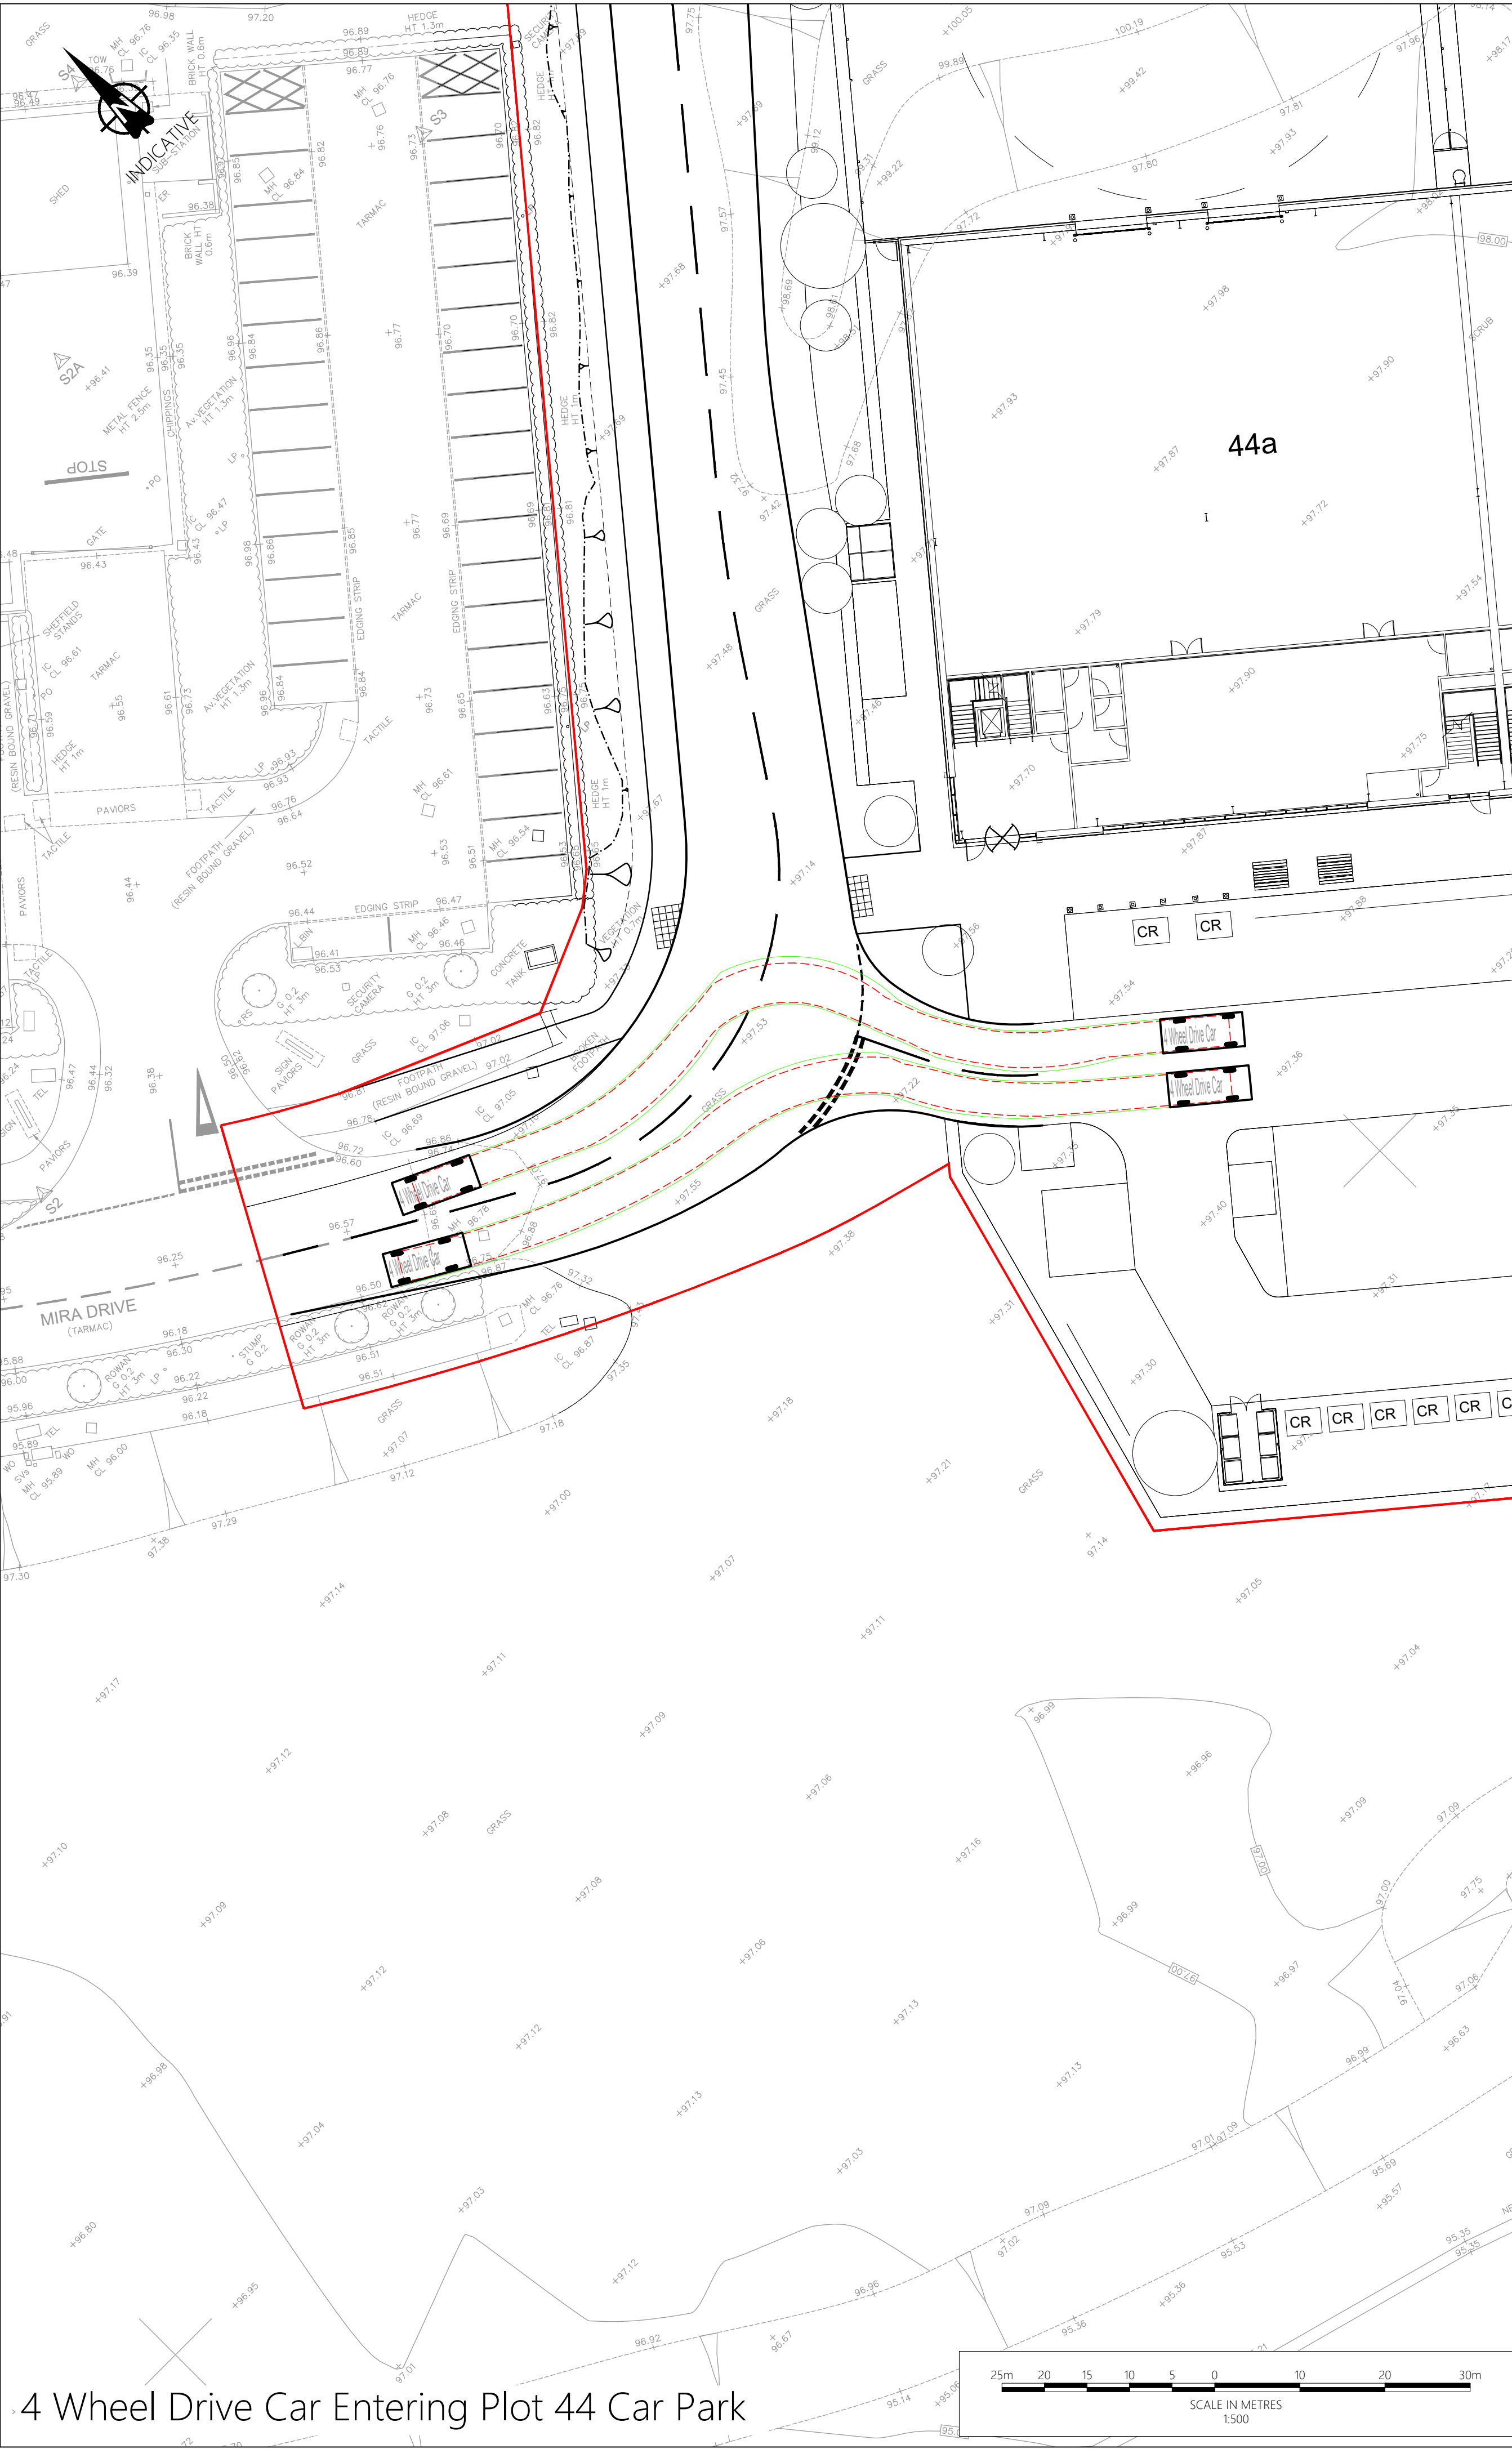

4 Wheel Drive Car Entering Plot 44 Car Park


Notes

- Do not scale from this drawing. All dimensions shown are in metres unless noted otherwise.
- This drawing has been based upon topographical survey information produced by MK Surveys and Milestone Transport Planning cannot be held responsible for any discrepancies which may arise because of it.


Key

Red line boundary

Vehicle Profiles

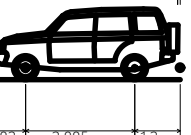

4 Wheel Drive Car	4.905m
Overall Length	2.009m
Overall Width	1.873m
Overall Body Height	0.267m
Min Body Ground Clearance	1.817m
Max Track Width	4.00s
Lock to lock time	5.725m
Kerb to Kerb Turning Radius	

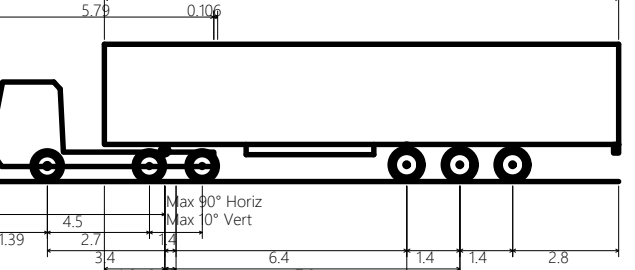

Max Legal Articulated Vehicle (16.5m)	16.500m
Overall Length	2.500m
Overall Width	3.632m
Overall Body Height	0.396m
Min Body Ground Clearance	2.500m
Max Track Width	6.00s
Lock to lock time	6.870m
Kerb to Kerb Turning Radius	

Ordnance Survey Licence number: 100057360

Drawing Revisions

Rev.	Drn.	Date:	Details:	Chk:
-	AM	03/07/2024	First issue	PK
A	PK	04/07/2024	Architect's layout updated	PK

Client

Horiba MIRA

Project

MIRA Technology Park
Plot 44 (3M Facility)

Title

Proposed Highway Layout -
Vehicle Swept Path Analysis

MILESTONE
TRANSPORT PLANNING

7 Ancells Court, Rye Close, Fleet, Hampshire, GU51 2UY
Tel: 01483 397888
Gateshead IBC, Mulgrave Terrace, Gateshead, NE8 1AN
Tel: 0191 338 7220
web: www.milestonetp.co.uk

Drawing Number:

24-050/002

Scale:

1:500 @ A1

Revision:

A