
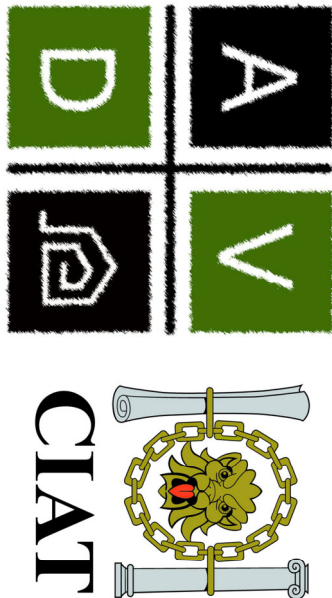
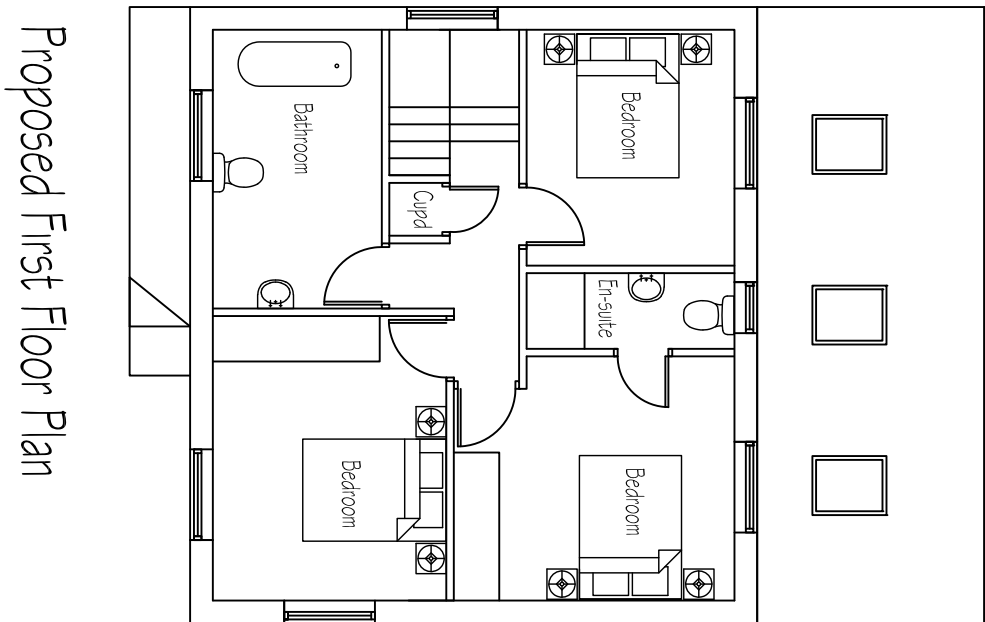
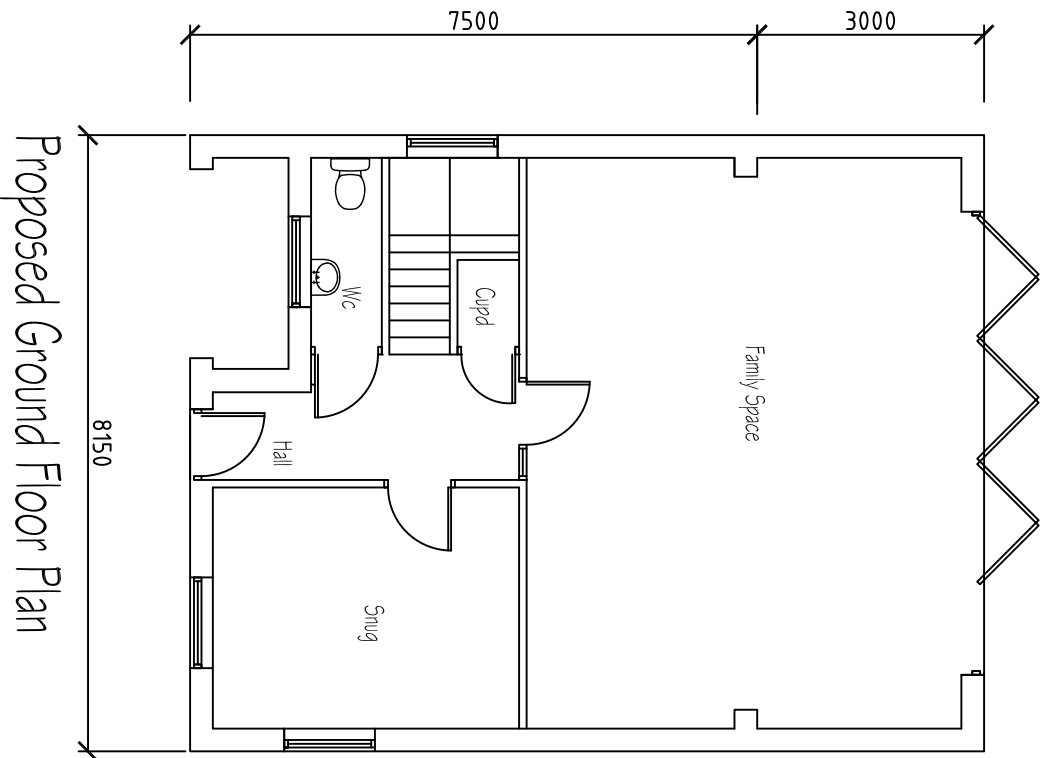


1. Drawings copyright of © Architectural Vistadesigns Ltd
2. Drawings not to be used without written consent.
3. Drawings should not be used for the purpose of construction or working drawings.
4. Drawings should not be used for the purpose of planning or building regulations.
5. All dimensions must be checked and verified on site before commencing works.
6. OS data may have been used for the purpose of a Planning submission.
7. Do not scale from the drawings.

Revisions		
Rev.	Date	Comments

- Marshall or similar approved
Permeable Block Paving
- 2.0M High Timber
Vertical Panel Fence
to new erected rear boundary
- Grey Paving Slabs to Patio area
- Grass Lawn areas
- English lavender 10/20cm 2l pot
lavandula angustifolia 'munstead'
Bark mulch spread
over area around shrubs

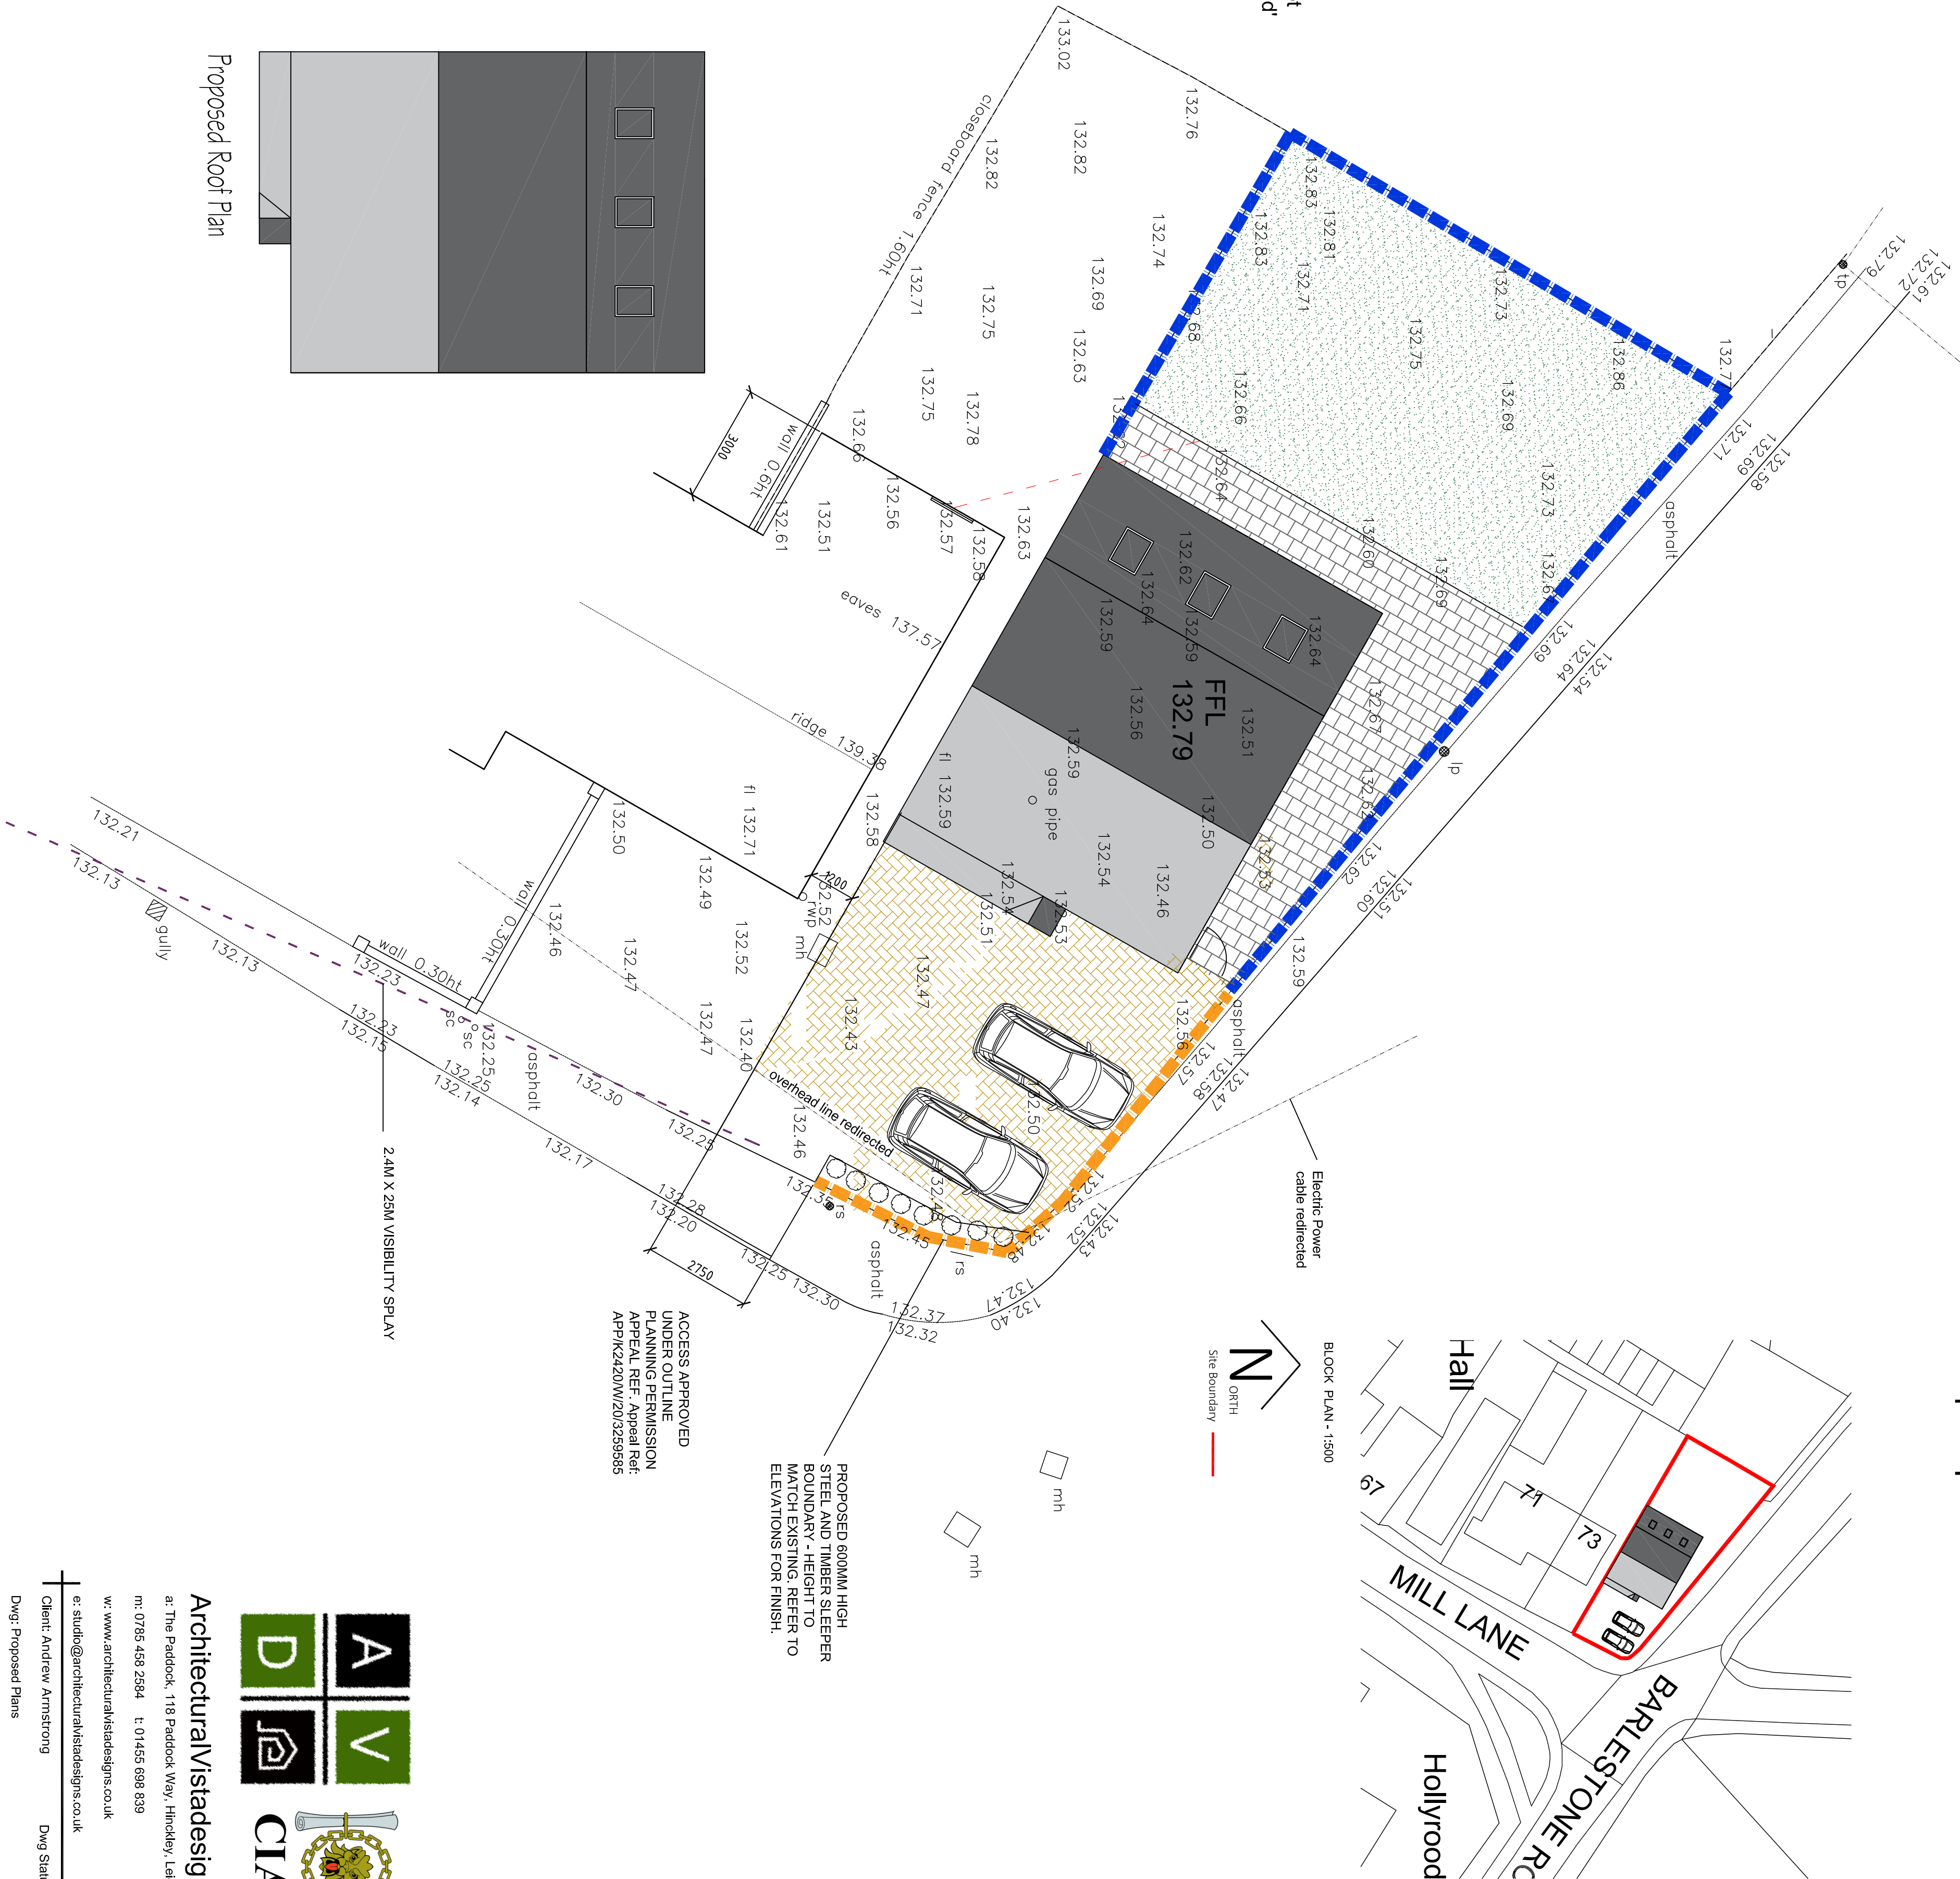

ArchitecturalVistadesigns Ltd

at: The Padlock, 118 Padlock Way, Hindley, L35 4EJ

tel: 0785 458 2584 t: 01455 698 839

www.architecturavistadesigns.co.uk

e: studio@architecturavistadesigns.co.uk

Client: Andrew Armstrong

Dwg: Proposed Plans

Project: Proposed Dwelling on land at

73 Mill Lane, Newbold Verdon, LE9 9PU

Scale: 1:100 @ A1

Date: 05.08.2021

Dwg No. AVD-620-MLN-PL02

Rev. J