



Illustrative Street Scene from within Development of Plots 2, 3 and 4

Scale 1:100

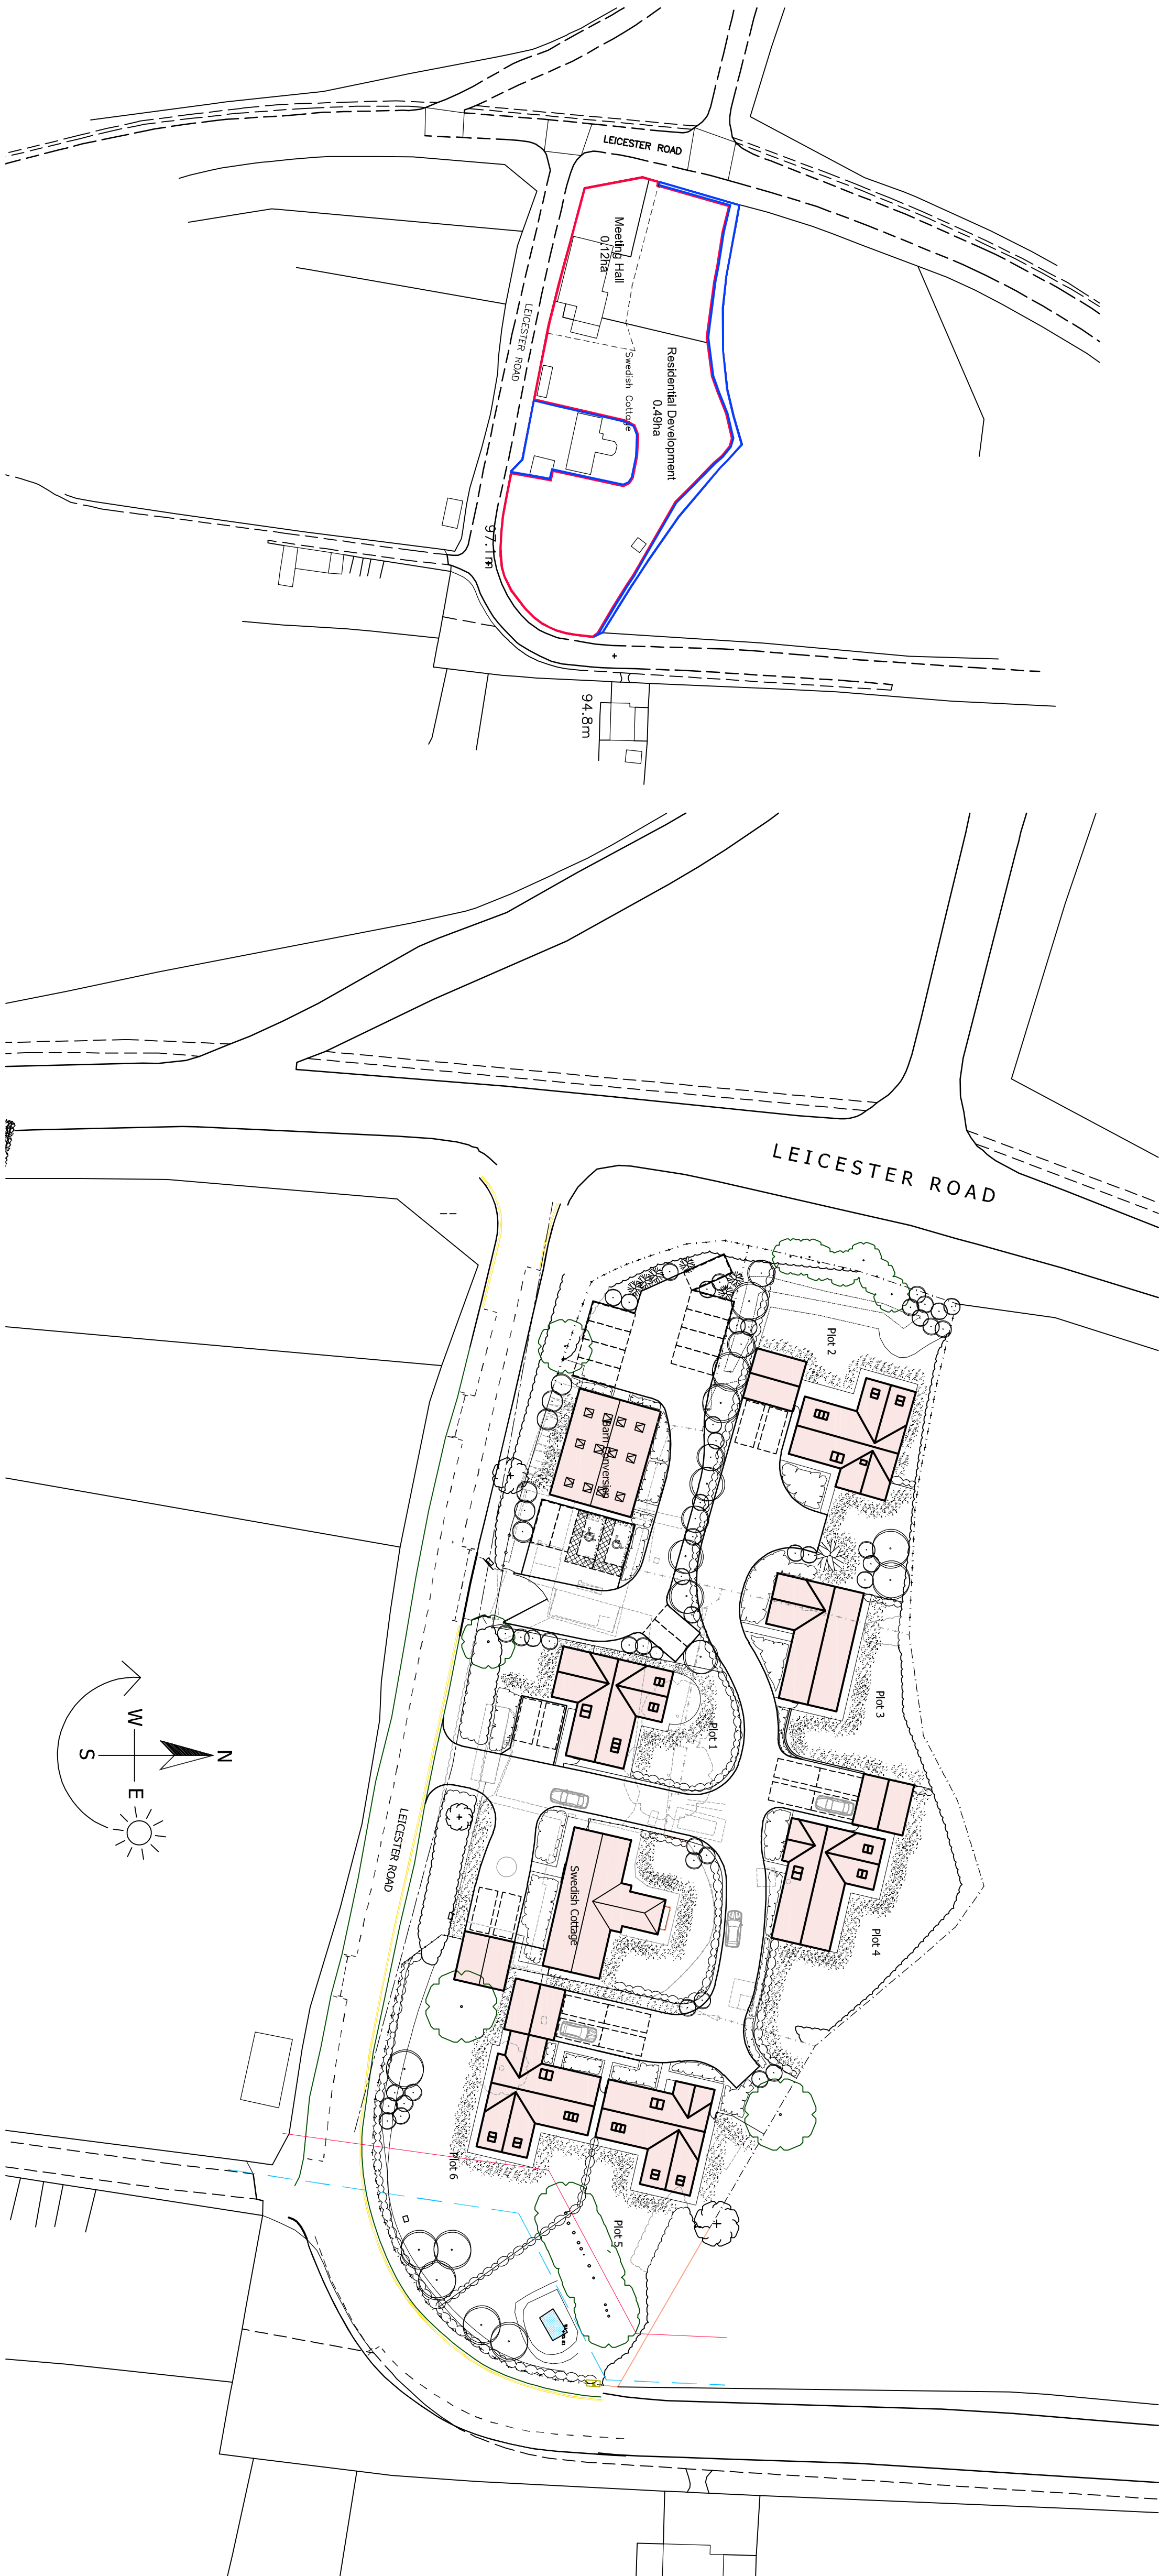

Location Plan

Scale 1:1250

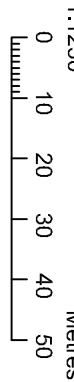

Proposed Block Plan

Scale 1:500



PLANNING PROPOSALS

PROPOSED DEVELOPMENT SCHEME ~ SWEDISH COTTAGE ~ LEICESTER ROAD ~ EARL SHILTON ~ LEICESTERSHIRE

This drawing is to be read in conjunction with Drawing No. 23-4266.01 'Topographical Survey'

This drawing is to be read in conjunction with Drawing No. 23-4266.02 and 03 'Existing Details'

Revisions : A Drawing updated 20.12.23

Figured dimensions must be taken in preference to scaled dimensions and any discrepancies are to be referred to David Granger Architectural and any limited copies, documents and suppliers must verify all dimensions and details are correct before construction. All drawings are copyright of David Granger Architectural Design Limited. Ordnance Survey Data. © Crown Copyright. All rights reserved. Licence No. AR10020467. Landmark Ref: 100806

DAVID GRANGER
ARCHITECTURAL DESIGN LIMITED

Project
Proposed Development Scheme
Swedish Cottage
Leicester Road
Earl Shilton, Leicestershire

Drawing Title
Planning Proposals
Sheet 1 of 4

Client
Mostyn Gospel Hall Trust
Drawing No.
23.4266.17A

Date
December 2023

Drawn by
MS

Scale (A1 Size)
As Shown
Checked by
MS

The Old Cottage Hospital, Leicester Road,
Ashby-de-la-Zouch, Leicestershire, LE65 1DB

Tel: 01530 560939
www.davidgrangerdesign.com
Company No. 1635812