


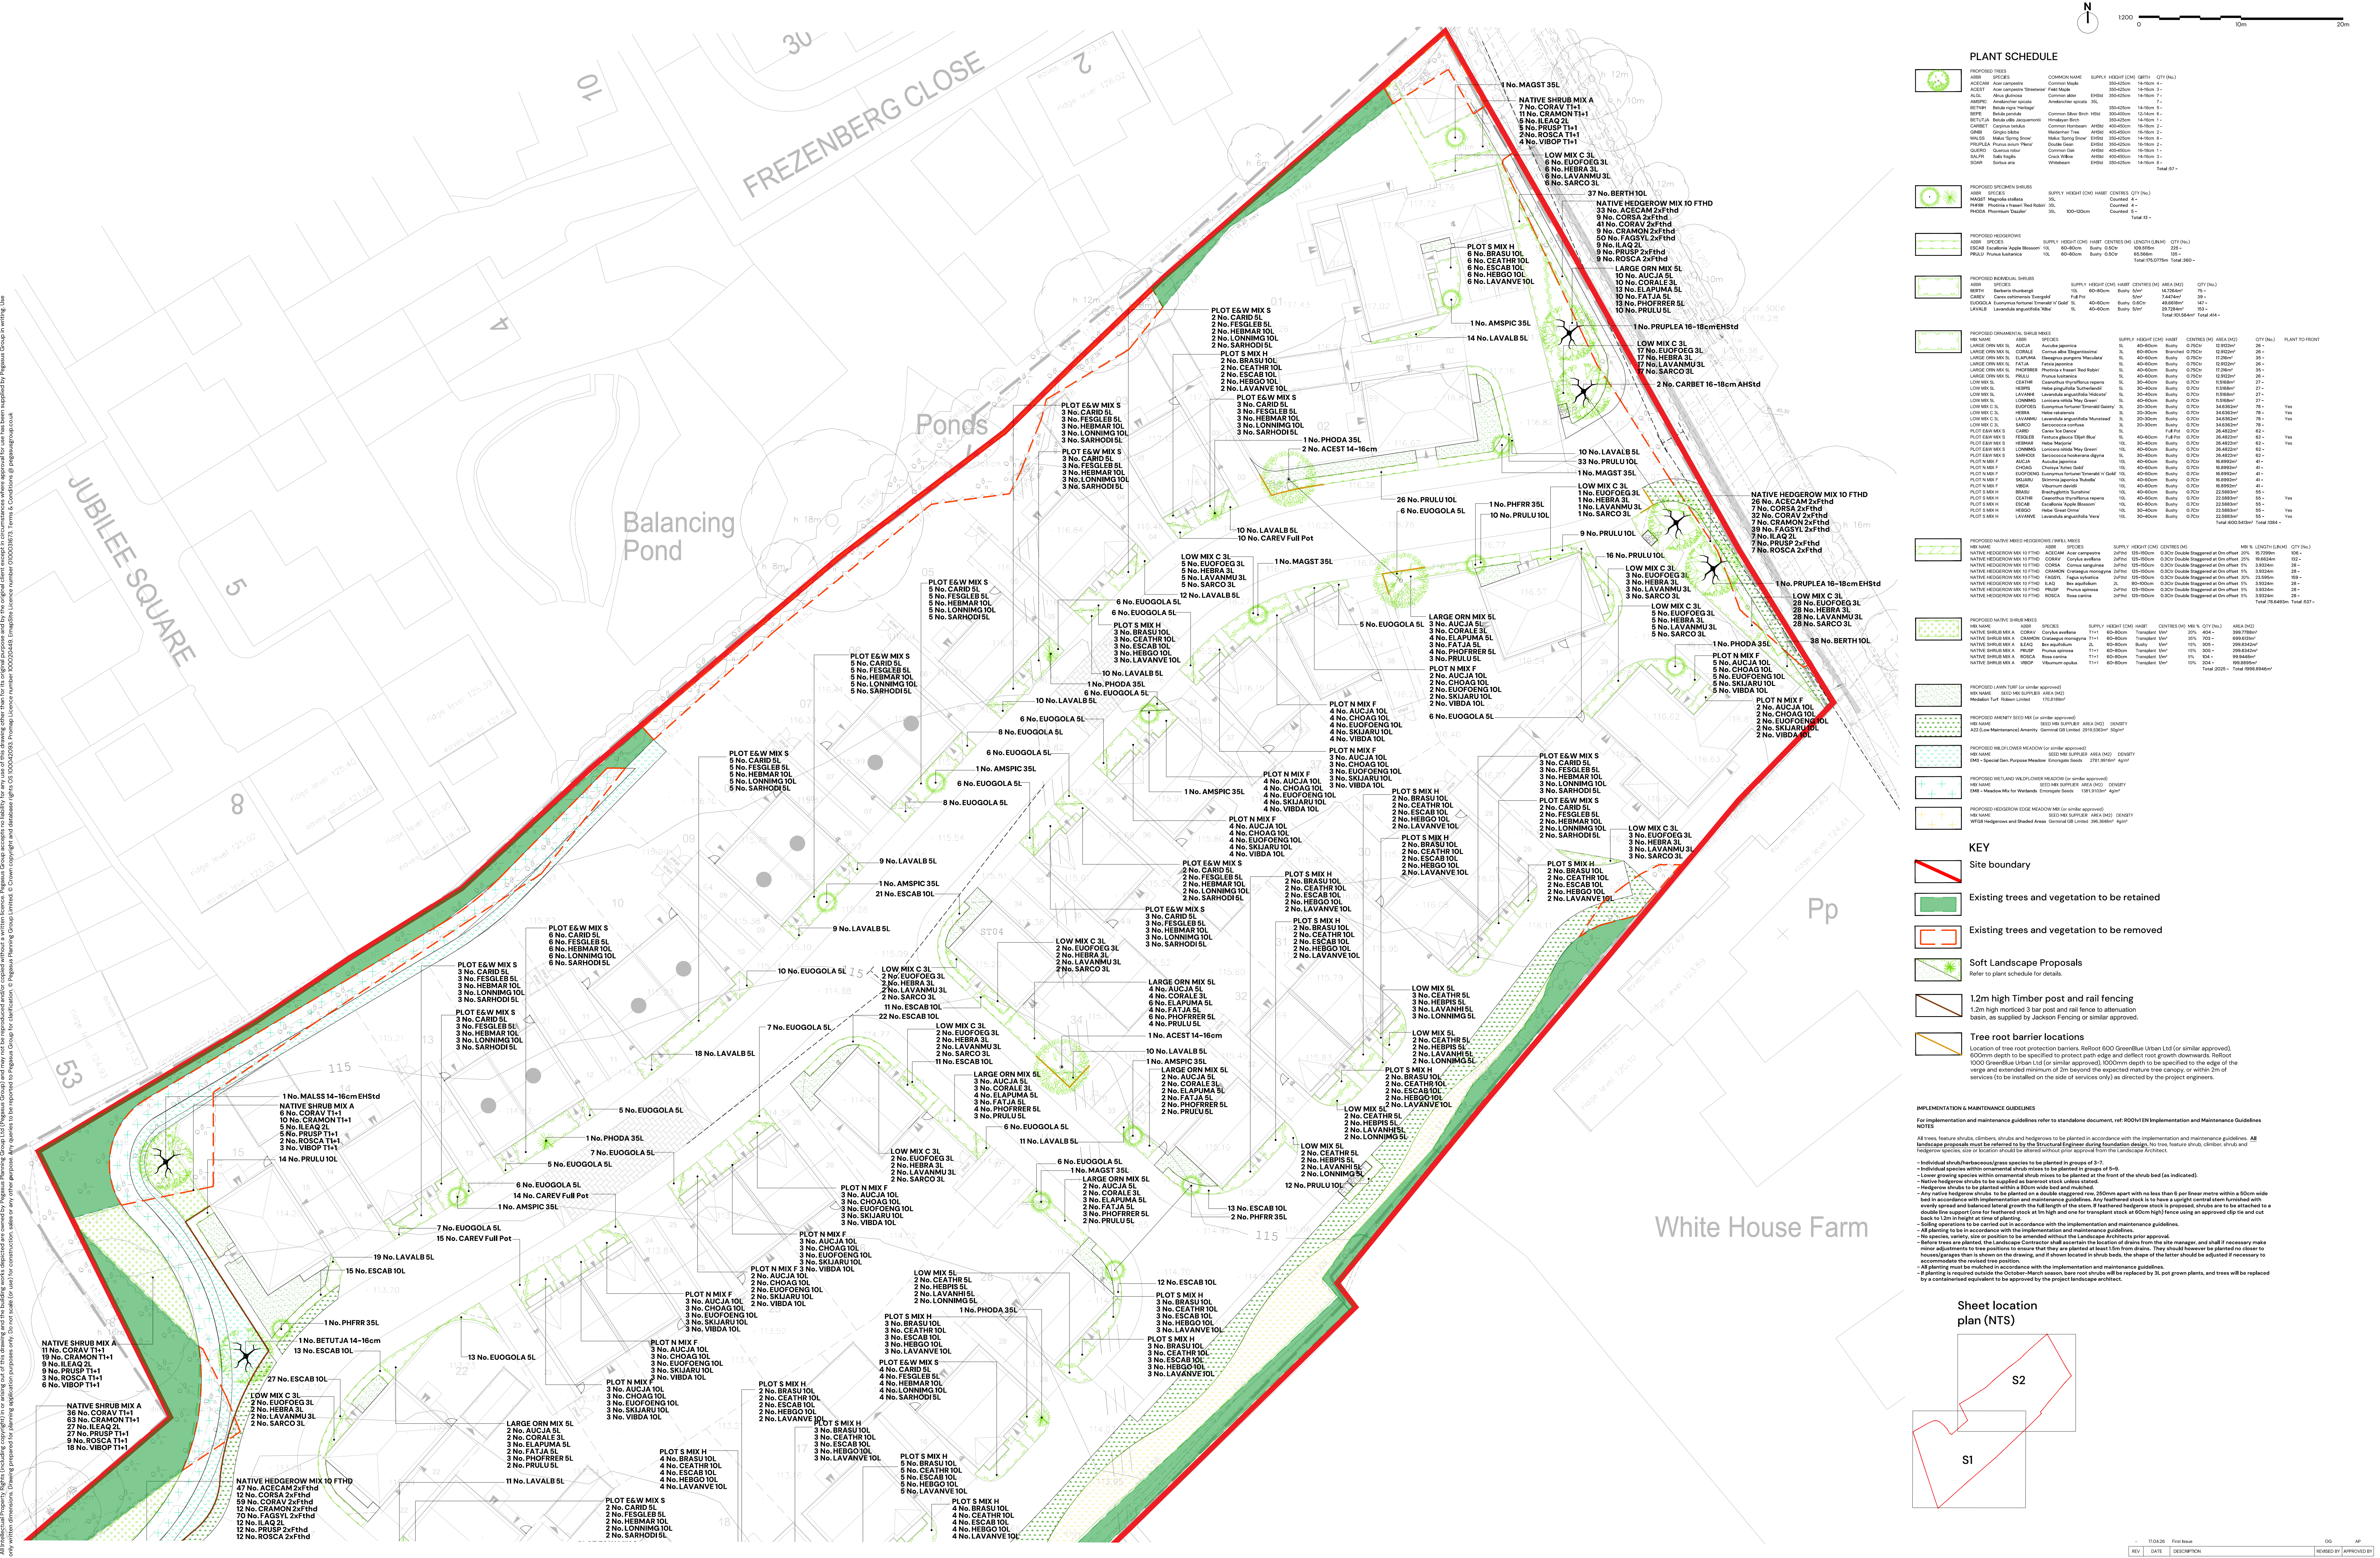

Woodhouse Lane - Burbage - Detailed Soft Landscape Proposals

I PEGASUSGROUP.CO.UK | TEAM/DRAWN BY: OG | APPROVED BY: AP | DATE: 17.04.2026 | SCALE: 1:200@AO | DRWG: P25-2857_EN_0002_S2_REV | CLIENT: Cameron Homes |

