



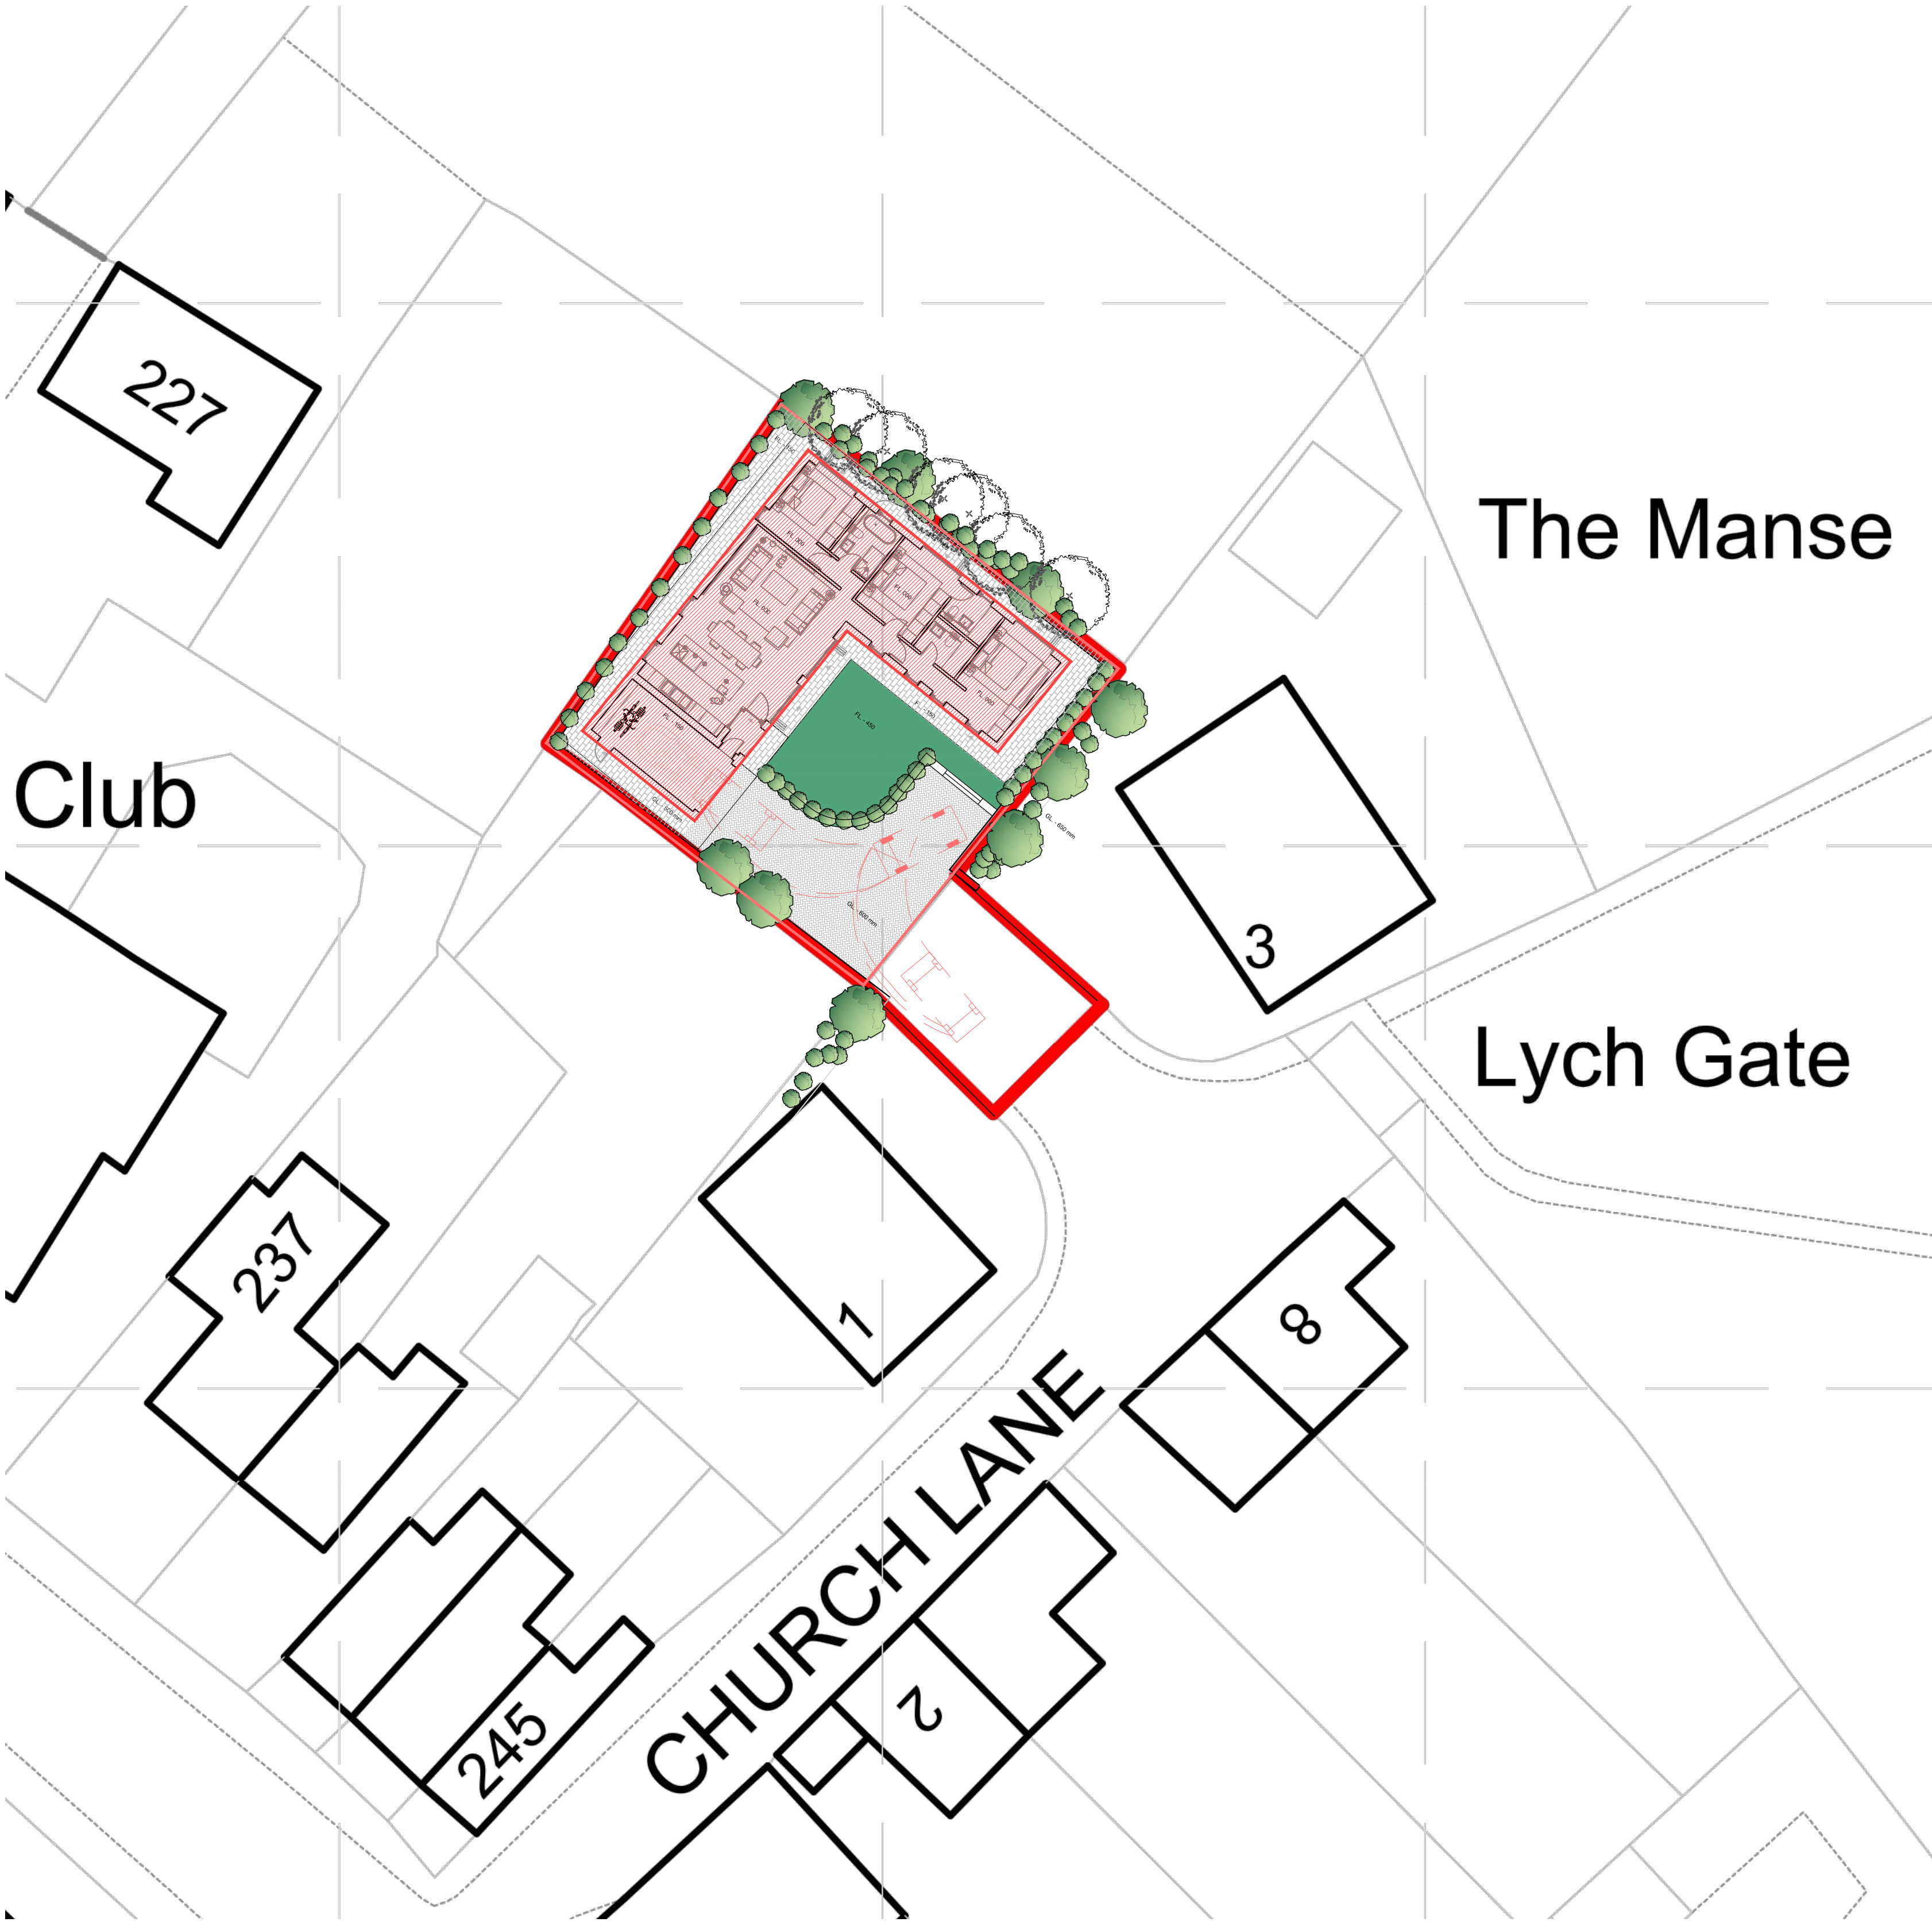

Proposed Site Block Plan_Scale_1:500

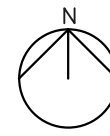

Proposed Block Plan_Scale_1:200

Wall Reference	N  Orientation	REV	BY	DATE	DESCRIPTION OF AMENDMENTS	KEY PLAN	REFERENCE NOTES:	CLIENT	PROJECT Land Adjacent No 1 & 3 Church Lane Thornton_Leicestershire	DRAWING TITLE Proposed Block Plan		
		GENERAL NOTES: 1: Do not scale drawings. Dimensions govern. 2: All dimensions are in millimetres unless noted otherwise. 3: All dimensions shall be verified on site before proceeding with the work. 4: Bailey-English Studio. shall be notified in writing of any discrepancies. 5: All information remains the property of Bailey-English Studio. and may not be used for any purpose whatsoever, or reproduced through any medium without the written permission of Bailey-English Studio. 6: All copyrights retained by Bailey-English Studio. 7: Subject to survey and all necessary statutory and legal consents.								DATE	SCALE	DRAWN BY
					12.06.2023	1:500 & 1:200 @ A1	RBE					
			DRAWING NUMBER			REVISION						
			B E S 102_23_P_PR_000			-						