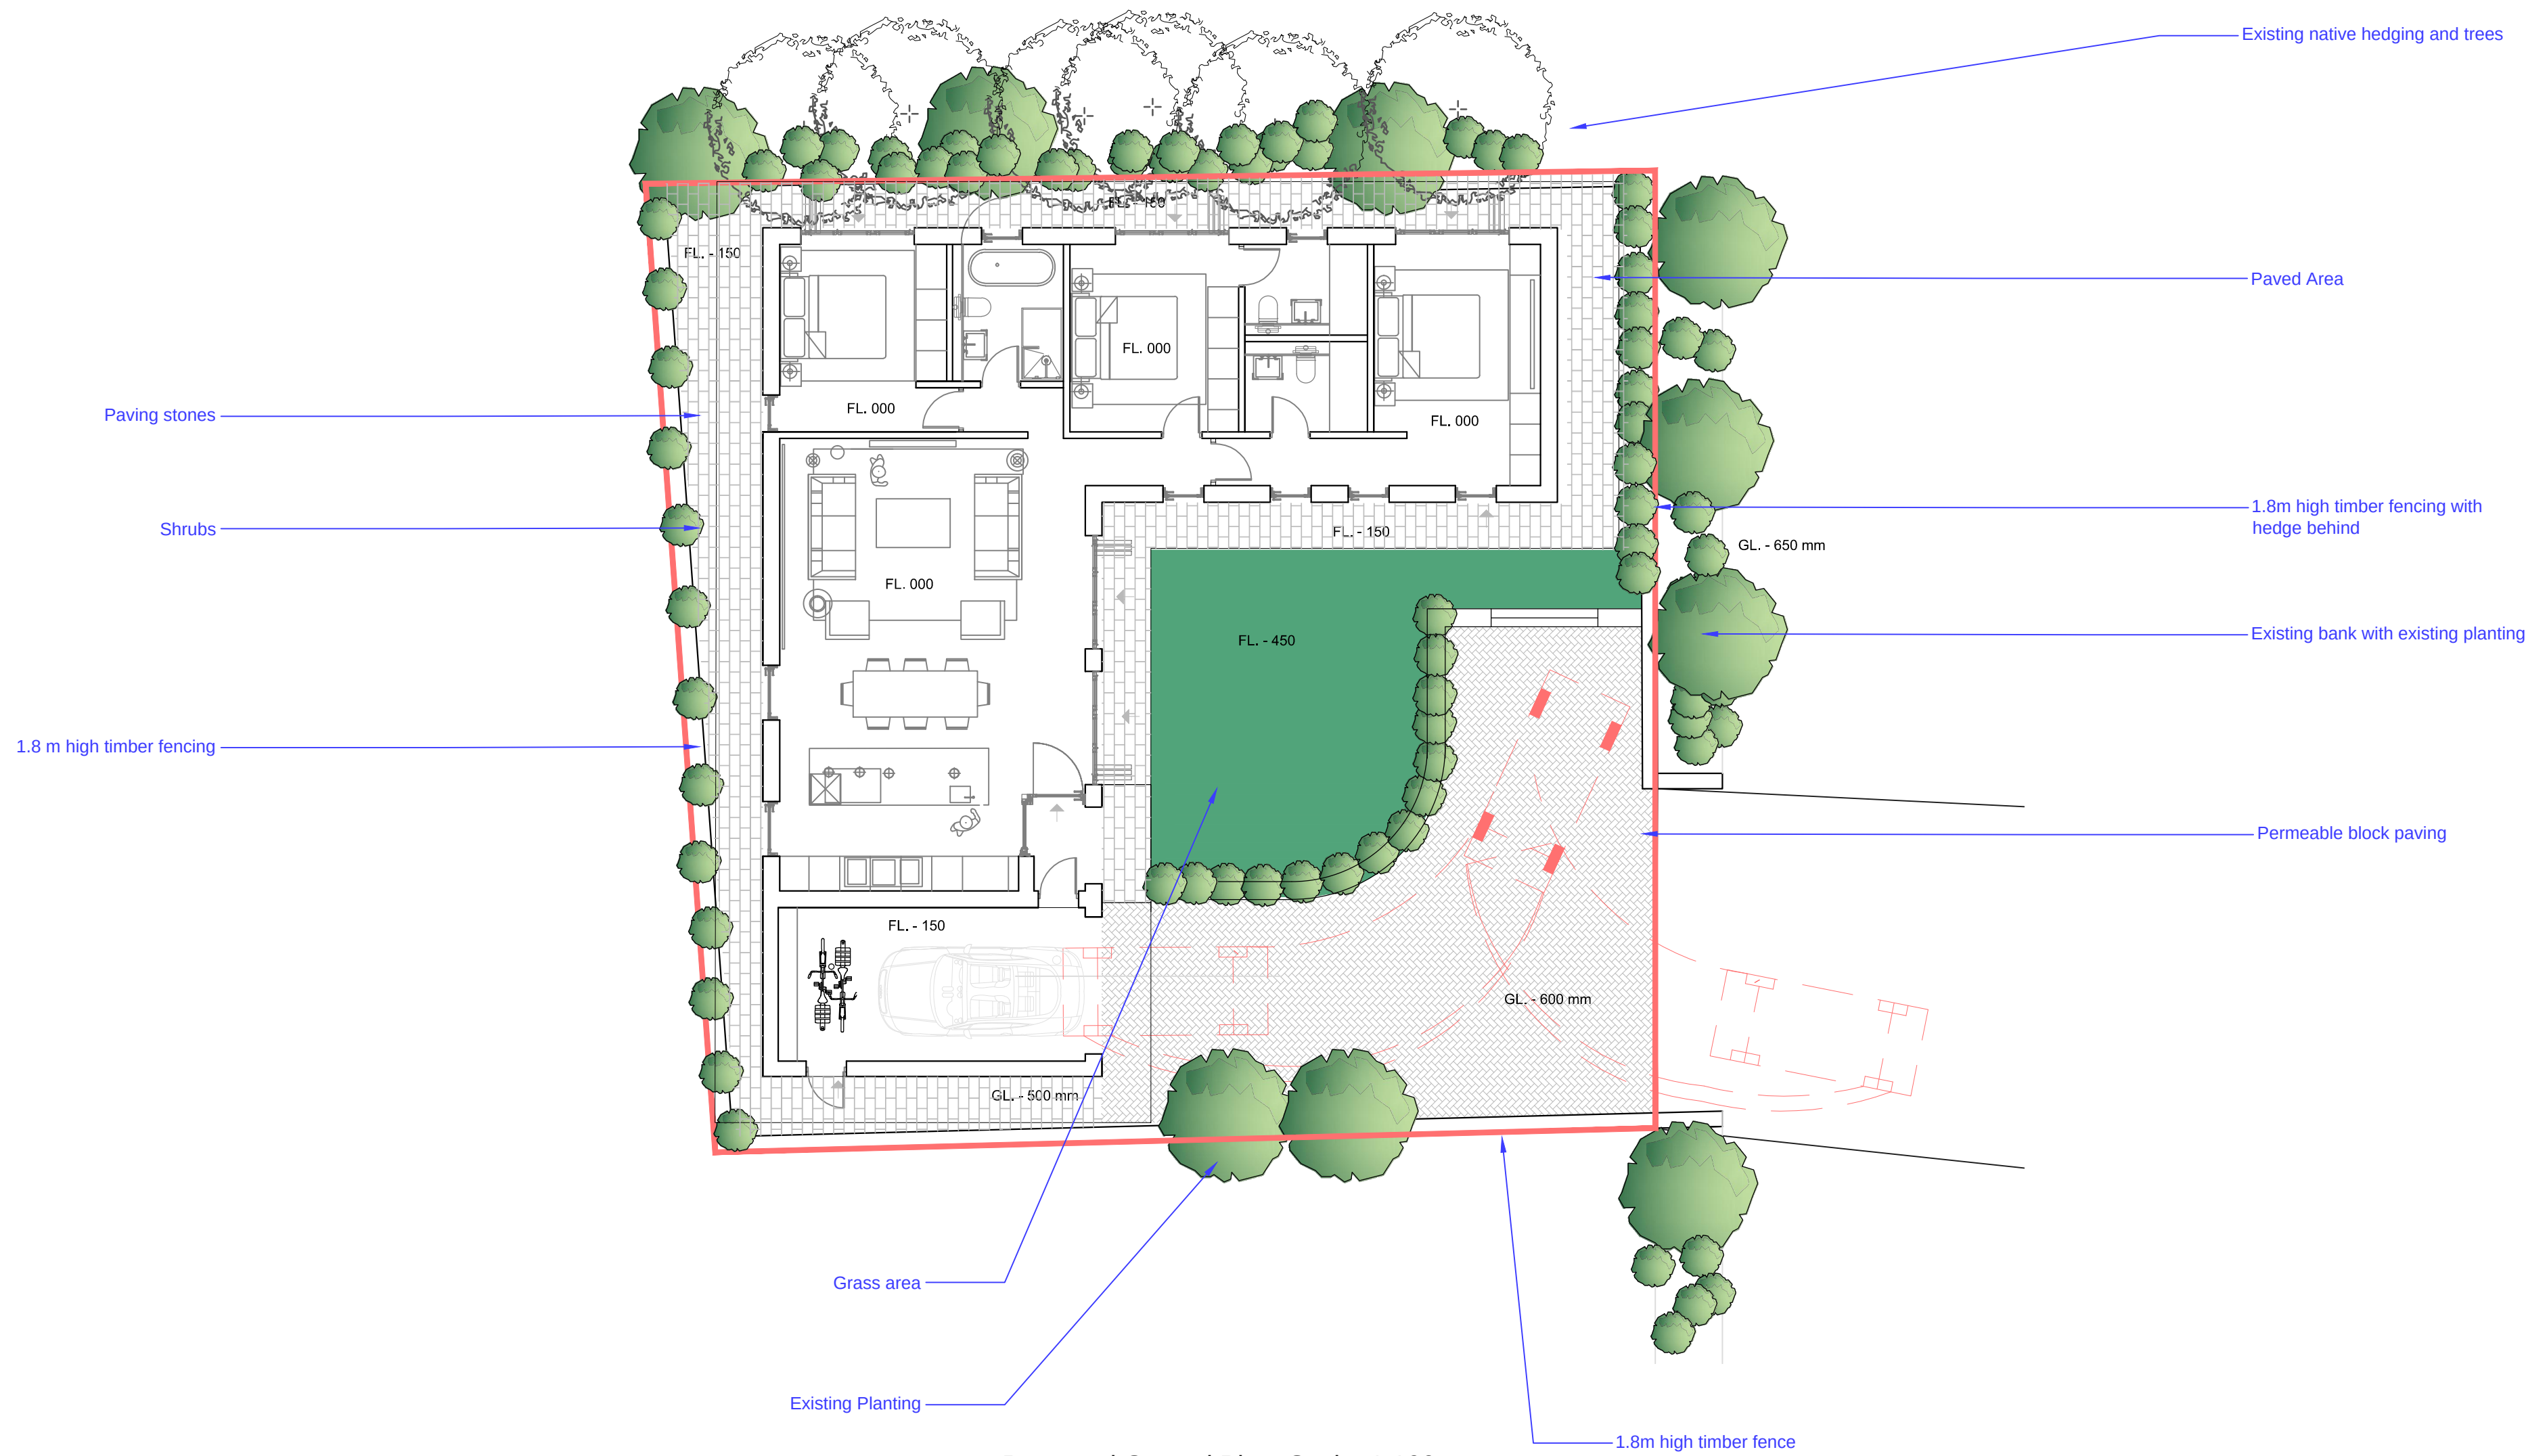


|   |                                                                                     |                                         |    |               |                           |          |                  |            |                                                                                 |   |                        |      |
|---|-------------------------------------------------------------------------------------|-----------------------------------------|----|---------------|---------------------------|----------|------------------|------------|---------------------------------------------------------------------------------|---|------------------------|------|
|   |  | REV                                     | BY | DATE          | DESCRIPTION of AMENDMENTS | KEY PLAN | REFERENCE NOTES: | CLIENT     | PROJECT<br><br>Land Adjacent No 1 & 3<br>Church Lane<br>Thornton_Leicestershire | DRAWING TITLE<br><br>Landscape Plan   |                        |      |
| Wall Reference   | Orientation                                                                         |                                         |    |               |                           |          |                  |            |                                                                                 | <div>BAILEY-ENGLISH</div> <div>STUDIO</div> <div>Studio 2A - The Clarence Building - 5 Market Place - Hinckley - Leicestershire - LE10 1NT<br/>admin@baileyenglishstudio.com</div> | ISSUED FOR<br>Planning | DATE |
| <b>GENERAL NOTES:</b><br>1: Do not scale drawings. Dimensions govern.<br>2: All dimensions are in millimetres unless noted otherwise.<br>3: All dimensions shall be verified on site before proceeding with the work.<br>4: Bailey-English Studio. shall be notified in writing of any discrepancies.<br>5: All information remains the property of Bailey-English Studio. and may not be used for any purpose whatsoever, or reproduced through any medium without the written permission of Bailey-English Studio.<br>6: All copyrights retained by Bailey-English Studio.<br>7: Subject to survey and all necessary statutory and legal consents. |                                                                                     |                                         |    |               |                           |          |                  | 12.06.2023 | 1:100 @ A1                                                                      |   |                        | RBE  |
|   |                                                                                     | DRAWING NUMBER<br>B E S 102_23_P_PR_005 |    | REVISION<br>- |                           |          |                  |            |                                                                                 |   |                        |      |