

Orientation of site has not been checked, design subject to check before installation




TB7047




TB7036




TBR7136

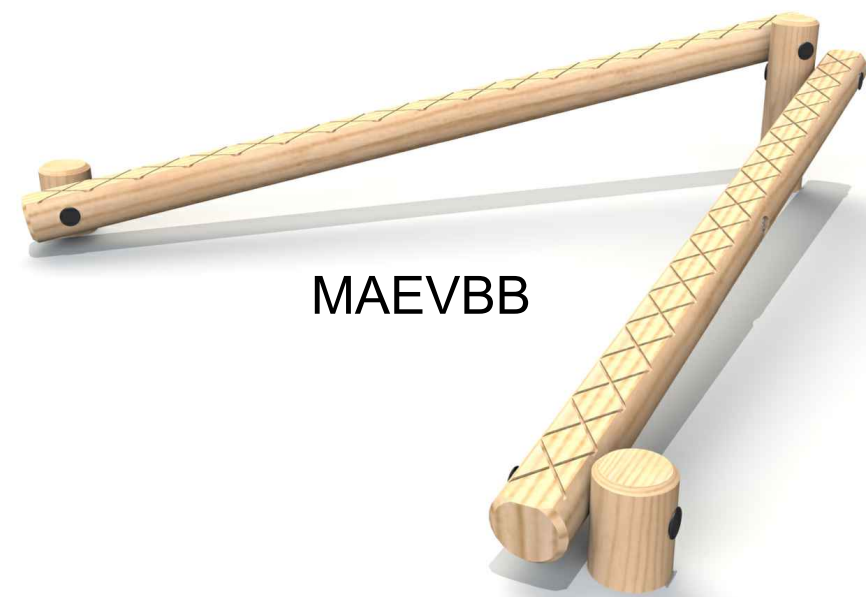

MAEVBB

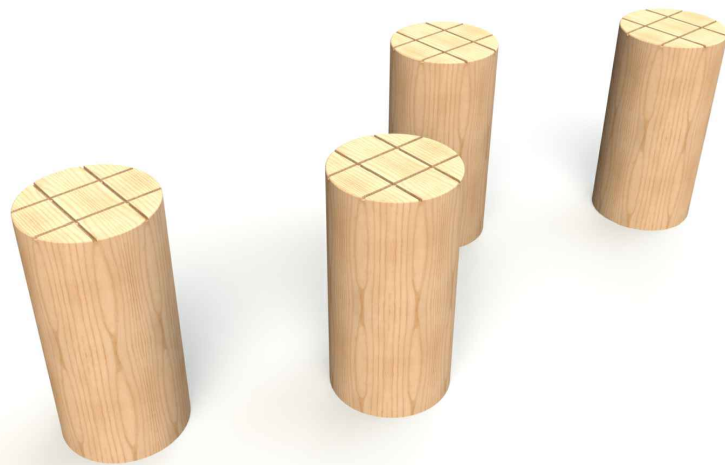

MAESL20

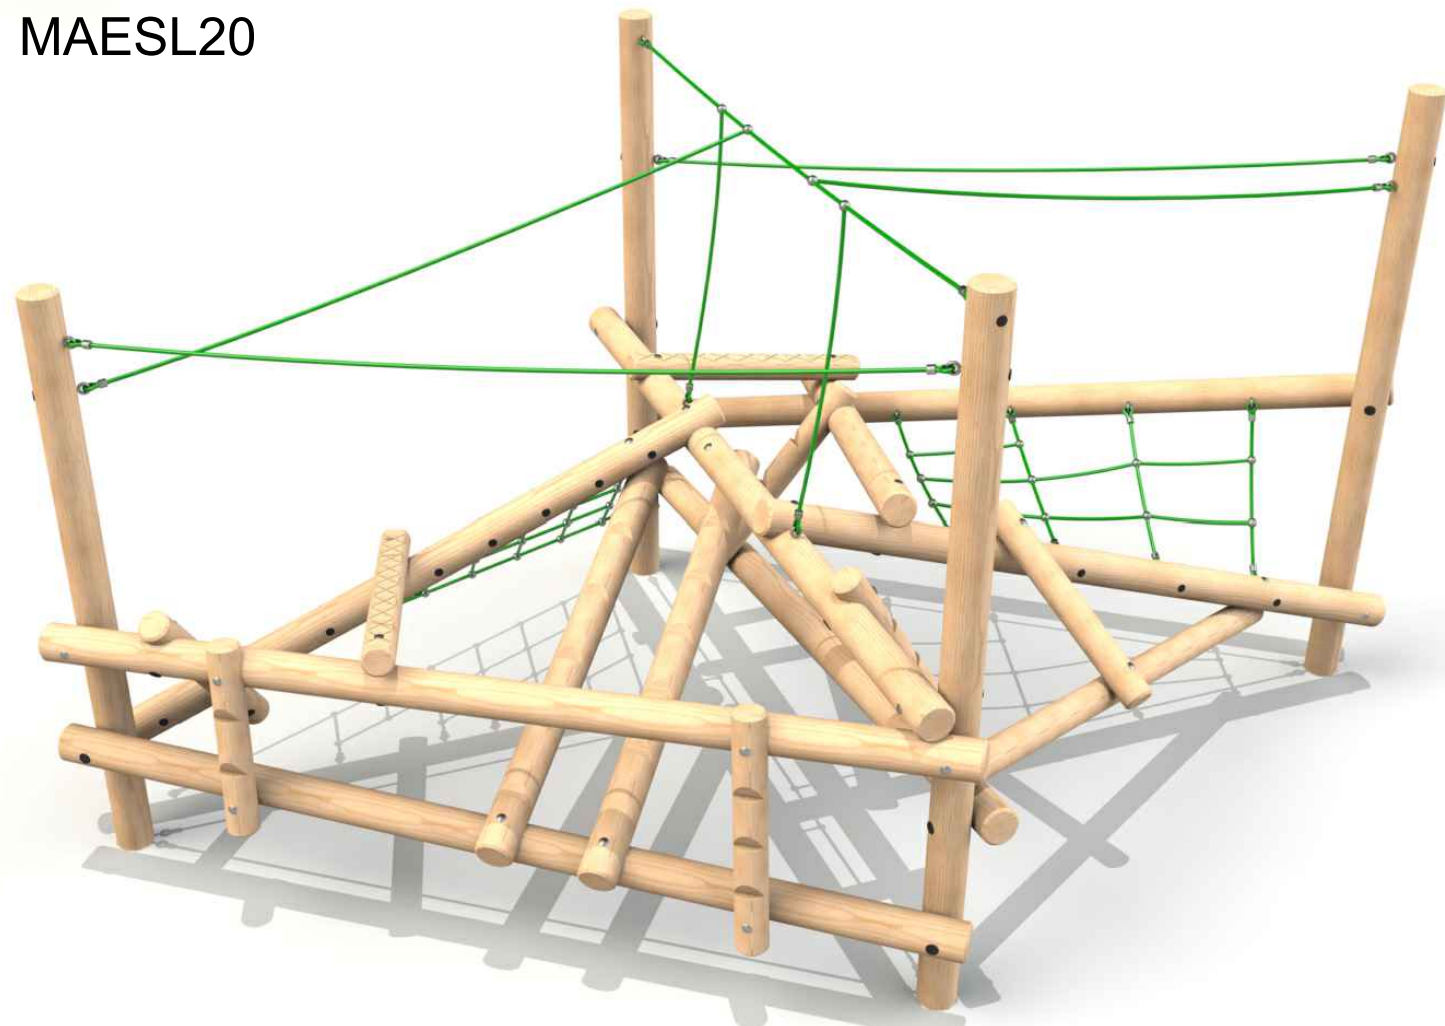

MAECSMEZZ




Boulders



SB5057



MBX45 2596

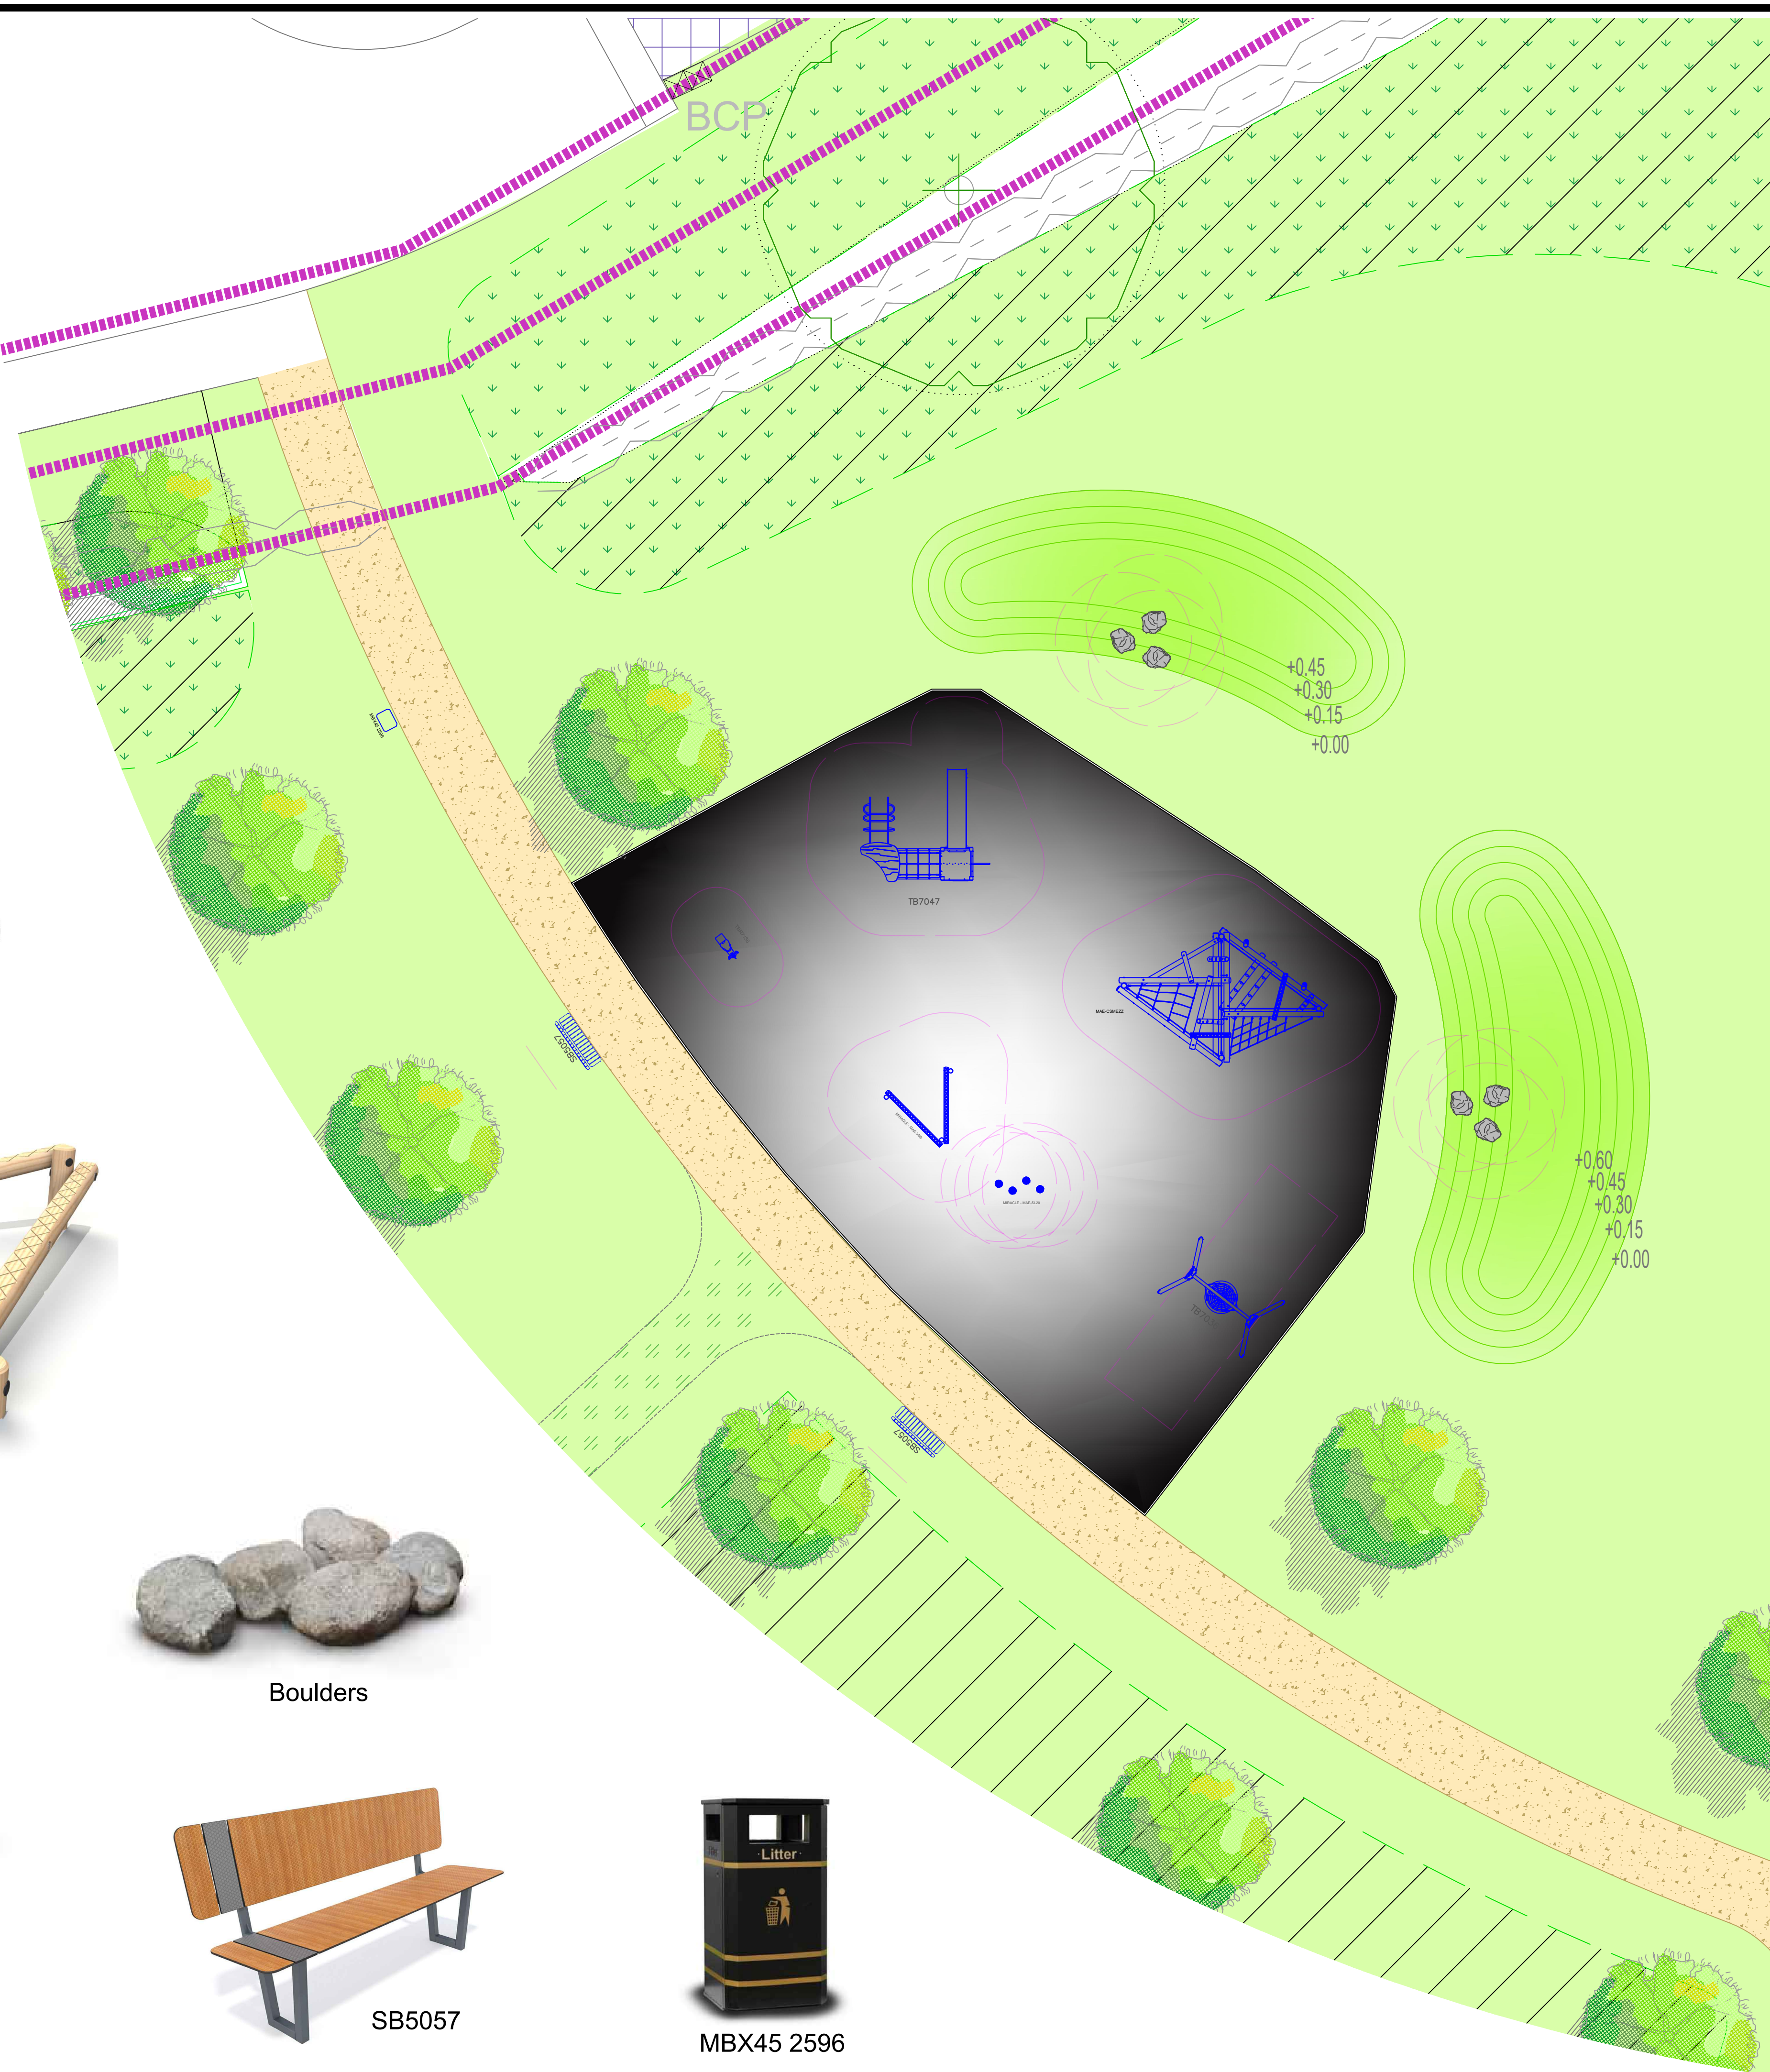

Miracle
Design & Play

TEL: ++44 (0)1604 658240
E-MAIL: sales@miracledandp.co.uk
WEB: www.miracledesignandplay.co.uk

PROJECT TITLE:
Sketchley Grange, Burbage

SHEET TITLE: Option 2

Key:

- Surfacing:
- Timber Edging to perimeter of Surfacing
 - Compacted Aggregate Pathway by Client
 - Grass Mounds
 - Existing Grass
 - Mown Pathway by Client
 - PCC Edging to perimeter of Surfacing
 - Wetpour Safety Surfacing
- Landscaping:
- Trees by Client
 - Boulders- 750mm

Equipment Fall Zone (No safety surfacing required if located on well maintained turf and under 1.5m CFH)

REVISIONS

Issue	Description	Date
A	Surfacing amended as requested by client	27/03/24

DRAWN BY: C.Smy

REVISED BY: G. Medica

CHECKED BY: J.Gaskin

SCALE: 1:100 @A1


ISSUE: A

CLIENT: Persimmon Homes

DRAWING NO: Q10013_A

DATE: 03/01/24

© 2023 MIRACLE DESIGN AND PLAY LTD, "ALL RIGHTS RESERVED, THIS DRAWING MAY NOT BE REPRODUCED, TRANSMITTED OR STORED IN WHOLE OR IN PART WITHOUT OUR WRITTEN CONSENT"

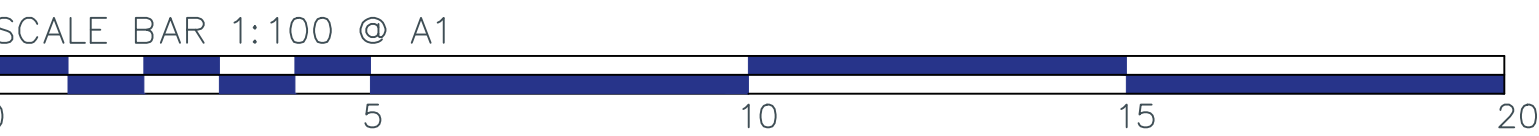

EXACT LOCATION OF EQUIPMENT TO BE AGREED ON SITE. ALL SURFACING TO BE FLAT AND LEVEL, ANY DISCREPENCIES IN LEVELS TO BE REPORTED TO MIRACLE DESIGN & PLAY IMMEDIATELY