


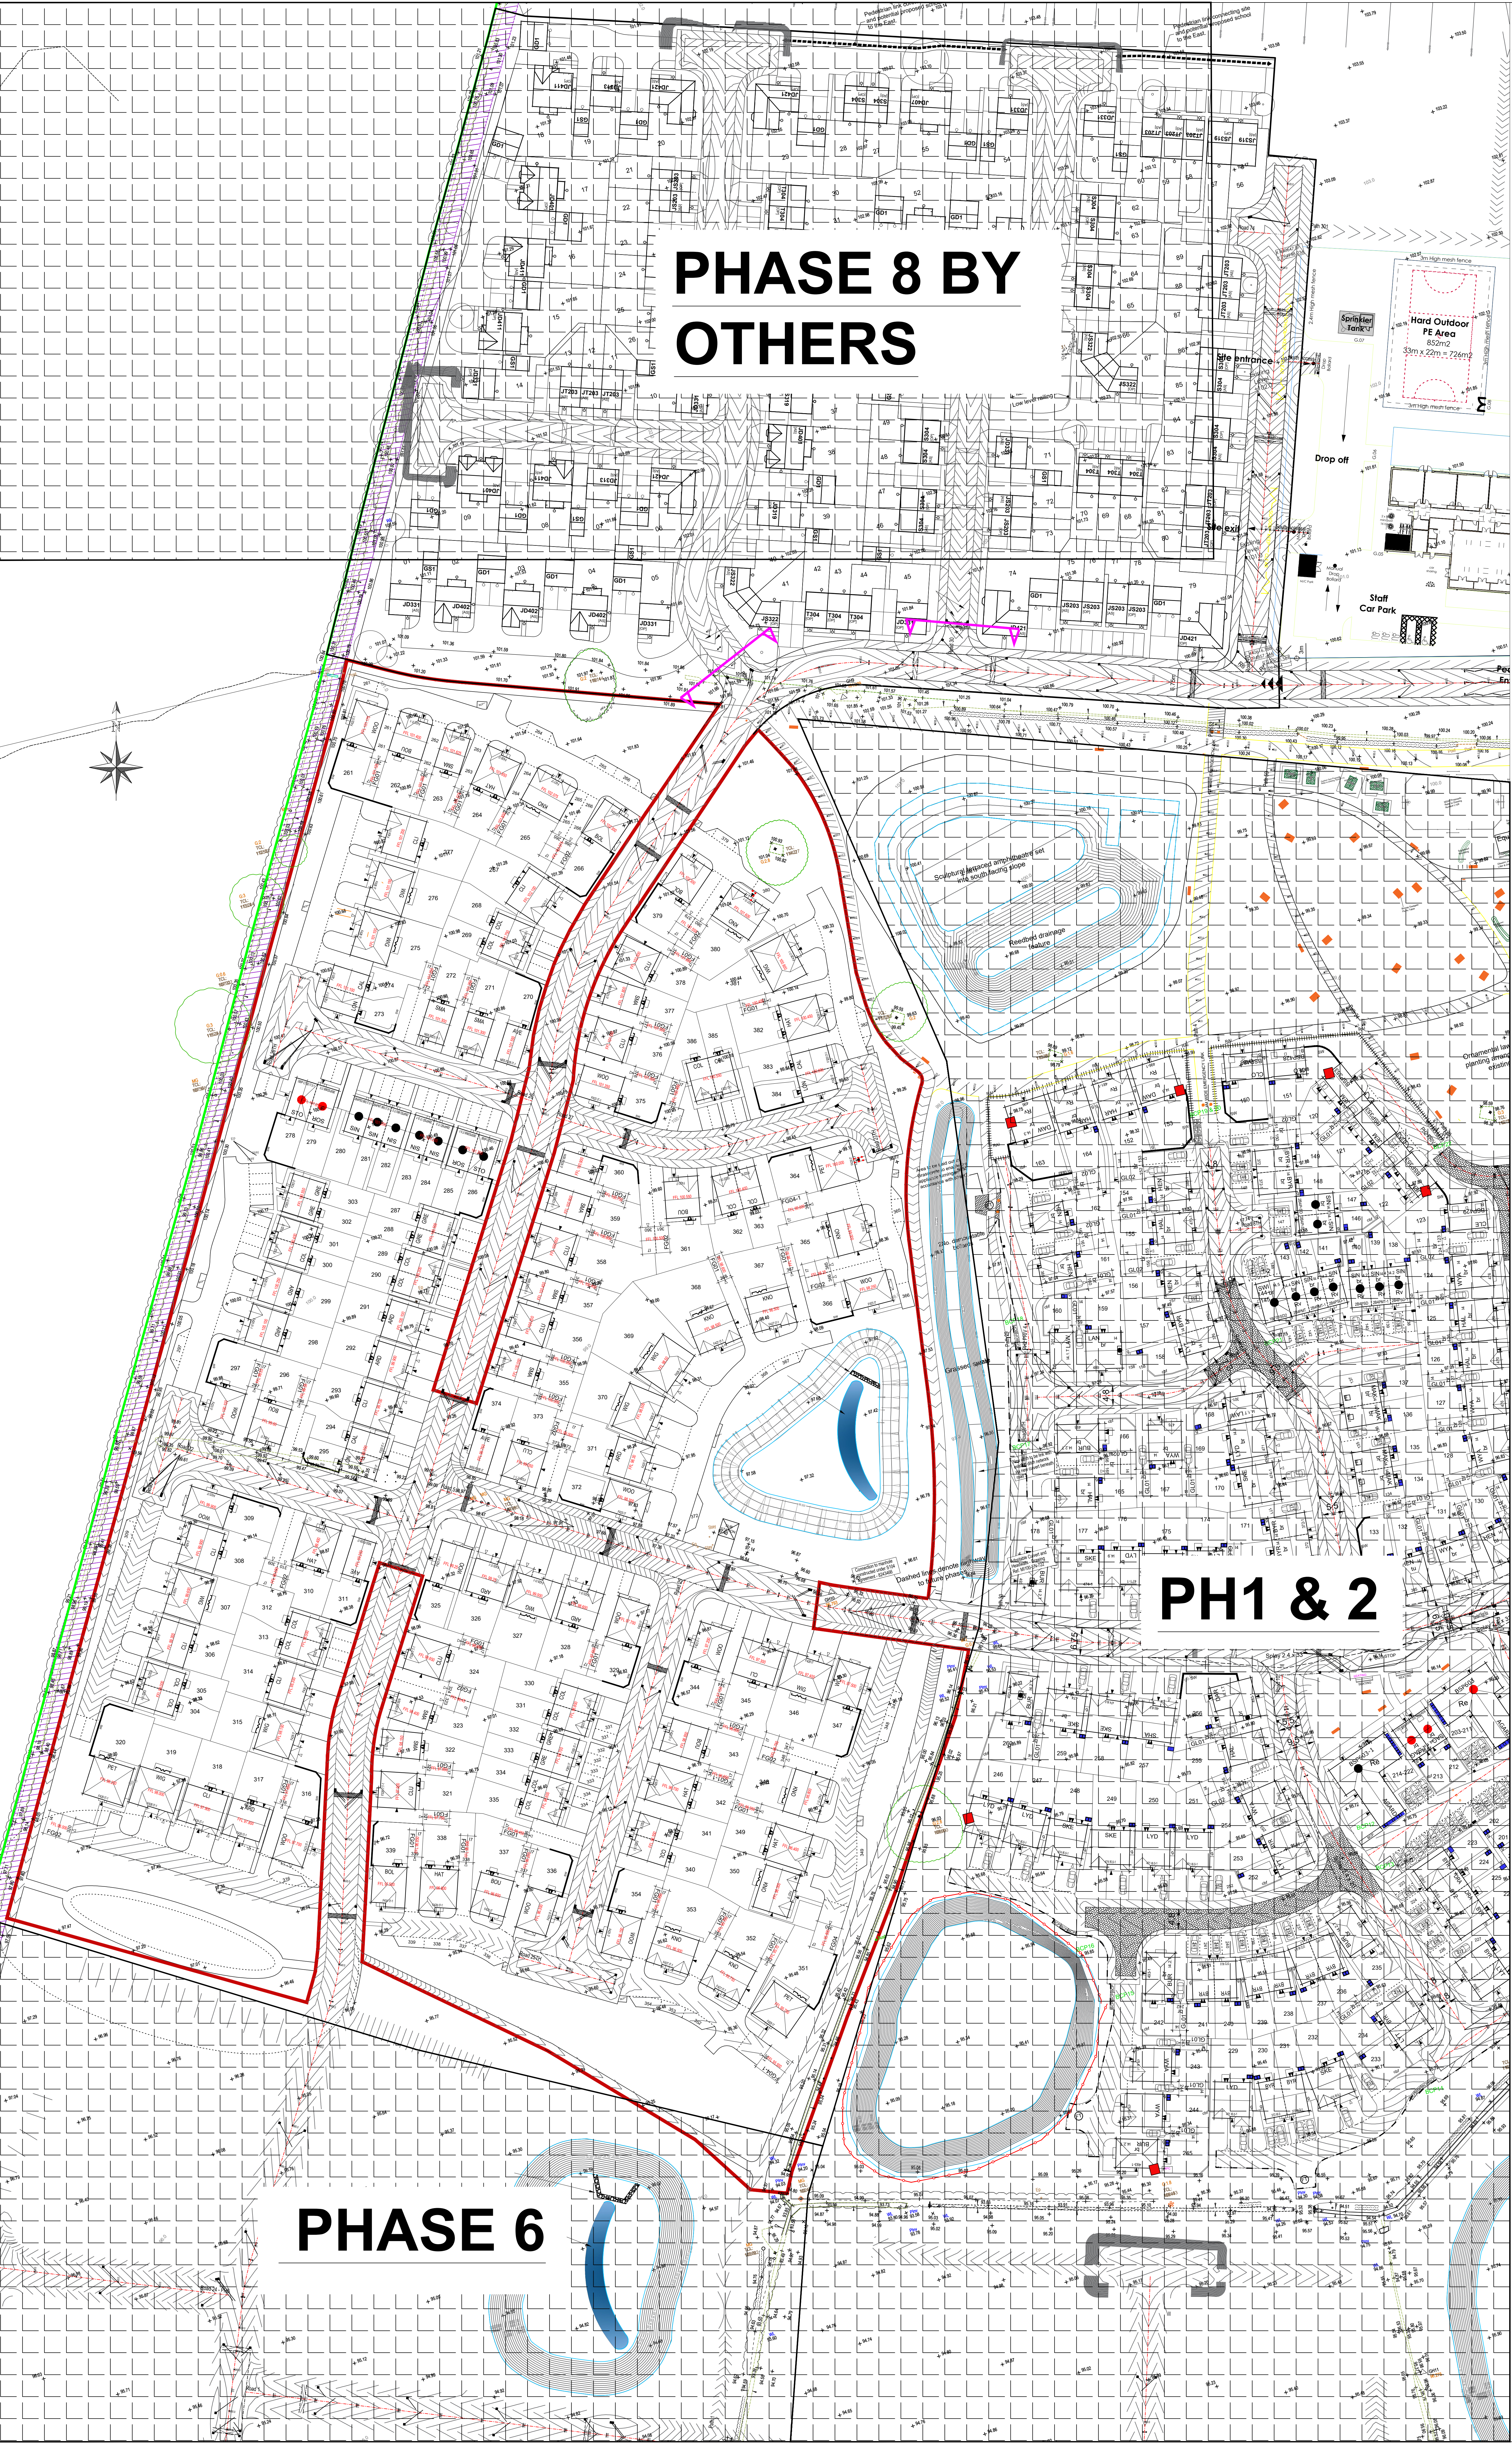

PHASE 8 BY OTHERS

PH1 & 2

PHASE 6

KEY

FFL 98.35

Proposed Finished Floor Level

Existing level

NOTES:

FFL's may vary up to a tolerance of 375mm + or - the value stated on the drawing.

Revision		
A	Updated FFLs to latest layout.	24.10.25 DS
B	Updated FFLs to latest layout.	07.11.25 DS
C	Updated to latest levels.	23.12.25 DS

Proposed Development at
Normandy Way
Hinckley

Phase 7
Finished Floor Levels

DATE: 11.12.23
SCALE: 1:500 @ A0
DRAWN: DS
CHECKED:

BLOOR HOMES

Drawing No. M100-EN-737C