A1 Size
Use figured dimensions only

Notes:

All site relevant information shall be checked by competent personnel prior to any works commencing on site.

This drawing is based upon retail layout rev O.

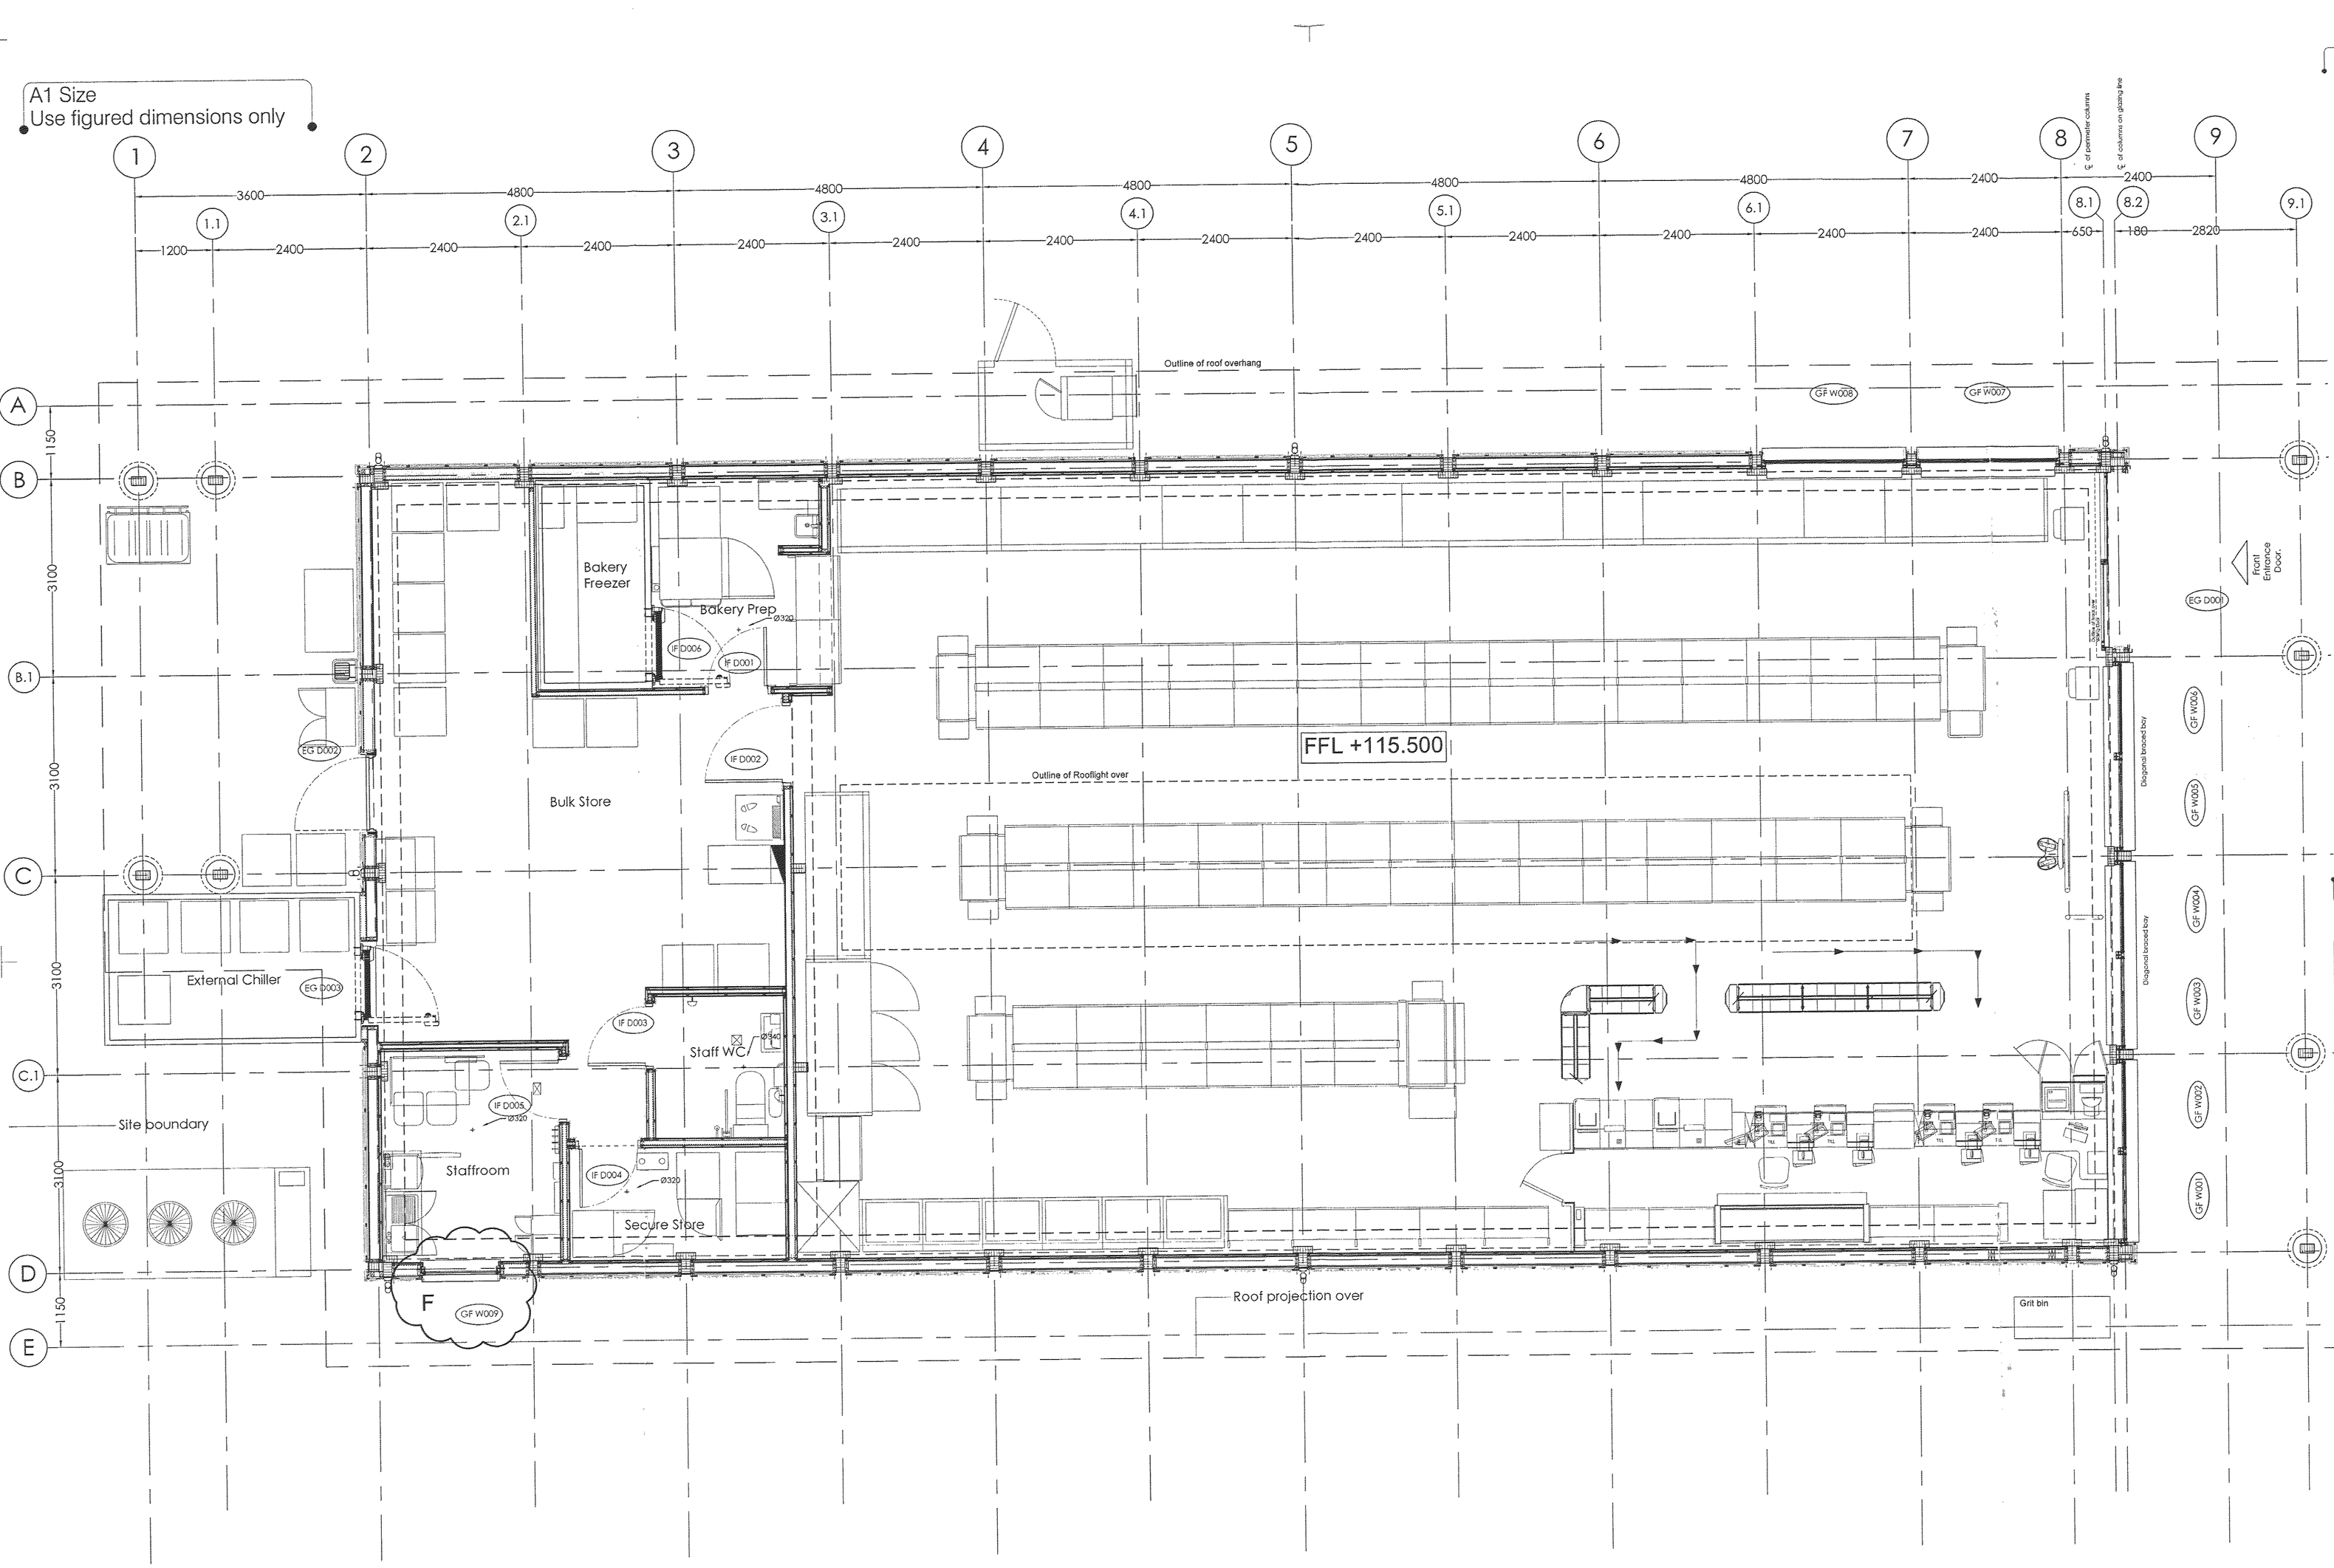

Rev	Description	Date	BY
F	Staffroom window added.	14/02/08	PJB
E	IF D002 increased in width to 1200mm	25/01/08	JC
D	ATM room & str. opening removed in line with Planning requirements.	23/11/07	BRL
C	General revision	09/08/07	AD
B	Chiller relocated outside the store, windows to front of building revised	31/07/07	AD
A	General revision	13/07/07	AD

TESCO

working with

barr construction
Heathfield House
Fairways Business Park
Livingston EH54 8AF

T 01506 441 400
F 01506 441 410

DEVELOPMENT SERVICES
25 MAR 2008
RECEIVED

CONSTRUCTION

Client
Tesco Stores Ltd

Project Title
Express Store, London Road
Hinckley, Leicestershire

Drawing Title
General Arrangement
Proposed Ground Floor
Layout

Scale	Date	
1.50 (A1)	21/05/07	
Drawn by	Checked by	Approved by
PJB	AD	KJD
Job Code.	Drawing No.	Rev.
ETH	(L)2-001	F

Proposed Ground Floor Layout

scale 1.50