


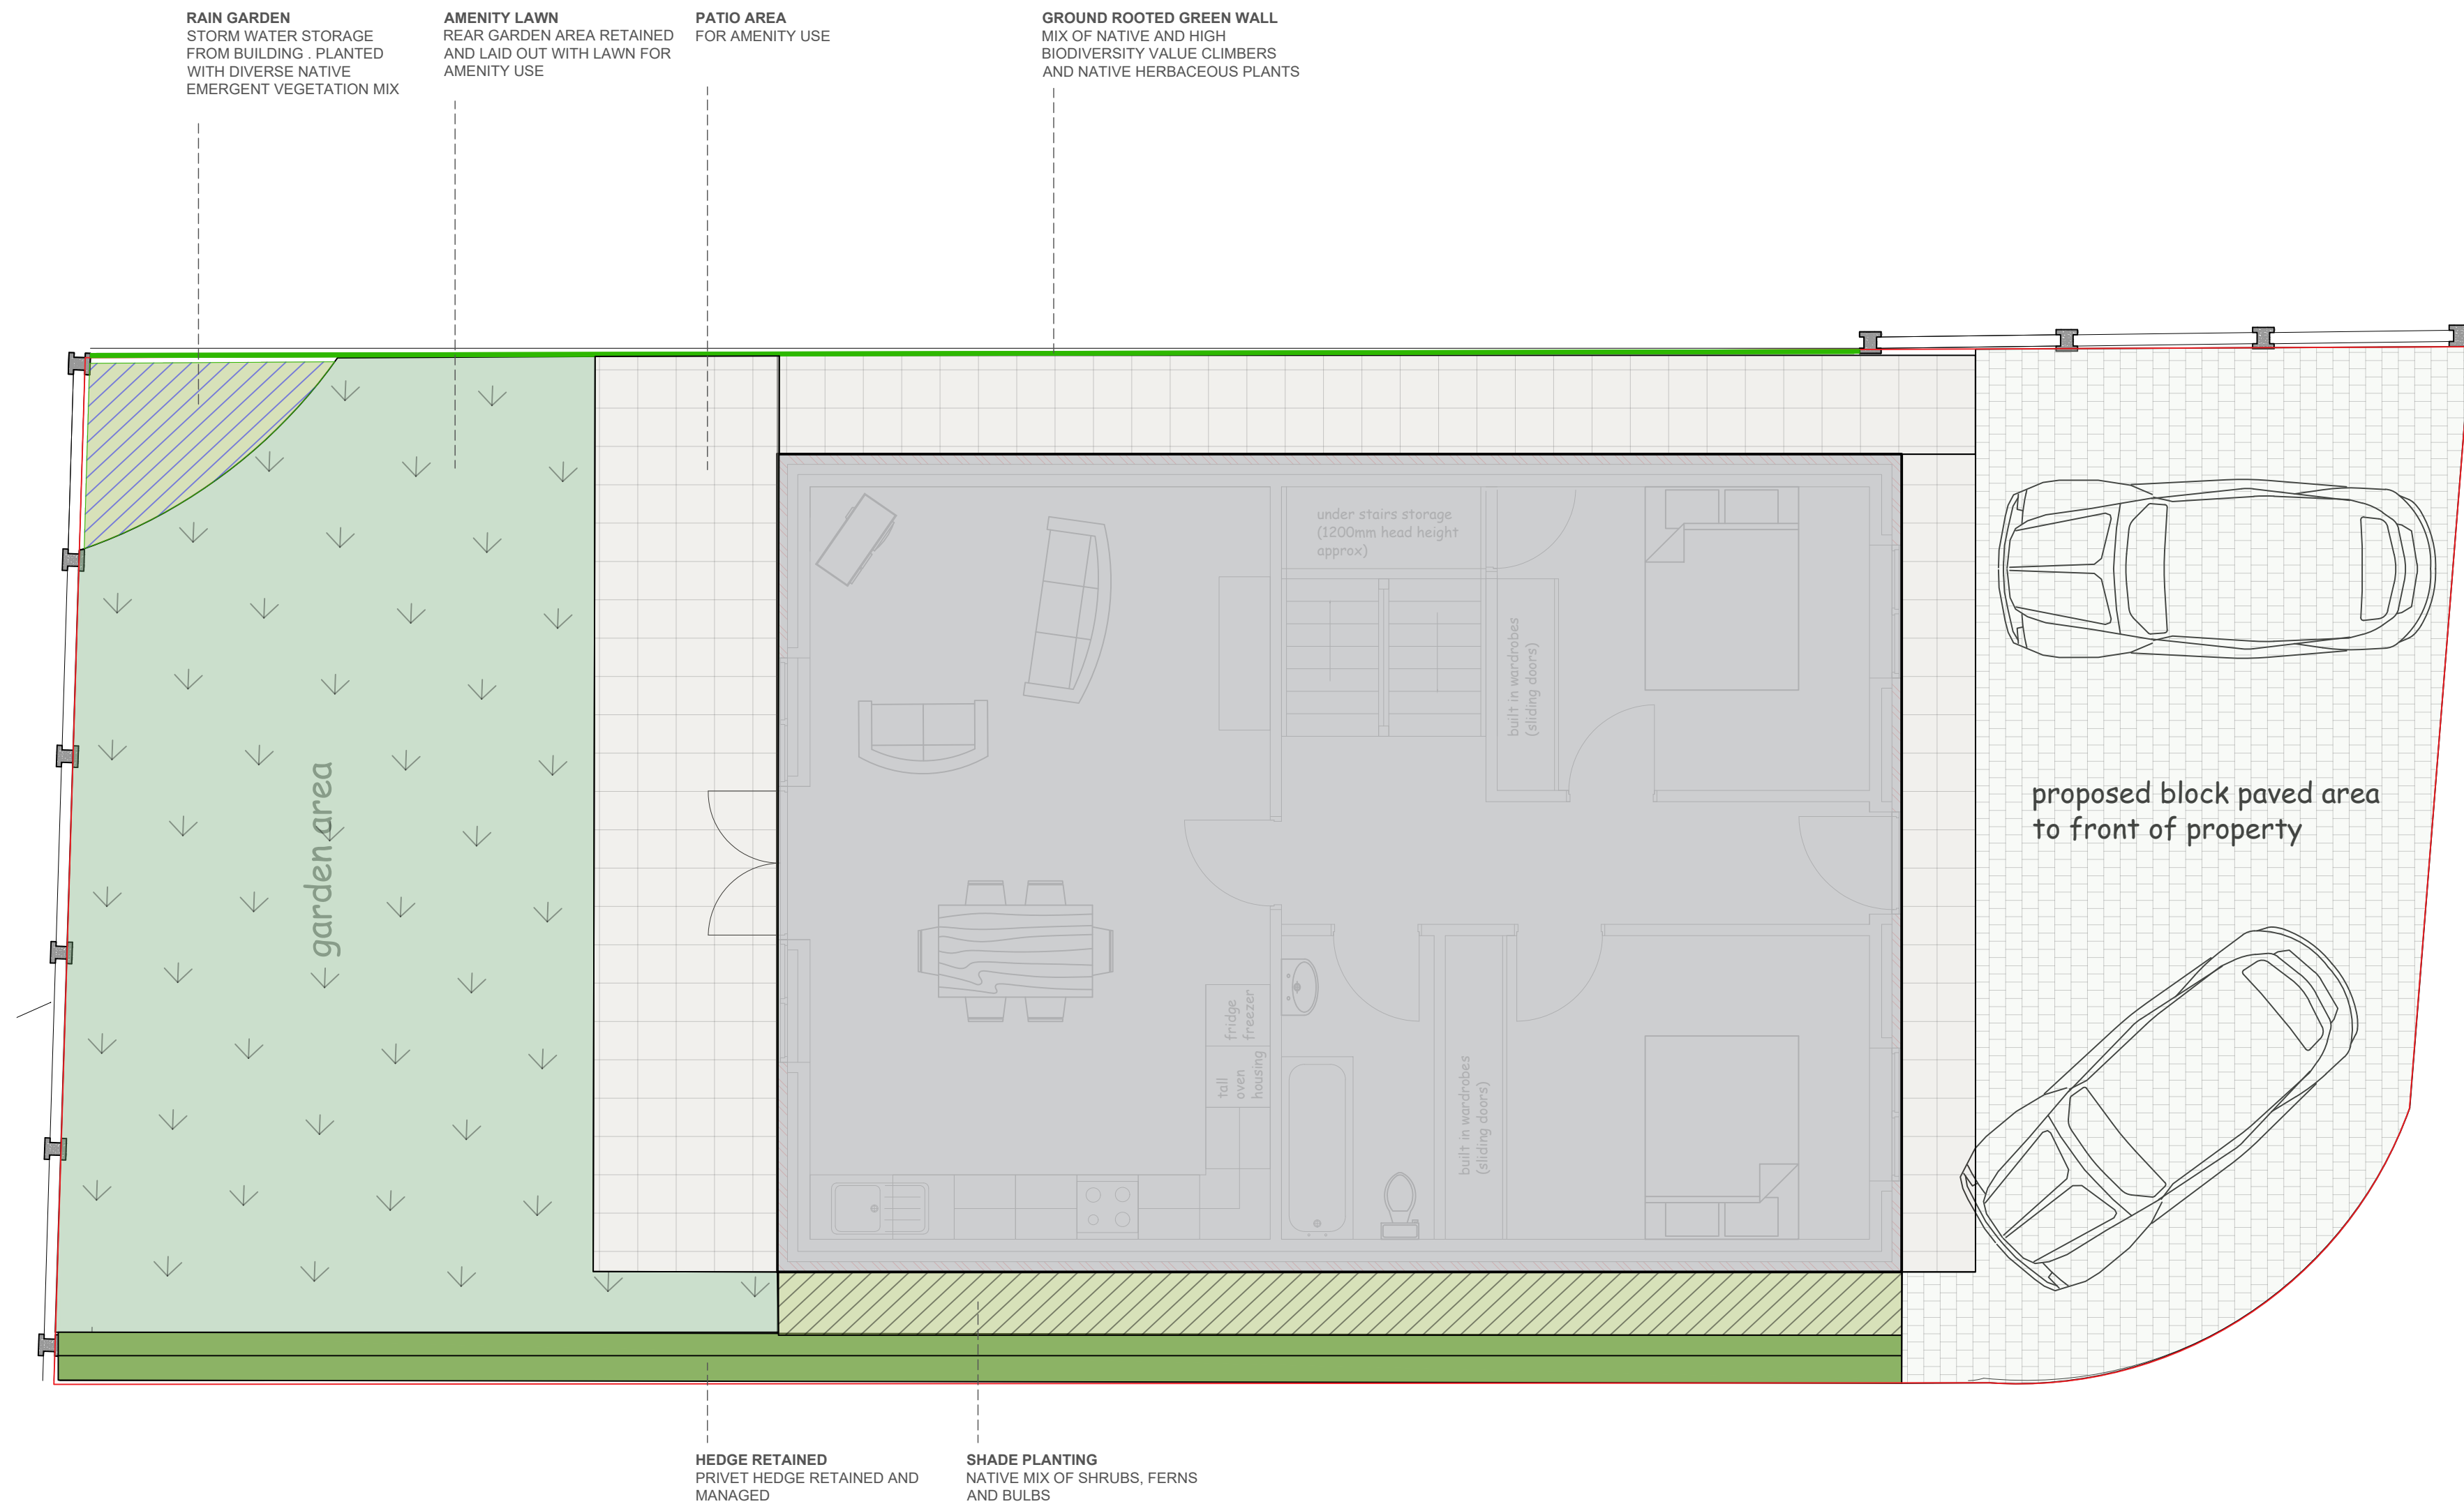


ANALYSIS KEY

PROPOSED DEVELOPMENT SITE
AREA 225m²

- BUILDINGS TOTAL 90m²
- HARD SURFACE TOTAL 46m²
- PRIVATE GARDEN 89m²
- GRASS 50m²
- PLANTING 12m²
- RAIN GARDEN 27m²
- RETAINED PRIVET HEDGE
- GROUND BASED GREEN WALL
17m x 1.8m = 31m²

Notes:

1. THE COPYRIGHT OF THIS DRAWING IS VESTED IN DJOGS LTD AND IT MAY NOT BE REPRODUCED IN WHOLE OR PART OR USED FOR THE CONSTRUCTION OF ANY ARTICLE WITHOUT THE EXPRESS PERMISSION OF THE COPYRIGHT HOLDERS.
2. WORK TO FIGURED DIMENSIONS ONLY.
3. THIS DRAWING IS TO BE READ IN CONJUNCTION WITH ALL RELEVANT ARCHITECT'S, SERVICE ENGINEER'S, DRAWINGS AND SPECIFICATIONS.

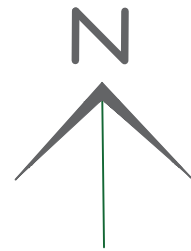

REV:	DESCRIPTION:	BY:	DATE:
------	--------------	-----	-------

STATUS: **PLANNING ISSUE**



DJOGS Limited
79 Green Lane, Pelsall
Walsall WS3 4PD
01922 442665
Mobile 07812640015
www.djogs.co.uk

CLIENT: Mrs Z Moss

LANDSCAPE ARCHITECT: **DJOGS Ltd**
79 Green Lane
Pelsall
Walsall WS3 4PD

SITE: Land rear of 83 and 85 Hinckley Road
Earl Shilton, LE9 7LH

TITLE: **LANDSCAPE ENHANCEMENT SCHEME**

SCALE AT A0:	DATE:	DRAWN:	CHECKED:
1:50	13/02/25	PDJ	DJ
PROJECT NO:	DRAWING NO:	REVISION:	
1688	1	0	