


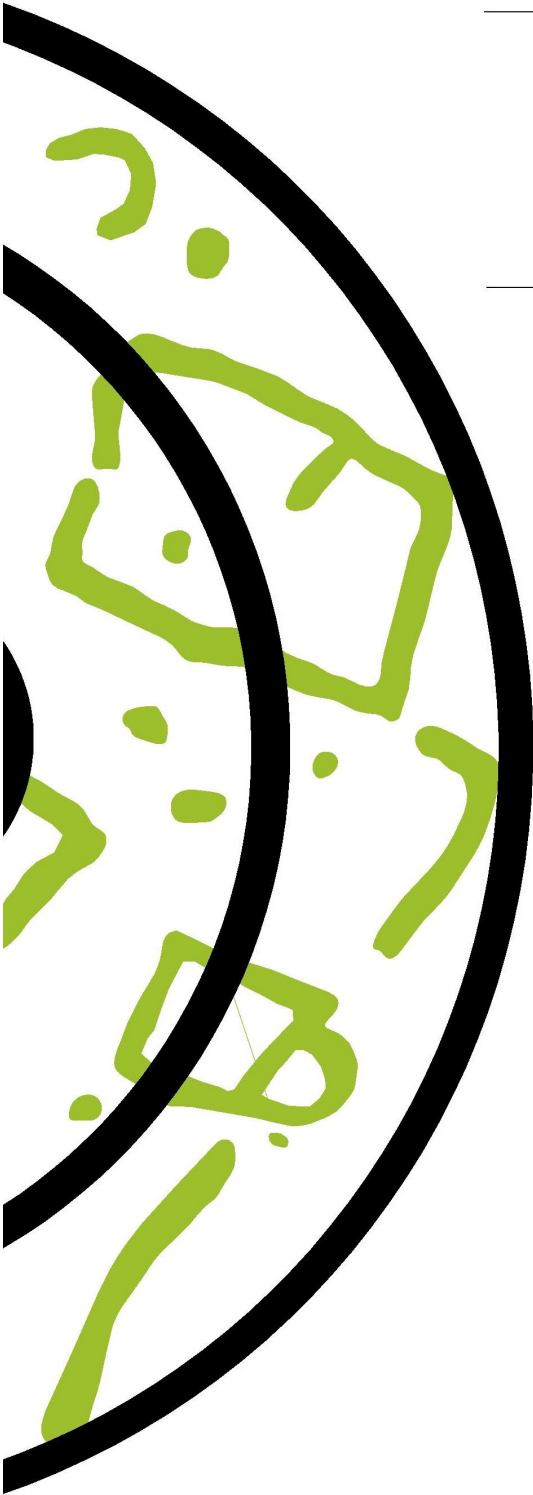

---

MARKET BOSWORTH SCHOOL,  
STATION ROAD, BACK LANE

---

Archaeological Evaluation

Grid Ref: SK 40384 03147  
Event Number: MBSS24  
Planning Number: 24/00403/FUL

By Neil Jefferson BSc (Hons) at  
Contour Archaeology

September 2024



# MARKET BOSWORTH SCHOOL, STATION ROAD, BACK LANE, CV13 0JT

Event Number: MBSS24

NGR: SK 40384 03147

Planning Application: 24/00403/FUL

Version: 1

Report Number: 400

## ***Archaeological Trial Trench Evaluation***

| <b><i>Contents</i></b>                                           | <b><i>Page</i></b> |
|------------------------------------------------------------------|--------------------|
| SUMMARY.....                                                     | 1                  |
| 1.0 INTRODUCTION.....                                            | 1                  |
| 2.0 SITE LOCATION, TOPOGRAPHY & GEOLOGY (see Figs. 1 and 2)..... | 1                  |
| 3.0 HISTORICAL & ARCHAEOLOGICAL BACKGROUND .....                 | 2                  |
| 4.0 AIMS & OBJECTIVES .....                                      | 4                  |
| 5.0 METHODOLOGY .....                                            | 5                  |
| 6.0 RESULTS .....                                                | 6                  |
| 6.1 All Trenches (Figs. 3 and 4).....                            | 6                  |
| 7.0 DISCUSSION & CONCLUSION .....                                | 7                  |
| 8.0 ACKNOWLEDGEMENTS.....                                        | 8                  |
| 9.0 BIBLIOGRAPHY .....                                           | 8                  |
| 10.0 PROJECT/ ARCHIVE DETAILS .....                              | 9                  |
| 10.1 Project Information .....                                   | 9                  |
| 10.2 Archive Details.....                                        | 9                  |
| 10.3 Colour Plates.....                                          | 10                 |

---

## **Appendix A:** Context descriptions

## **Appendix B:** OASIS

## **SUMMARY**

*This report presents the results of an archaeological trial trench evaluation undertaken at Market Bosworth School, Station Road, Back Lane, CV13 0JT. The project was commissioned by Market Bosworth School in order to provide information on the archaeological impact of proposed development, in support of planning application submitted to Hinckley & Bosworth Borough Council.*

*The site is located in an area of high potential for prehistoric remains, including potential Bronze Age burials.*

The trial trenching revealed the presence of three ridge and furrows in Trench 5 at the Southern end of the proposed development site. These features do not repeat again in any other trenches and believe this is due to a dumping layer (101), which was added previously to the proposed development site for landscaping purposes. Buried soil was identified below this dumping layer, and it has been noted that the potential archaeology is still beneath this buried topsoil.

## **1.0 INTRODUCTION**

This report presents the results of an archaeological trial trench evaluation undertaken at Market Bosworth School, Station Road, Back Lane, CV13 0JT. The project was commissioned by Market Bosworth School, in order to provide information on the archaeological impact of proposed development at the site, submitted to Leicestershire County Council. Fieldwork was carried out between the 23<sup>rd</sup> and 29<sup>th</sup> August 2024 in accordance with a Written Scheme of Investigation produced by Contour Archaeology and approved by Senior Planning Archaeologist at Leicestershire County Council (LCC).

An application for planning permission for the construction of a new multi-use sports area, extension of car park, upgrade to grass pitch and associated works will be submitted to and granted consent by Leicestershire Council, (the Local Planning Authority) [Figure 2]. Pre-planning advice has requested an Archaeological evaluation to be completed.

The information in this document is presented with the proviso that further data may yet emerge. Contour Archaeology cannot, therefore, be held responsible for any loss, delay or damage, material or otherwise, arising out of this report. The document has been prepared in accordance with the Code of Conduct of the Chartered Institute for Archaeologists (CIfA: 2019).

## **2.0 SITE LOCATION, TOPOGRAPHY & GEOLOGY (see Figs. 1, 2 and 3)**

Market Bosworth is located 10km north of Hinkley and 18km west of Leicester. The site itself is located on the north side of station road in the centre of Market Bosworth.

The bedrock geology across the site is mapped as Gunthorpe Member – Mudstone. This sedimentary bedrock formed approximately 247.1 and 237 million years ago during the Triassic period. The superficial geology across the site is mapped as Glaciofluvial Deposits – Sand and Gravel. These superficial deposits formed between 860 and 116 thousand years ago during the Quaternary period (BGS)

### **3.0 HISTORICAL & ARCHAEOLOGICAL BACKGROUND**

The Leicestershire Historic Environment Record (HER) lists several Bronze Age finds within the modern town area, including the undated mound just west of the site. Additionally, there is a cremation urn from The Rectory, south of Rectory Lane (HER No. MLE6354) and a palstave (axe) from Bosworth Hall (HER No. MLE6355), and to the southeast of the town a possible Bronze Age ring-ditch cropmark (HER No. MLE2920) in Bosworth Park. The Bosworth Links Project (Morris 2017) revealed small quantities of flint debitage in 21 of the 25 test-pits, potentially identified an extensive early Bronze Age landscape beneath the town.

Iron Age and Roman activity is also recorded across the town, with the most notable being the aforementioned Scheduled Monument of the Roman Villa. This comprises a large ditch and at least three structures, and limited excavation has revealed part of a mosaic pavement, as well as late Iron Age and Roman pottery, quern fragments, and several coins and building materials. Several other Roman finds have also been found across the town suggesting Roman occupation of the area.

There is little to denote the Saxon period in the town, although pottery fragments were found during excavations in 2017. The name Bosworth comes from ‘Bosworde’ as it is recorded in the Domesday Book of 1086, thought to come from the name ‘Bosa’ and the word Old English word ‘word’, meaning enclosure (Market Bosworth Society; Morris 2017). Evidence suggests that the town did not begin to develop in its present location until the 10th century. This early activity appears to concentrate along Park Street, south of St Peter’s parish church, and north of the marketplace.

Following the Conquest, the land was held by the Earl of Mellent and Hugh de Grantmesnil, and the settlement was served by a priest and deacon. During the 12th century the two demesnes were amalgamated and the Harcourts became Lords of the manor until the early 16th century. By the 12th century the town appears to have become well established, and a market was established by 1292. A watermill is mentioned in 1294 (HER No. MLE2918) and a bake house in 1328 (Morris 2017). The Parish church of St Peter was construed in the 14th century and possible property boundary ditches have been found from this period within the town, and 13th-14th century domestic refuse has also been found on Church Street.

From the 16th century onwards, the town began to fully develop with properties clustered around the marketplace and the roads leading out. Several of the buildings in the area still retain some of the 16th century elements within their structure. Toby

Mathews surveyed the town in 1592 and described it as “well and roundly compact together having many streets and lanes in it” (Morris 2017). In the late 16th / early 17th century the Gramer School was re-founded by the Dixies. Speed’s map of Leicestershire from 1610 shows “Bosworth” as a prominent town with a church, but little further detail is given. Towards the end of the 17th century Bosworth Hall was constructed. A newspaper report from 1731 records “A neat apothecary’s shop” was for sale following the death of the owner, Thomas Campion (Stamford Mercury 29/07/1731). The grammar school was closed for repairs towards the end of the century, and reopened in 1789, with Rev. W Wood as the headmaster (Aris’s Brimingham Gazette 29/06/1789).

The 19th century saw the canal and railways coming to the town, which further aided the development and expansion. The grammar school was rebuilt in the early part of the century and the Union Workhouse built in 1836. This was designed to care for 200 paupers and cost around £3000 to build. The 1886 OS map shows the site at this time as a series of empty fields. The fields may have been formed from the medieval strip fields, facing onto Station Road. The 1903 OS map shows a similar situation, and a grammar school was constructed to the east of the site. Market Bosworth Secondary Modern School has been constructed prior to 1947 (Leicester Daily Mercury 27/08/1947) and the 1958 OS mapping shows the school as well as the playing fields to the west.

The Market Bosworth School was established as a comprehensive school in 1969 and a new building constructed in 1989, with the old canteen demolished. The rubble from this was deposited on the proposed site location. From 2003 the eastern end of the site was rough ground until c. 2011 when it was levelled and reseeded. Trial pitting on the site was undertaken in March 2024.

#### **4.0 AIMS & OBJECTIVES**

- The aim of this programme of work (Trial Trenching) is to gather information on the archaeology of the site, so that an informed recommendation can be made to the local planning authority regarding the potential impact of development upon any archaeology within the development area.
- To evaluate the impact of past land uses and to determine the amount of truncation across the site area.
- To evaluate the impact that the proposed development, or future development will have on any remains which are present.
- To determine the presence of palaeosols and ‘B’ horizons and initiate a programme of environmental sampling should suitable deposits be identified.
- To establish the potential for any surviving geoarchaeological and palaeo-environmental evidence.

- To preserve any archaeological remains by record.
- To provide sufficient information to create a conservation strategy dealing with the preservation, recording of archaeological deposits, working practices, timetables and orders of cost should anything be found.
- Should significant archaeological deposits be identified, then the results from the evaluation will further inform any subsequent archaeological mitigation strategy.
- Due to considerable modern quarrying activity on the proposed development site, it should be noted that the number of archaeological features, deposits, structures and finds associated with these settlements may be reduced.
- It is considered that this proposed development site lies within an area of moderate to high archaeological potential for Prehistoric, Roman, Anglo-Saxon, Medieval, Post-Medieval activity, if it has been left undisturbed. It is concluded that archaeological remains and finds associated with these settlements have a high probability of being encountered on this site. The specific objectives of this archaeological evaluation will therefore be to record any further archaeological features, deposits, structures and finds associated with these settlements.

## **5.0 METHODOLOGY**

The project specification provided for the excavation of nine trenches and designated as Trenches 1 to 9. Trenches 1, 3 and 7 measured 30.0m in length, Trench 6, 21m, Trench 8, 23m, Trench 2, 6m, Trench 3, 4m, Trench 4, 8m, and Trench 9, 7m. All Trenches were 1.80m in width. The trenches were shortened and extra trenches were dug to get a better understanding of the depth of the layers covering the natural A contingency of 20m of trenching was to be used if further investigation was required to clarify the results. The machining of the trenches was carried out in the presence of archaeologist Neil Jefferson.

All topsoil and overburden removal from trenches were carried out by mechanical excavator fitted with a smooth-bladed ditching bucket. Trench bases and sides were then cleaned by hand to allow characterisation and where possible dating of the stratigraphic sequence.

A record of the site was compiled through plans drawn at scale 1:50 and sections at 1:20, colour digital photographs and individual written context records on pro forma recording sheets. Trenches were located by a survey grade GPS.

The project will be broadly carried out in a manner consistent with English Heritage's Management of Research Projects in the Historic Environment, 2006 (MoRPHE), reissued Historic England 2015.

The evaluation was carried out in accordance with current best practice and the appropriate national and regional standards and guidelines, including:

Standards for Field Archaeology in the East of England (Gurney, D. 2003, EAA Occasional Paper 14).

English Heritage 2011, Environmental Archaeology, Centre for Archaeology Guidelines 1, English Heritage, Portsmouth.

Health and safety at work Act 1974.

Chartered Institute for Archaeologists Code of Conduct (2019)

Chartered Institute for Archaeologist Standards and Guidance for Archaeological Evaluations (2020).

Management of Archaeological Research Projects (MoRPHE), (English Heritage, reissued 2015).

National Planning Policy Framework, 2023 (NPPF).

Research and Archaeology Revisited: a revised framework for the East of England (EAA Occ. Paper No 24, 2011).

The Treasure Act 1996, Code of Practice (2nd Revision) England & Wales.

## **6.0 RESULTS**

Full context descriptions are provided in Appendix A. Fig. 2 depicts an overall plan of the site so that features in separate trenches can be easily related to each other. The hand riddling of soil across the site recorded only modern late 20<sup>th</sup> century finds.

### **Trench 1 (Figs.2 and 3)**

The earliest deposit revealed in Trench 1 was (101) over 0.58m of mid-brownish red, sandy clay. Which has been interpreted as a dumped clay deposit, possibly from the construction of the school play area to the east of the site. The deposit was observed throughout the site, with patches of dark modern material and redeposited gravel. This was sealed by (100) 0.42m of dark greyish brown, sandy silt with common small angular stones, poorly sorted, which formed the topsoil (Fig.3 Section 1).

### **Trench 2 (Figs.2 and 3)**

The earliest deposit recorded in Trench 2 was (102), the natural, a mid-brownish red clay measuring up to 1.15m deep. This was covered by (103) a dark greyish brown silty clay with rare small angular stones, poorly sorted, which has been interpreted as a buried topsoil. This overlain by (101) the made ground landscaping deposit. Sealing the trench was (100) the topsoil. (Fig.3 Section 2).

### **Trench 3 (Figs.2 and 3)**

The Earliest deposit encountered in Trench 3 was the natural (102). This was covered by (103) the buried topsoil. This was overlain by the clay made ground landscaping deposit (101). The Trench was sealed by the topsoil (100). (Fig 3. Section 3. Plate 10).

### **Trench 4 (Figs. 2 and 3)**

Trench 4 was excavated to a depth of 0.56 meters and the earliest deposit revealed was (101). The trench was sealed by topsoil (100). (Fig 3. Section 4).

### **Trench 5 (Figs 2, 3 and 4).**

Trench 5 was excavated to the depth of 0.44 meters. The layer covering this was revealed to be (101) the clay landscaping deposit. The trench contained three north to south ridge and furrows, in which one was fully excavated and recorded (Fig 4. Section 19). The ridge and furrows have been dated to the 20<sup>th</sup> century due to pottery recovered from the fill (104), the pottery has been discarded.

### **Trench 6 (Figs 2 and 3)**

Trench 6 was excavated to a depth of 1.49 meters. The earliest deposit encountered was the natural (102). This was overlain by (101), which is described as a dumped clay layer and is approximately 0.91 meters in depth. The latest deposit was the topsoil (100).

### **Trench 7 (Figs 2 and 4)**

Trench 7 was excavated to a depth of 0.54 meters. The earliest deposit identified was the dumped clay layer (101). This was overlain by topsoil (100).

### **Trench 8 (Figs 2 and 4)**

Trench 8 was excavated to a depth of 1.04 meters. It comprises of four different deposit layers. The earliest uncovered was the natural (102). The next was buried topsoil (103), as seen in Trenches 2, 3 and 9 and is 0.32 meters in depth. Overlaying (103) was the dumped clay layer (101), which was covered by topsoil (100).

### **Trench 9 (Figs 2 and 4)**

Trench 9 was excavated to a depth of 1.57 meters. It comprises of four different deposit layers. The earliest uncovered was the natural (102). The next was buried topsoil (103), as seen in Trenches 2, 3 and 8 and is 0.80 meters in depth. Overlaying (103) was the dumped clay layer (101), which was the covered by topsoil (100).

| <b>Trench Number</b> | <b>Depth of Deposits</b>                                                                                  |
|----------------------|---|
| Trench 1:            | (100) Topsoil: 0.42m<br>(101) Dumped Material: >0.56m                                                     |
| Trench 2:            | (100) Topsoil: 0.32m<br>(101) Dumped Layer: 0.36m<br>(103) Buried Topsoil: 0.47m<br>(102) Natural: > 0.13 |
| Trench 3:            | (100) Topsoil: 0.25m<br>(101) Dumped Layer: 0.43m<br>(103) Buried Topsoil: 0.24m<br>(102) Natural: >0.11m |
| Trench 4:            | (100) Topsoil: 0.34m<br>(101) Dumped Layer: >0.22m                                                        |
| Trench 5:            | (100) Topsoil: 0.34m<br>(101) Dumped Layer: >0.10<br>(102) Natural: >0.03m                                |
| Trench 6:            | (100) Topsoil: 0.51m<br>(101) Dumped Layer: 0.90m<br>(102) Natural: >0.08m                                |
| Trench 7:            | (100) Topsoil: 0.45m<br>(101) Dumper Layer: >0.09m                                                        |
| Trench 8:            | (100) Topsoil: 0.33m<br>(101) Dumped Layer: 0.23m<br>(103) Buried Topsoil: 0.31m<br>(102) Natural: >0.17m |
| Trench 9:            | (100) Topsoil: 0.41m<br>(101) Dumped Layer: 0.81m<br>(103) Buried Topsoil: 0.29m<br>(102) Natural: >0.06m |

## 7.0 DISCUSSION & CONCLUSION

The site at Market Bosworth indicated that there were four different deposits across the site. Natural (102) was only identified in trenches 2, 3, 6, 7 and 9 and this was due to investigative sondages that were created in order to understand the stratigraphy of the site (Figs 3 and 4). It is believed that the site had a buried topsoil (103) which is available to see in trenches 2, 3, 8 and 9 (Figs 3 and 4). This is thought to have occurred when (101), a mid-brownish red sandy clay has been dumped on top to level the ground out in order to create a landscape suitable for school activities, i.e. the school

playing field. This dumping varies in depth across the development area from 0.22 meters to 0.82 meters and encourages the idea that this was landscaping undertaken during the 20<sup>th</sup> century. Topsoil was consistent over the entire site and encapsulated the (101) dumping.

In Trench 5, three ridge and furrows were identified which ran on a north-south alignment. These were all cut into the natural (102). These were not identified again in Trench 4 and is due to the dumped layer (101). Due to the increase in slope towards the north of the site, more dumped material (101) was likely added to this area which in turn has submerged the evidence of ridge and furrow further north.

Ridge and furrow were identified in Trench 5, however, no other archaeology was found. It is thought that the dumped layer (101) over the entirety of site has led to a buried soil and therefore, beneath the buried soil is a possibility for archaeology.

## **8.0 ACKNOWLEDGEMENTS**

The author of this report would like to thank Market Bosworth School and Senior Planning Archaeologist at Leicestershire County Council for their support in ensuring that the project was brought to a successful conclusion.

## **9.0 BIBLIOGRAPHY**

ADS guidelines for depositors: Preparing Datasets 2020

ALGAO (east) 2002: Standards for Field Archaeology in the East of England, EAA Occasional Paper 14.

Archaeological site Manual, MoLAS 1994

BAJR 2005: Basic Health and Safety Advice in Archaeology

CifA 2014 Code of Conduct (Chartered Institute for Field Archaeologists).

CifA 2014: Standard and Guidance for Archaeological Field Evaluations (Chartered Institute for Field Archaeologists).

CifA 2014: Standard and guidance for the collection, documentation, conservation and research of archaeological materials

Deposits for environmental analysis. Unpublished manuscript.

Environmental Archaeology A Guide to the Theory and Practice of Methods, from Guidelines for the Preparation of Excavation Archives for long term storage (UKIC 1990).

Health and safety at work act 1974.

Management of Archaeological Research Projects (MoRPHE), (English Heritage, reissued 2015).

Murphy, P.L., & Wiltshire, P.E.J.W. 1994. A guide to sampling archaeological  
*National Planning Policy Framework 2019*

Preparation of Excavation Archives for long term storage (UKIC 1990), Standards in the Museum Care of Archaeological Collections (Museums and Galleries Commission 1992

Research and Archaeology: A Framework for the Eastern Counties 1: Resource Assessment and 2 Research Agenda and Strategy documents (EAA Occasional Papers 3 and 8).

Sampling and Recovery to Post-excavation (Second Edition), English Heritage 2011  
*The Treasure Act 1996, Code of Practice (2nd Revision) England & Wales.*

## **10.0 PROJECT/ ARCHIVE DETAILS**

### **10.1 Project Information**

SITE CODE: MBSS24

FIELD OFFICER: Neil Jefferson

NGR: SK 40384 03147

CIVIL PARISH: Market Bosworth

DATES OF INTERVENTION: 23<sup>rd</sup> to 29<sup>th</sup> August 2024

TYPE OF INTERVENTION: Trial Trench Evaluation

UNDERTAKEN FOR: Market Bosworth School

Accession No:X.A123.2024

### **10.2 Archive Details**

PRESENT LOCATION:  
Contour Archaeology,  
Serenity, Lawnwood Lane,  
Elkesley  
Retford

DN22 8AD  
FINAL LOCATION:

Leicestershire County Council Museums Service.

***The Site Archive Comprises:***

|                                |          |
|--------------------------------|----------|
| Context Records                | 6        |
| Plans at Scale 1:50            | 1 sheet  |
| Section Drawings at Scale 1:20 | 1 sheets |
| Digital Photographs            | 15       |

**10.3 COLOUR PLATES**



Plate 1: General shot Trench 1, looking southeast . 2 x 1m scales.



Plate 2: General shot Trench 2, looking northeast. 1 x 1m scale.

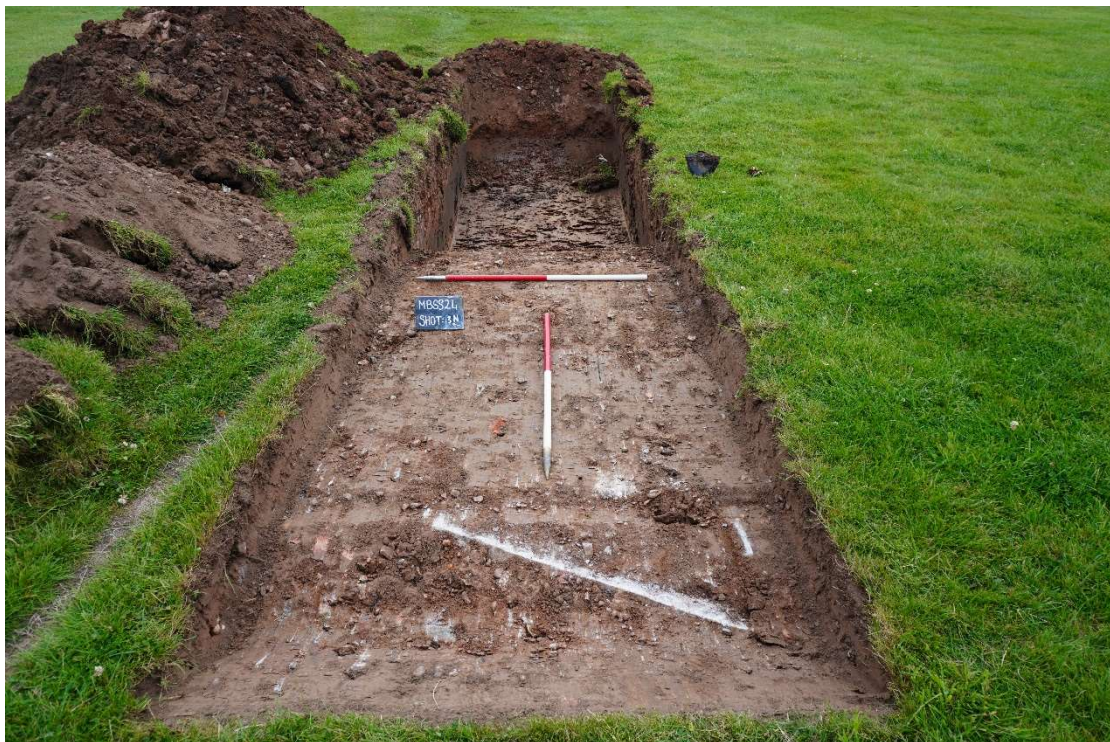


Plate 3: General shot of Trench 3, looking east. 2 x 1m scales.



Plate 4: General shot of Trench 4, looking east. 2 x 1m scales.



Plate 5: General shot of Trench 5, looking northwest. 2x 1m scales.



Plate 6: General shot of Trench 6, looking west southwest. 2 x 1m scales.



Plate 7: General shot of Trench 7, looking northwest. 2 x 1m scales.



Plate 8: Representative section Trench 1. Looking southwest. 1 x 1m scale.



Plate 9: Representative section Trench 2. Looking south. 1 x 1m scale.



Plate 10: Representative section Trench 3, looking north. 1 x 1m scales.



Plate 11: Representative section Trench 6, looking northwest. 1 x 1m scale.



Plate 12: Representative section Trench 5, looking northeast. 1 x 1m scale.



Plate 13: Representative section Trench 4, looking south. 1 x 1m scale.



Plate 14: Representative section Trench 7, looking southwest. 1 x 1m scale.



Plate 15: General shot of Trench 8, looking south. 2 x 1m scales.



Plate 16: Representative section Trench 9 Looking east. 1 x 1m scale.



Plate 17: Representative section Trench 9, looking south. 2 x 1m scales.



Plate 18: General shot of Trench 9, looking southwest. 2 x 1m scales.




Plate 19: Shot of Ridge and Furrow [105] Trench 4, looking north. 1 x 1m scale.

## Appendix A: Context Descriptions

| <b>Context</b> | <b>Interpretation</b>    | <b>Description</b>   |
|----------------|--------------------------|---|
| 100            | Topsoil                  | Dark greyish brown, sandy silt with common small angular stones, poorly sorted. Shots 1-7, 8-14   |
| 101            | Dumped layer             | Mid brownish red, sandy clay. Dumped clay deposit , possible from construction of the school play area to the east of the project area. Seen through out the site, with patches of dark modern and redeposited gravel. Shots: 1-7, 8, 12. |
| 102            | Natural                  | Mid brownish red clay. Up to 1.5om deep. Dumping of natural onto (101)   |
| 103            | Buried Topsoil           | Dark greyish brown silty clay with rare small angular stones poorly sorted. Shots: 2,3,10,9. Buried topsoil. (101) dumped on top as levelling deposit. Seen in Trenches 2 and 3.                                                          |
| 104            | Fill of Ridge and Furrow | Mid brownish grey, silty clay with rare small angular stone, rare medium rounded stones, poorly sorted. 0.2m thick. Contains pottery and ceramic building material. Iron panning. Shot 19, Section 19.                                    |
| 105            | Cut of Ridge and Furrow  | Linear in plan, aligned north to south with a gradual breaks of slope to top and bottom and a concave base. Another noted 4m to the west.                                                                                                 |

## Appendix A – Context Descriptions

| <i><b>Context</b></i> | <i><b>Interpretation</b></i> | <i><b>Description</b></i>   |
|-----------------------|------------------------------|---|
| 100                   | Topsoil                      | Dark greyish brown, sandy silt with common small angular stones, poorly sorted. Shots 1-7, 8-14   |
| 101                   | Dumped layer                 | Mid brownish red, sandy clay. Dumped clay deposit , possible from construction of the school play area to the east of the project area. Seen through out the site, with patches of dark modern and redeposited gravel. Shots: 1-7, 8, 12. |
| 102                   | Natural                      | Mid brownish red clay. Up to 1.5om deep. Dumping of natural onto (101)   |
| 103                   | Buried Topsoil               | Dark greyish brown silty clay with rare small angular stones poorly sorted. Shots: 2,3,10,9. Buried topsoil. (101) dumped on top as levelling deposit. Seen in Trenches 2 and 3.                                                          |
| 104                   | Fill of Ridge and Furrow     | Mid brownish grey, silty clay with rare small angular stone, rare medium rounded stones, poorly sorted. 0.2m thick. Contains pottery and ceramic building material. Iron panning. Shot 19, Section 19.                                    |
| 105                   | Cut of Ridge and Furrow      | Linear in plan, aligned north to south with a gradual breaks of slope to top and bottom and a concave base. Another noted 4m to the west.                                                                                                 |

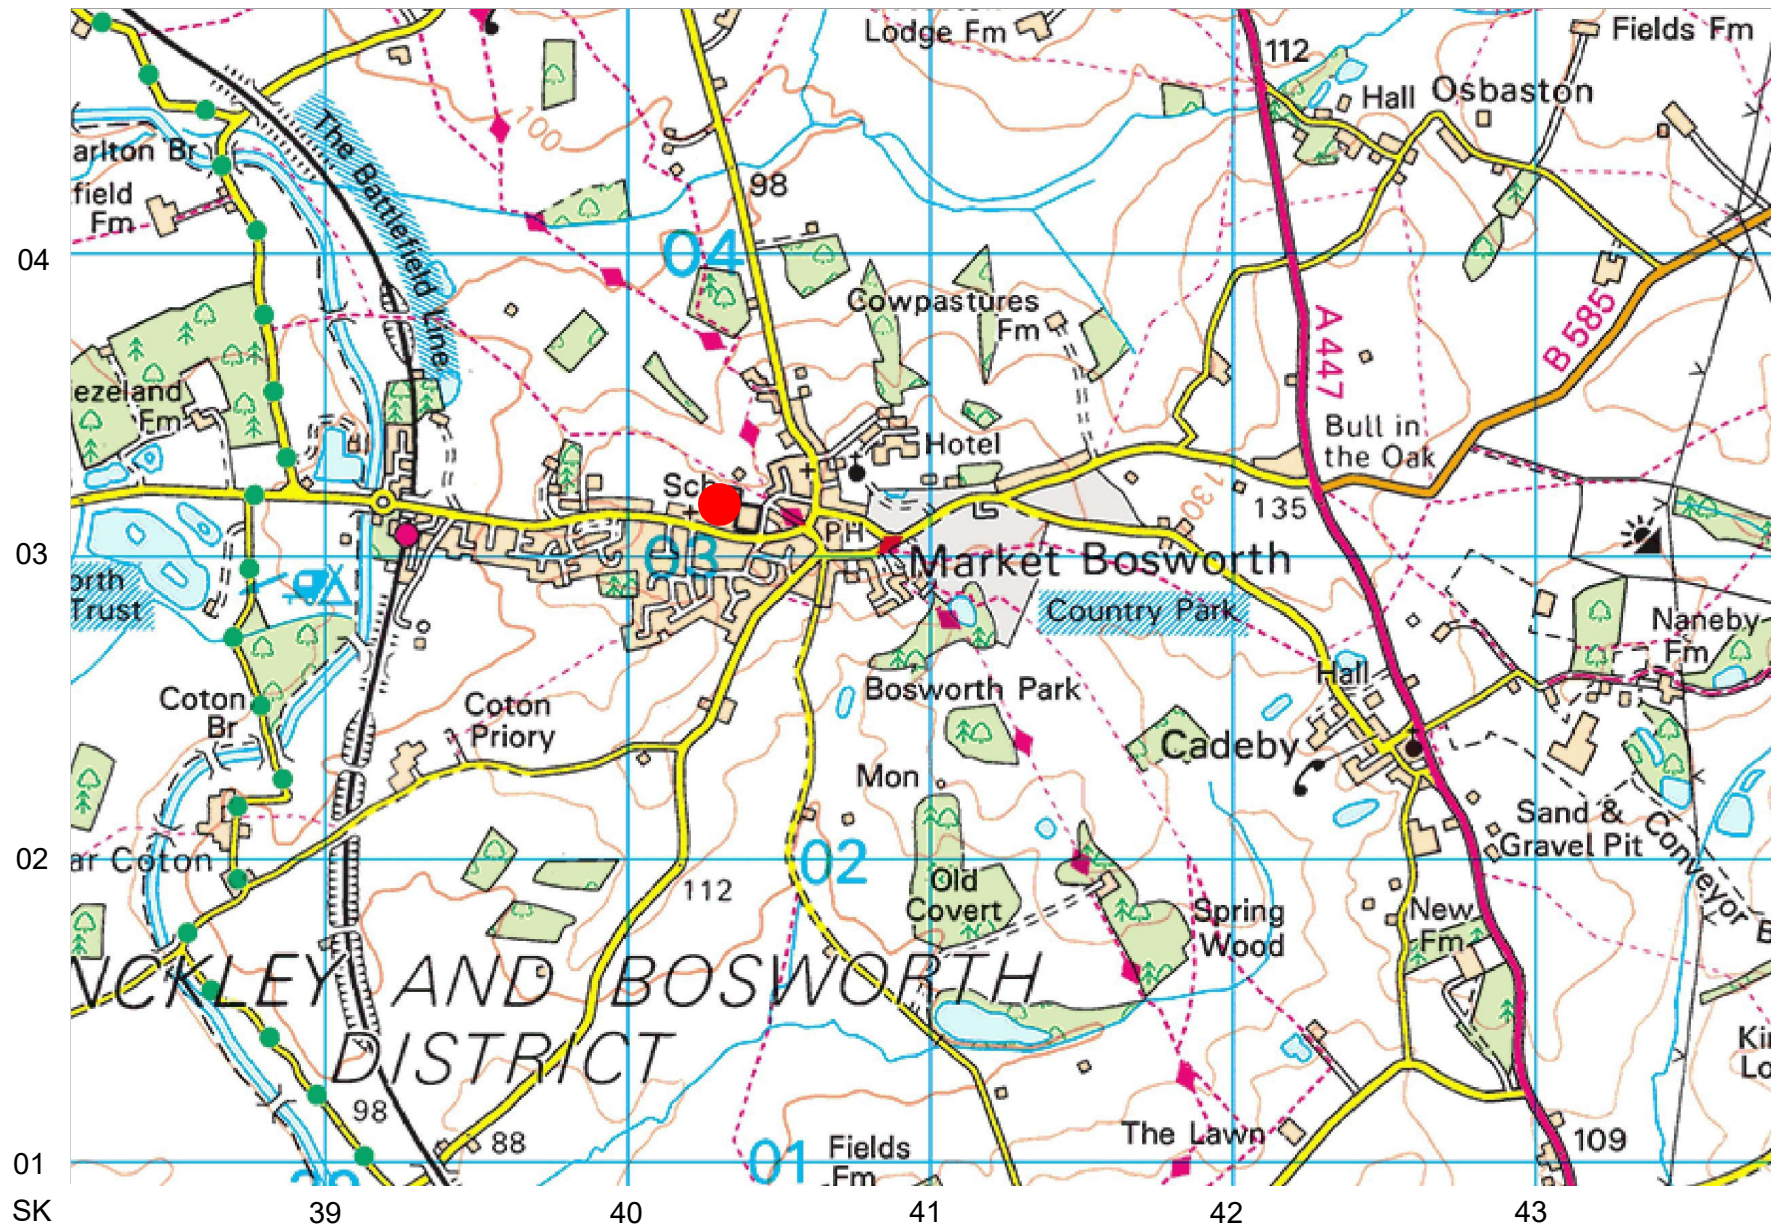


0 1000m

● Site Location

Figure 1 Site location map

Scale 1:25,000 @A4

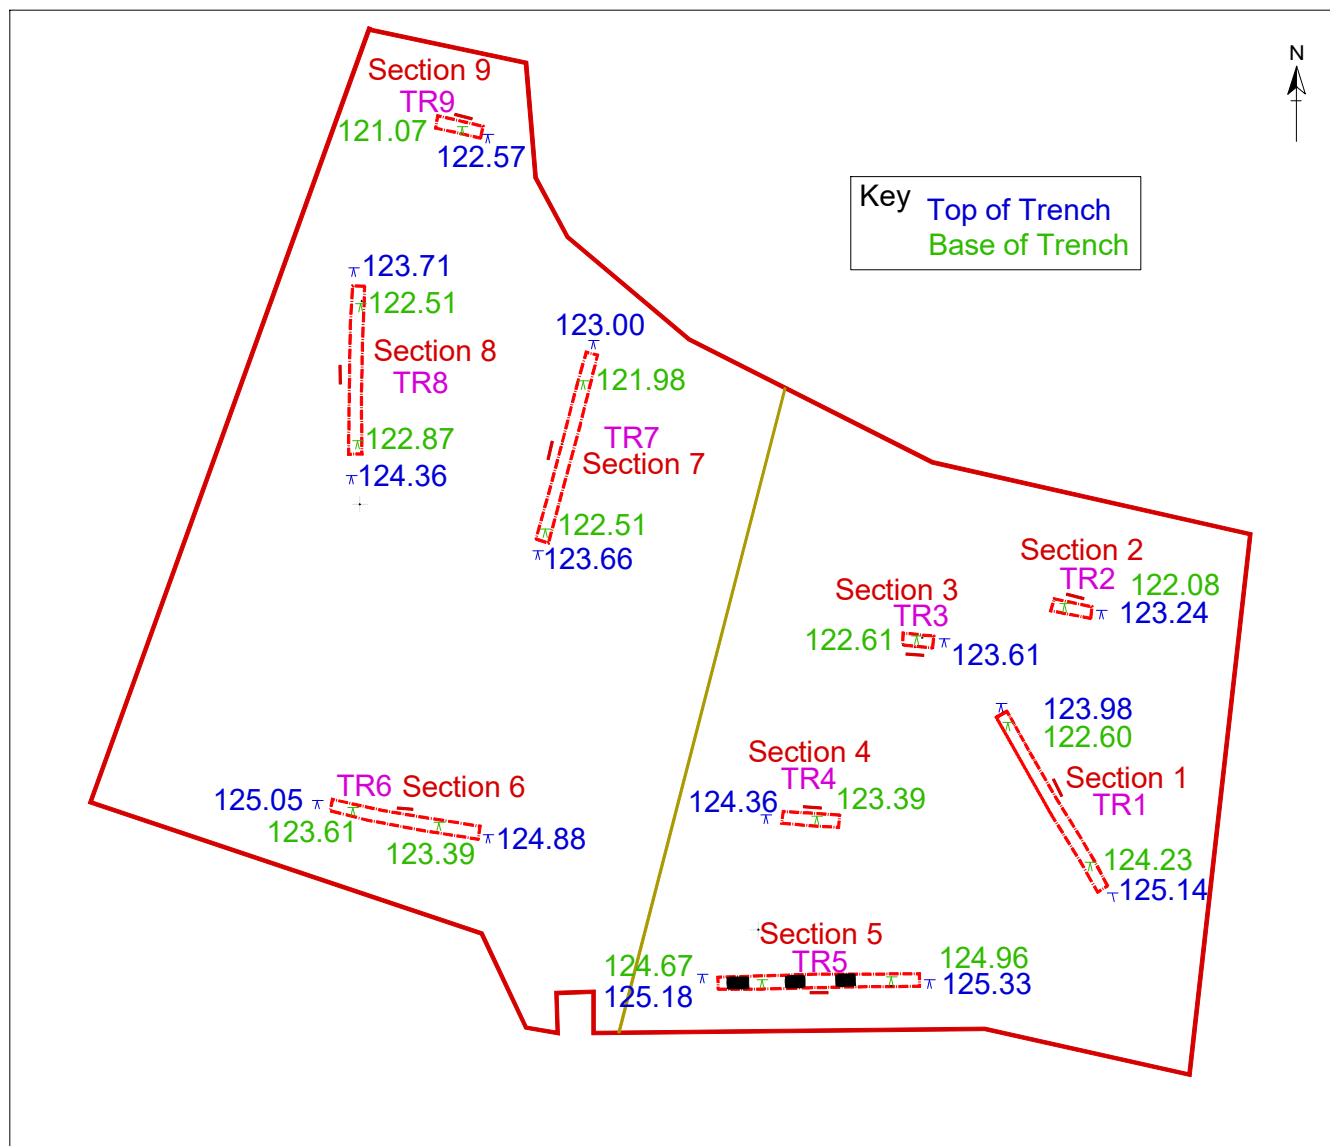

0 60m

Fig 2 Trench Plan

Scale 1:1000@A4

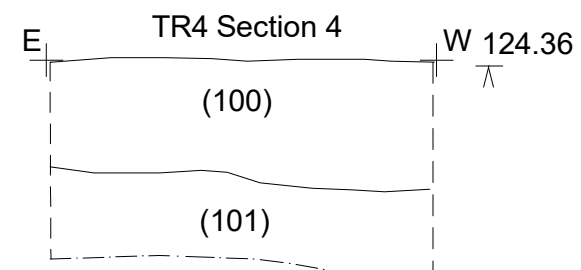
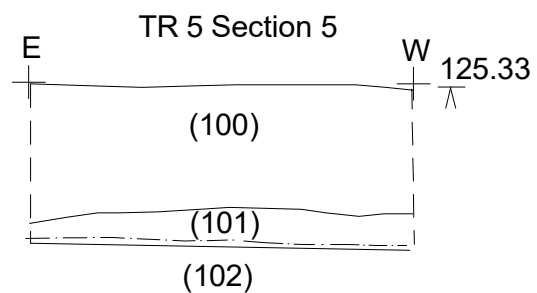
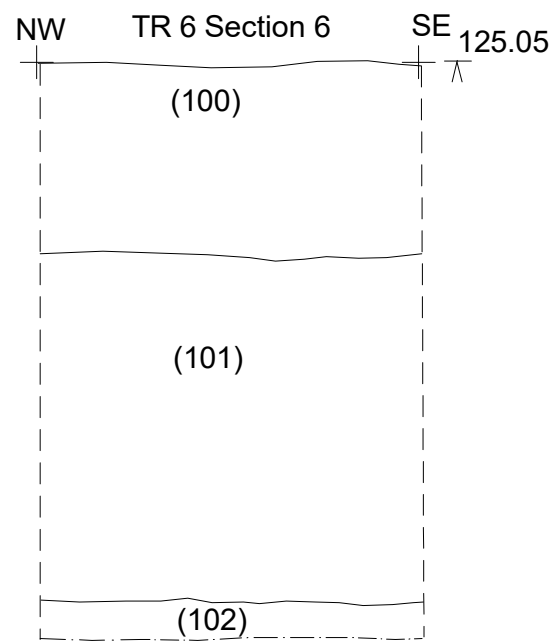
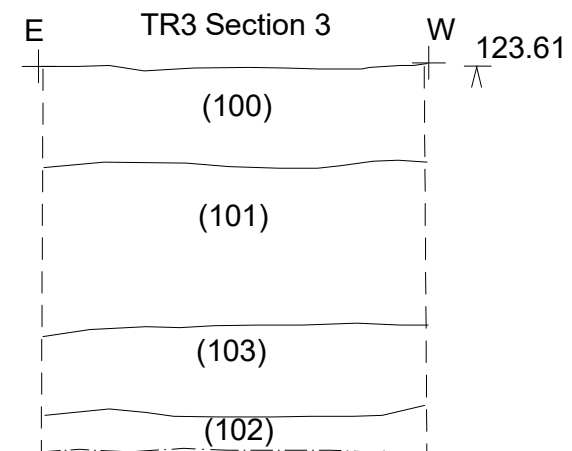
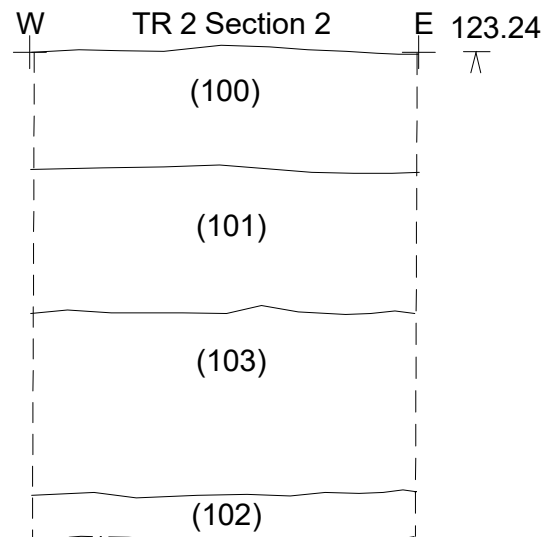
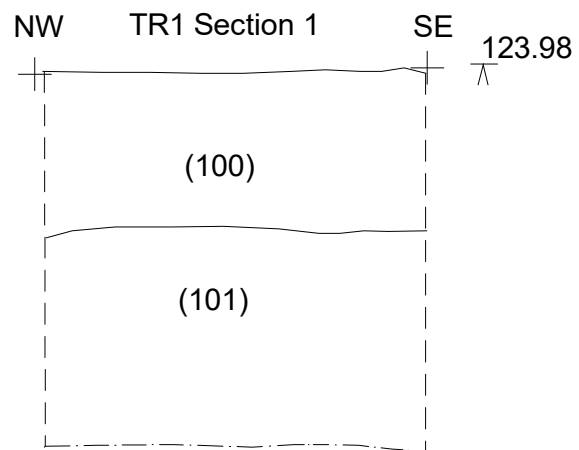


Figure 3 Section drawings 1-6

Scale 1:20 @A4

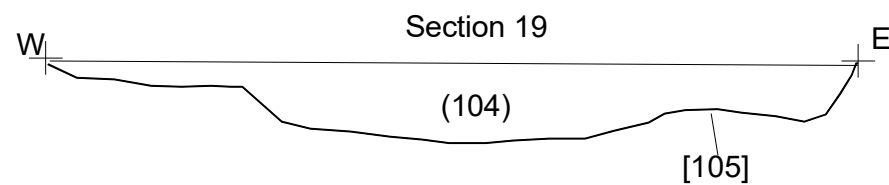
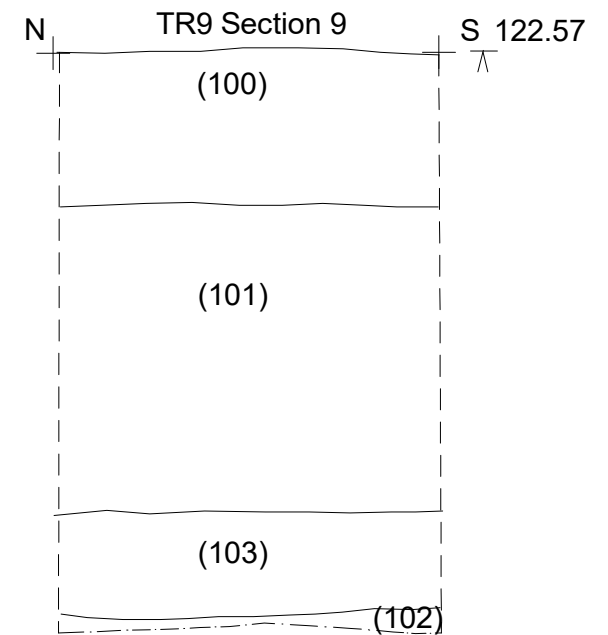
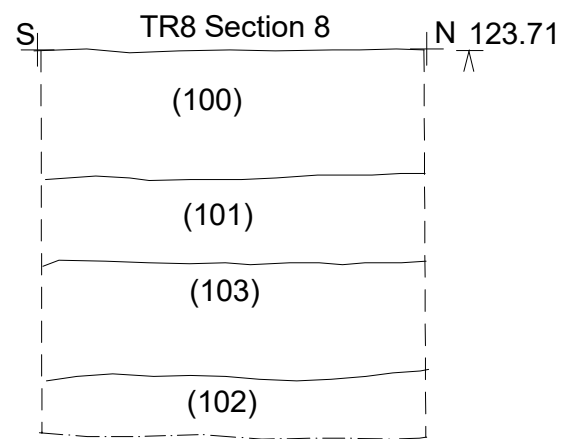
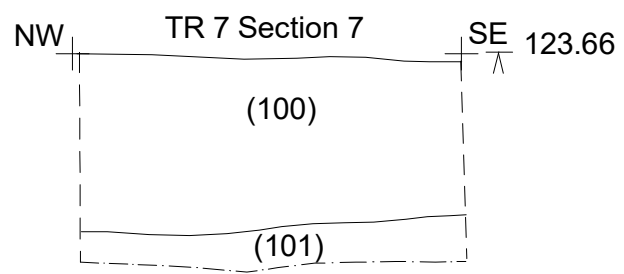


Figure 4 Section drawings 7, 8, 9, 19

Scale 1:20 @A4

# OASIS Summary for contoura1-528970

|                                   |   |
|-----------------------------------|---|
| OASIS ID (UID)                    | contoura1-528970   |
| Project Name                      | Evaluation at Market Bosworth School, Station Rd, Back Ln, CV13 0JT                                                                                   |
| Sitename                          | Market Bosworth School, Station Rd, Back Ln, CV13 0JT                                                                                                 |
| Sitecode                          |   |
| Project Identifier(s)             | Market Bosworth School, Station Rd, Back Ln, CV13 0JT                                                                                                 |
| Activity type                     | Evaluation   |
| Planning Id                       | 24/00403/FUL   |
| Reason For Investigation          | Planning requirement   |
| Organisation Responsible for work | Contour Archaeology Ltd, Contour Archaeology Ltd   |
| Project Dates                     | 23-Aug-2024 - 29-Aug-2024   |
| Location                          | Market Bosworth School, Station Rd, Back Ln, CV13 0JT<br>NGR : SK 40380 03140<br>LL : 52.62452713181672, -1.404915690933458<br>12 Fig : 440380,303140 |
| Administrative Areas              | Country : England<br>County/Local Authority : Leicestershire<br>Local Authority District : Hinckley and Bosworth<br>Parish : Market Bosworth          |
| Project Methodology               | A Trenched evaluation was completed   |
| Project Results                   |   |
| Keywords                          |   |
| Funder                            | Other educational institution market bosworth school                                                                                                  |
| HER                               | Leicestershire HER - unRev - STANDARD   |
| Person Responsible for work       | Neil Jefferson   |
| HER Identifiers                   |   |
| Archives                          | Documentary Archive, Digital Archive - to be deposited with Leicestershire County Council Museums;                                                    |

Report generated on: 22 Oct 2024, 15:22